


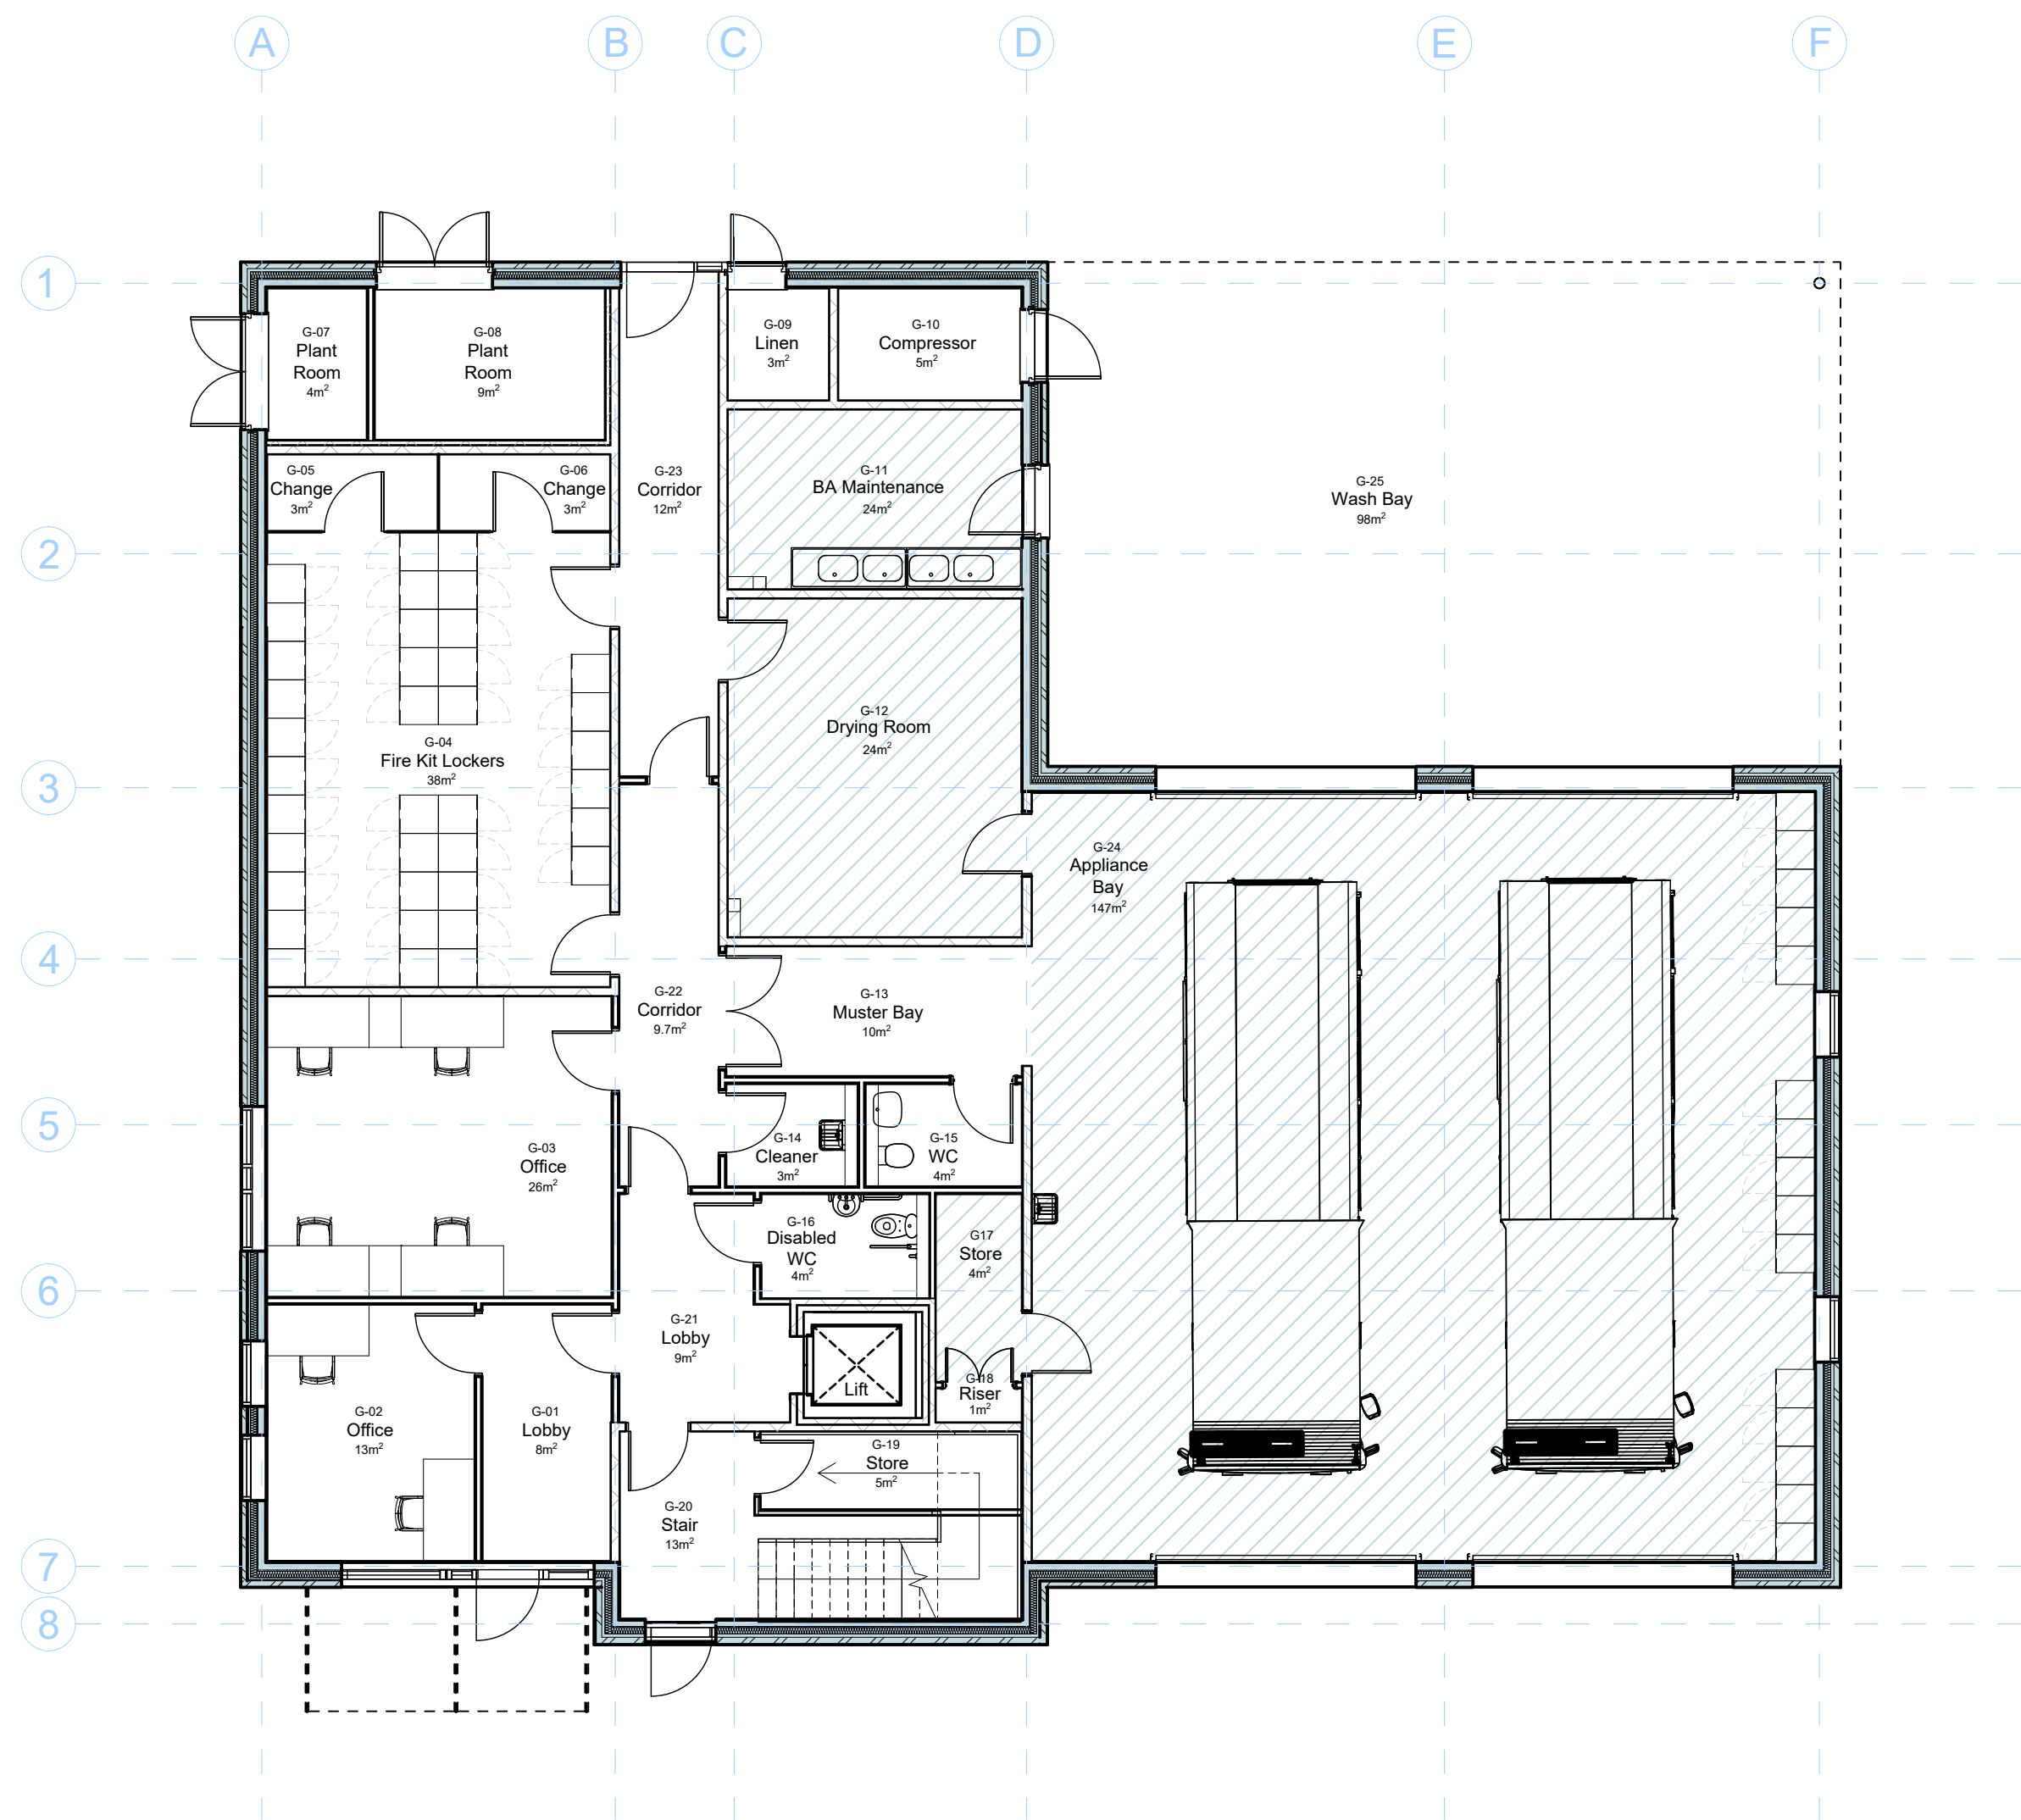

GROUND FLOOR PLAN



FIRST FLOOR PLAN

P02	Scale bar added	30.06.23	DL
P01	Issued for Planning	18.05.23	SS DL
Rev:	Details	Date:	Drn: Chk:

Client: Derbyshire Fire & Rescue Service

Project: Glossop Fire Station

Drawing: Proposed Floor Plans

JTP
ARCHITECTS

JAMES TOTTY PARTNERSHIP LLP
CHARTERED ARCHITECTS
38 WILKINSON STREET
SHEFFIELD S10 2GB
Telephone : (0114) 2700208
Email : mail@jtp-architects.co.uk
Web : www.jtp-architects.co.uk

Scale (BA1): 1:100	Project No: 10-1034	Drawn: SS	Checked: DL	Date: May 2023
Status: FOR PLANNING				
Drawing No: 101034 - JTP - 01 - ZZ - DR - A - 5005 - P02				