



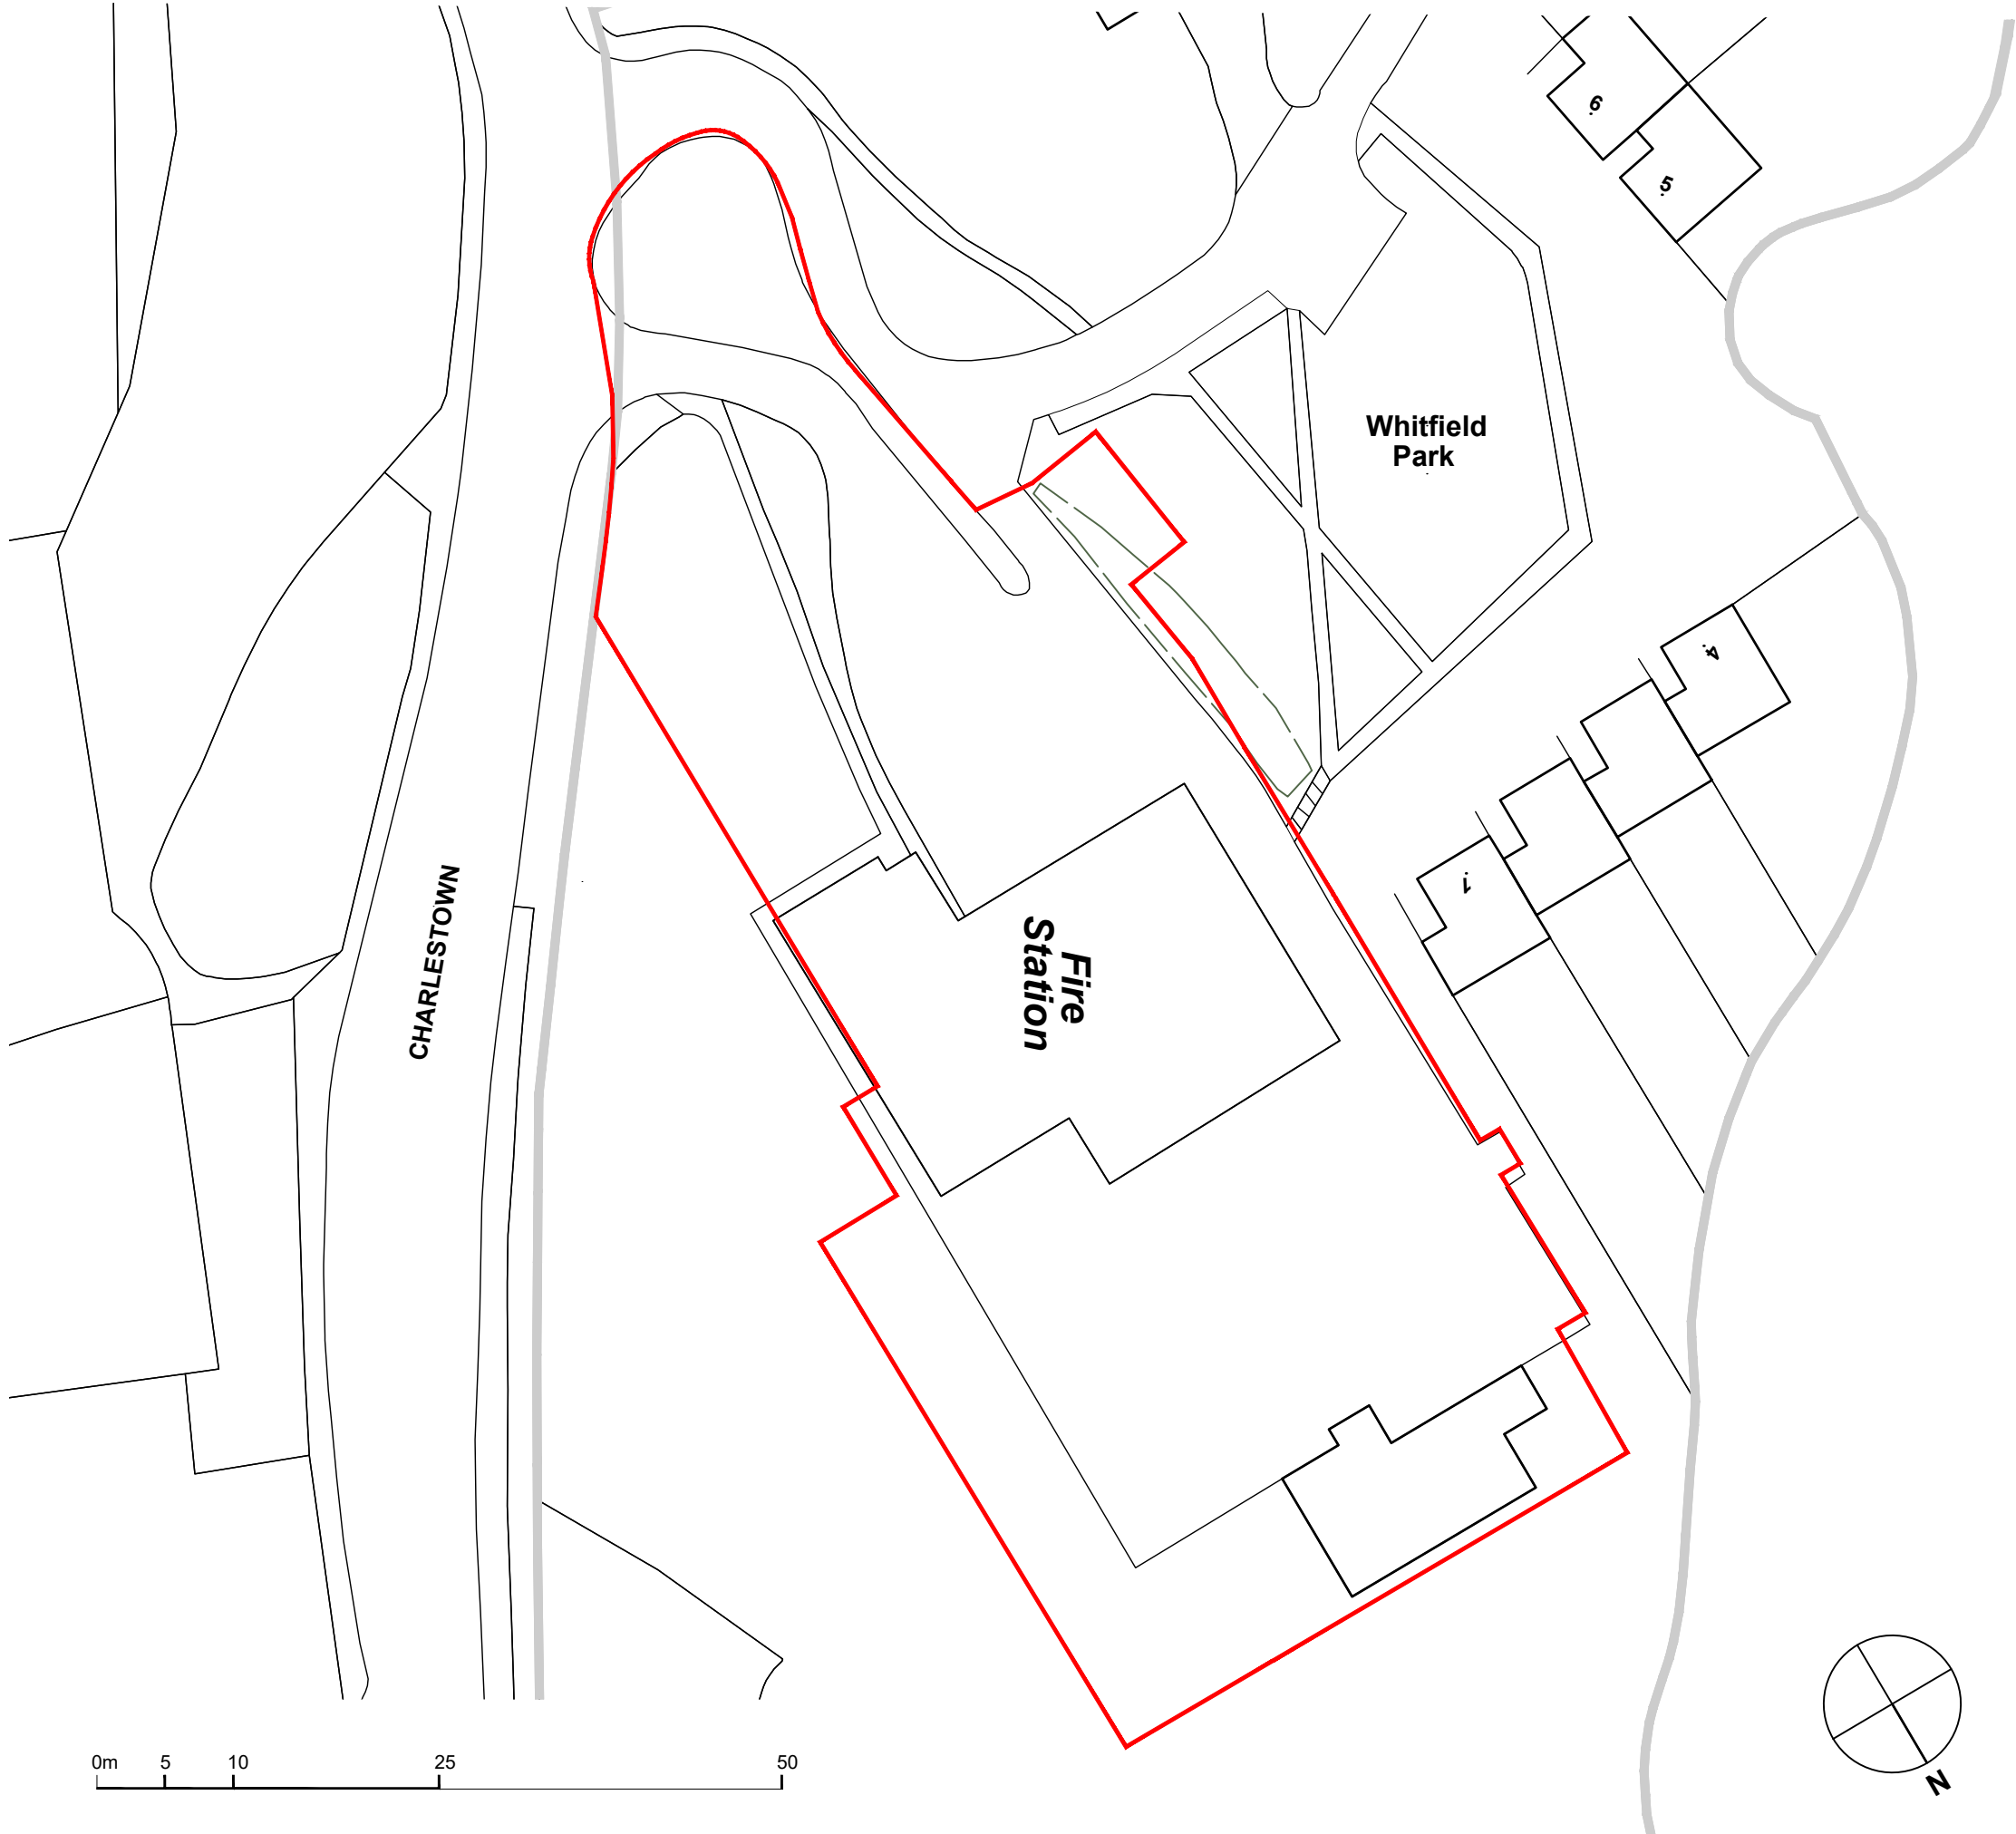

THIS DRAWING AND INFORMATION CONTAINED HEREIN IS PROTECTED BY COPYRIGHT LAW AND MUST NOT BE COPIED OR REPRODUCED WITHOUT THE PRIOR WRITTEN CONSENT OF JAMES TOTTY PARTNERSHIP

ORDNANCE SURVEY INFORMATION IS REPRODUCED BY PERMISSION IN ACCORDANCE WITH LICENCE AGREEMENT - LICENCE No. AR 100006159

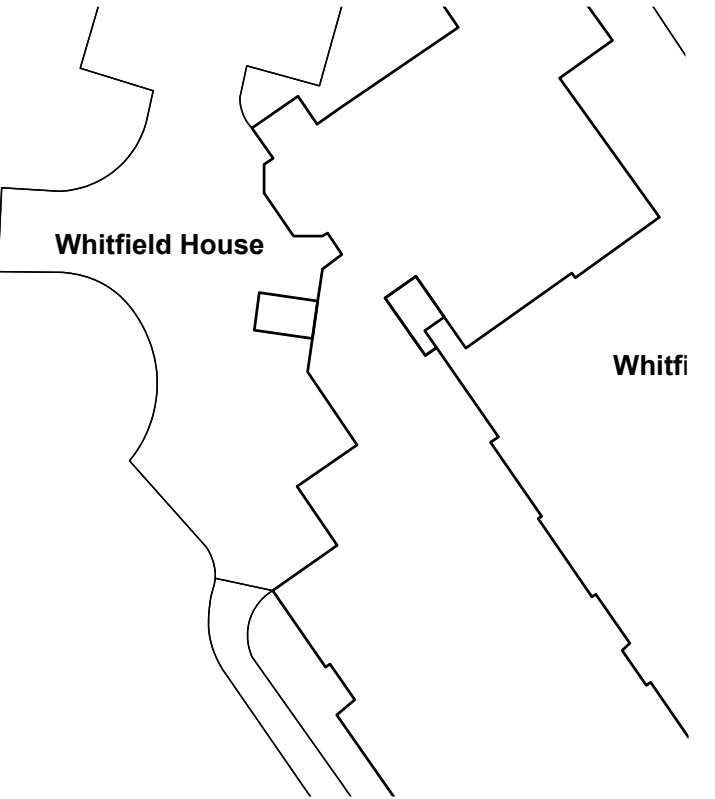

P01	Issued for Planning	17.05.23	SS	DL
Rev:	Details:	Date:	Drn:	Chk:

Client:
Derbyshire Fire & Rescue Service

Project:
Glossop Fire Station

Drawing:
Eisting Site Plan

JTP
ARCHITECTS

JAMES TOTTY PARTNERSHIP LLP
CHARTERED ARCHITECTS
38 WILKINSON STREET
SHEFFIELD S10 2GB
Telephone : (0114) 2700208
Email : mail@jtp-architects.co.uk
Web : www.jtp-architects.co.uk

Scale @A3: 1:500	Project No: 10-1034	Drawn: SS	Checked: DL	Date: May 2023			
Status:	Purpose: FOR PLANNING						
Drawing No: 101034 - JTP - ZZ-XX- DR - A - 0503 - P01							
Project	Originator	Zone	Level	Type	Role	Number	Revision