




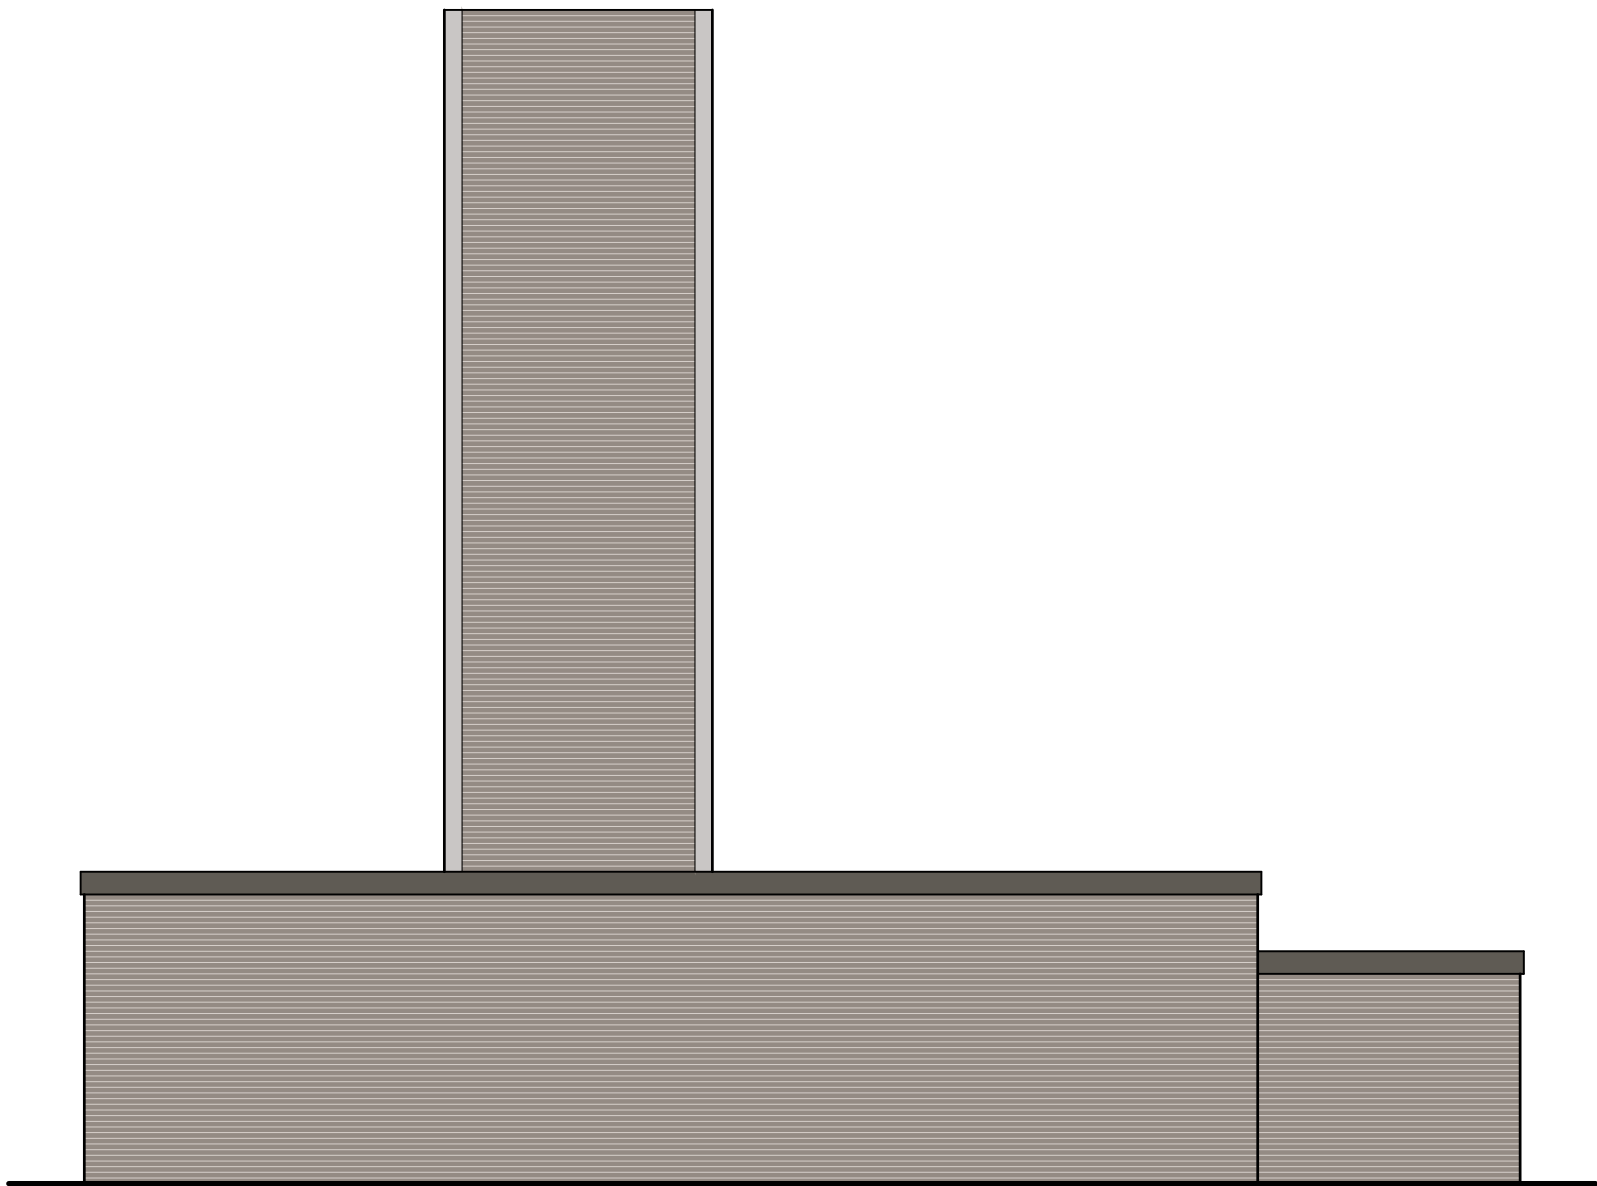


EXISTING TOWER, GARAGE & GYM -
BACK ELEVATION

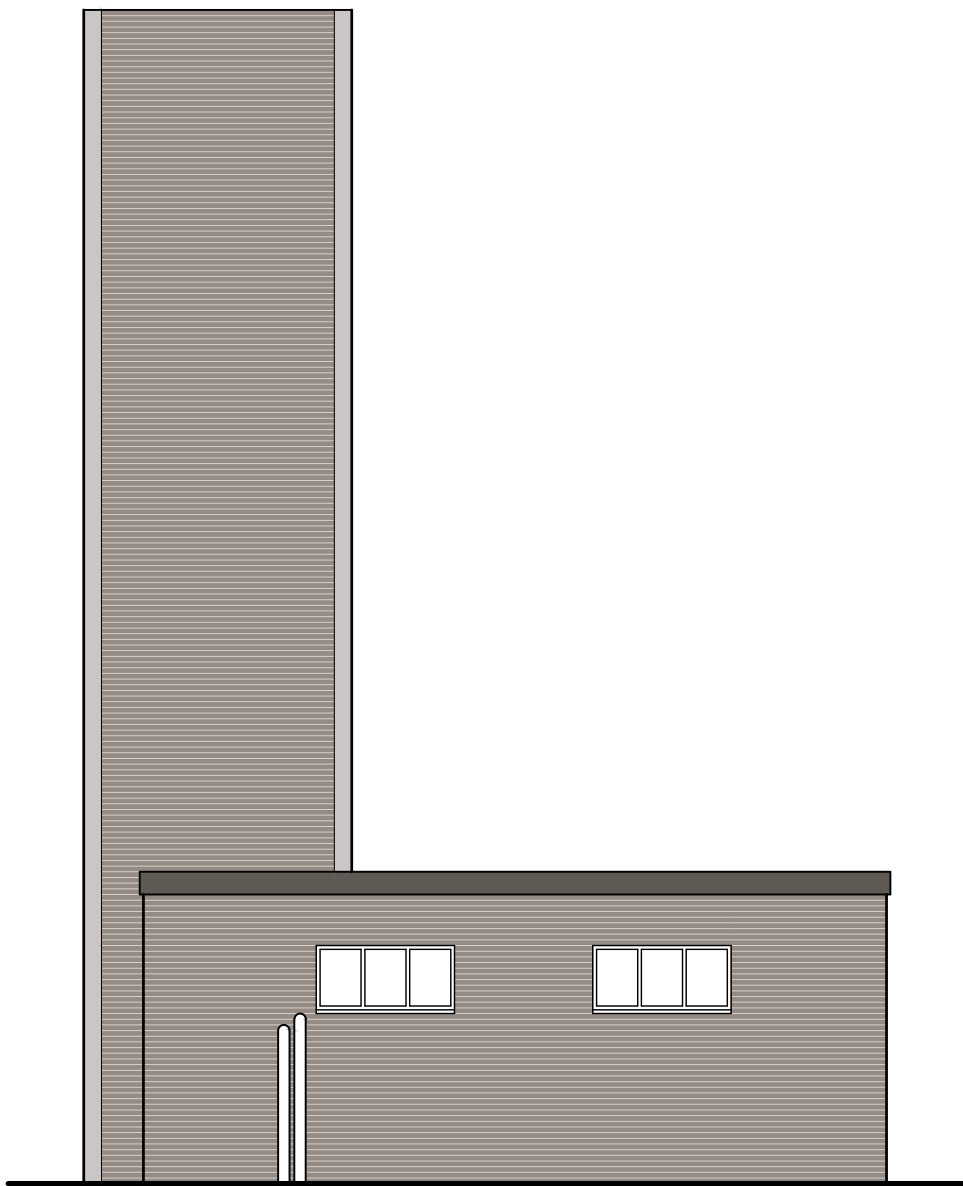


EXISTING TOWER, GARAGE & GYM -
SIDE ELEVATION

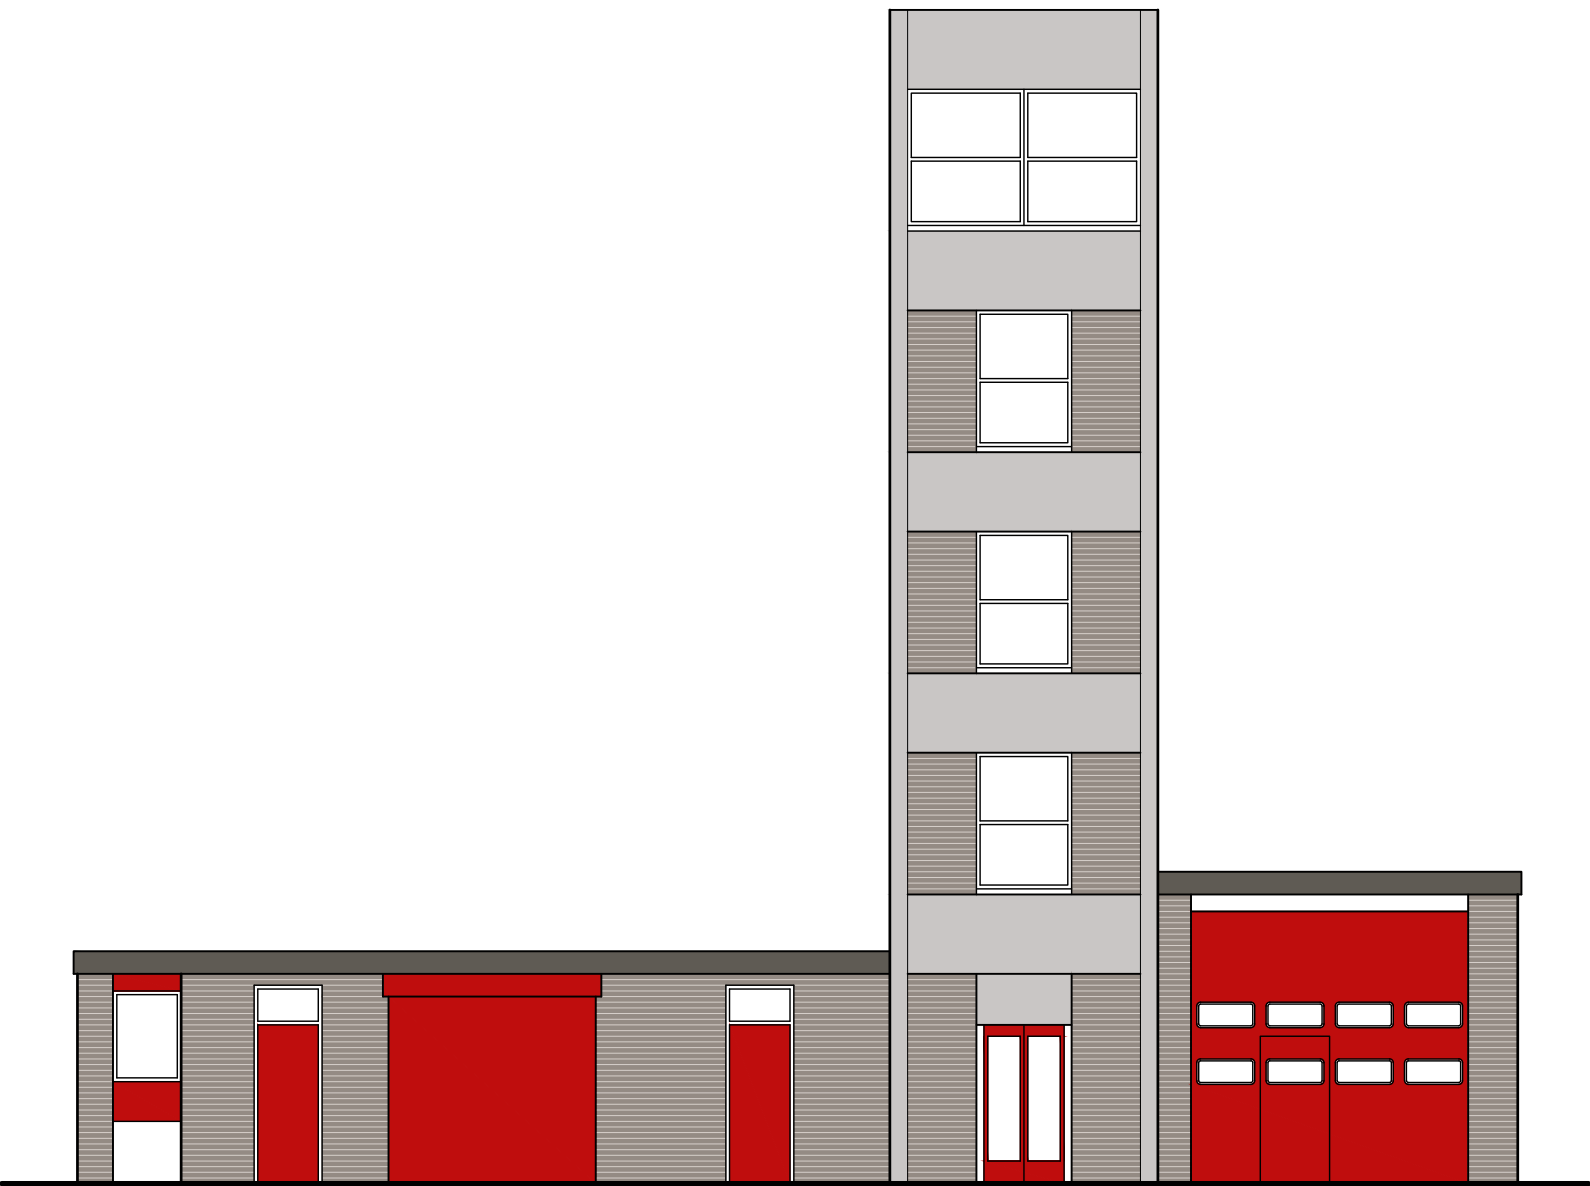


EXISTING TOWER, GARAGE & GYM -
FRONT ELEVATION

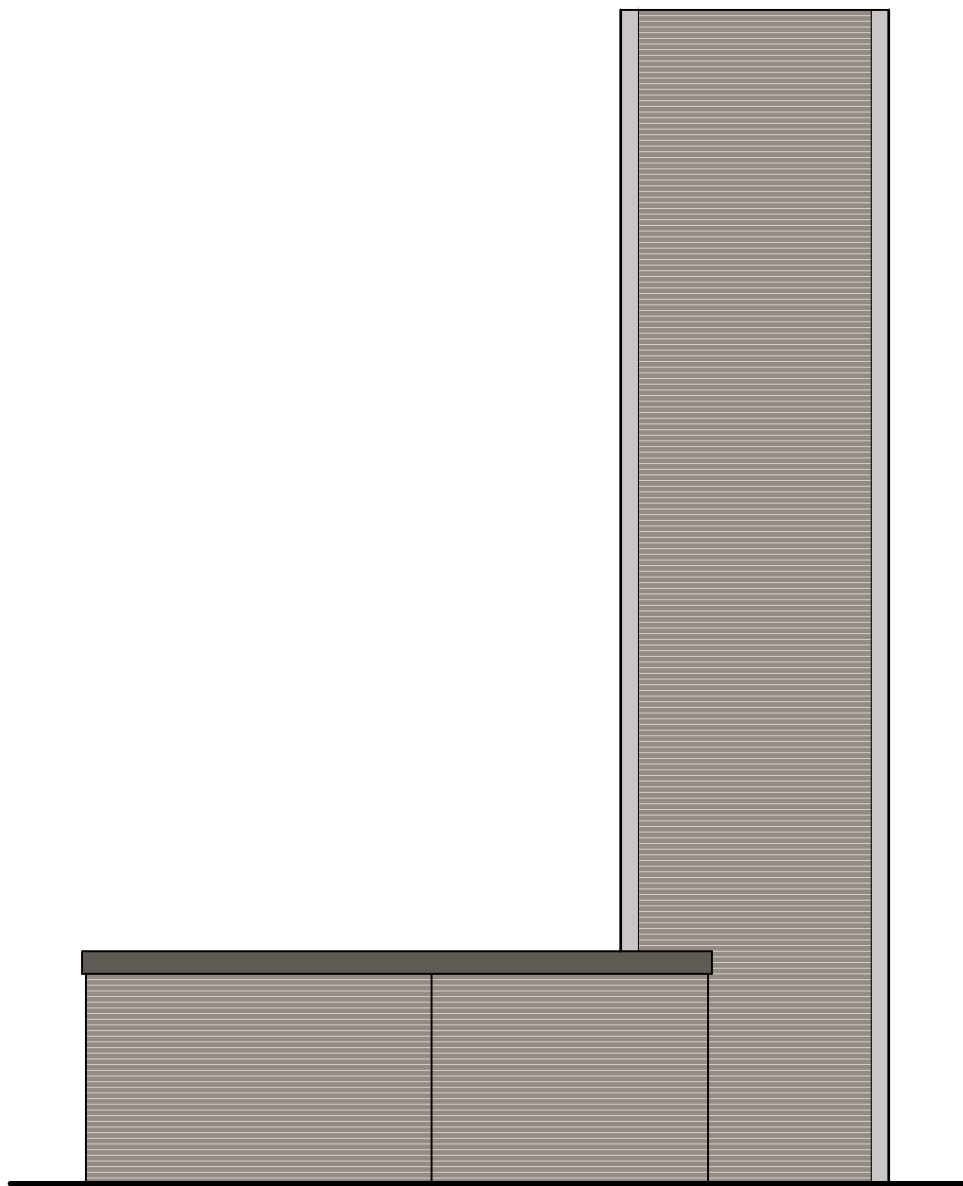

EXISTING TOWER, GARAGE & GYM -
SIDE ELEVATION

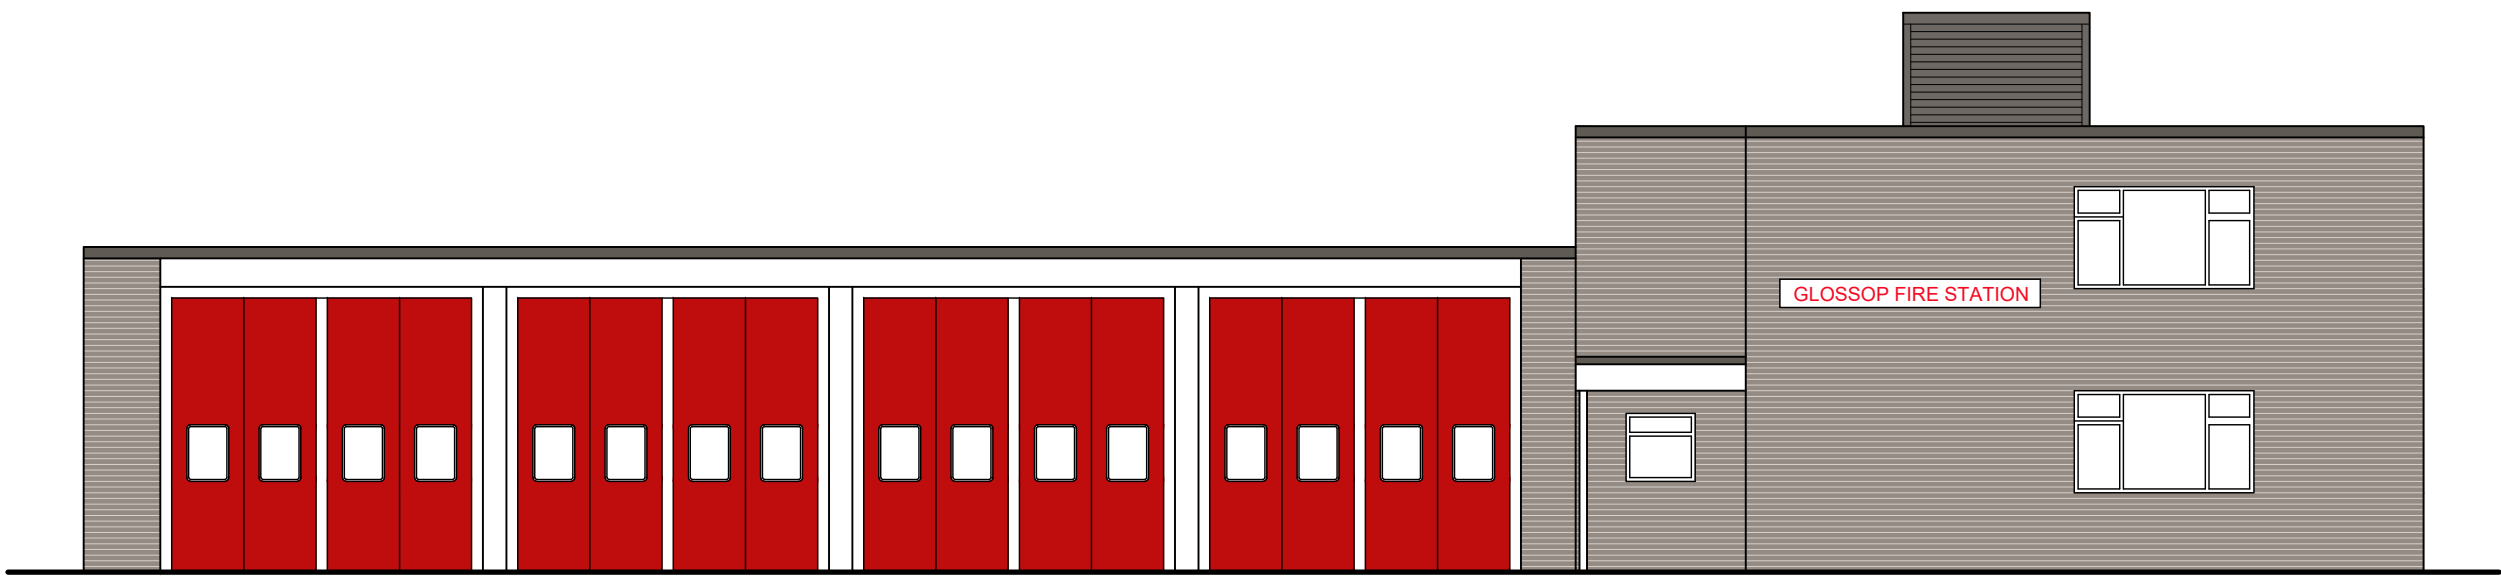


EXISTING FIRE STATION - FRONT ELEVATION

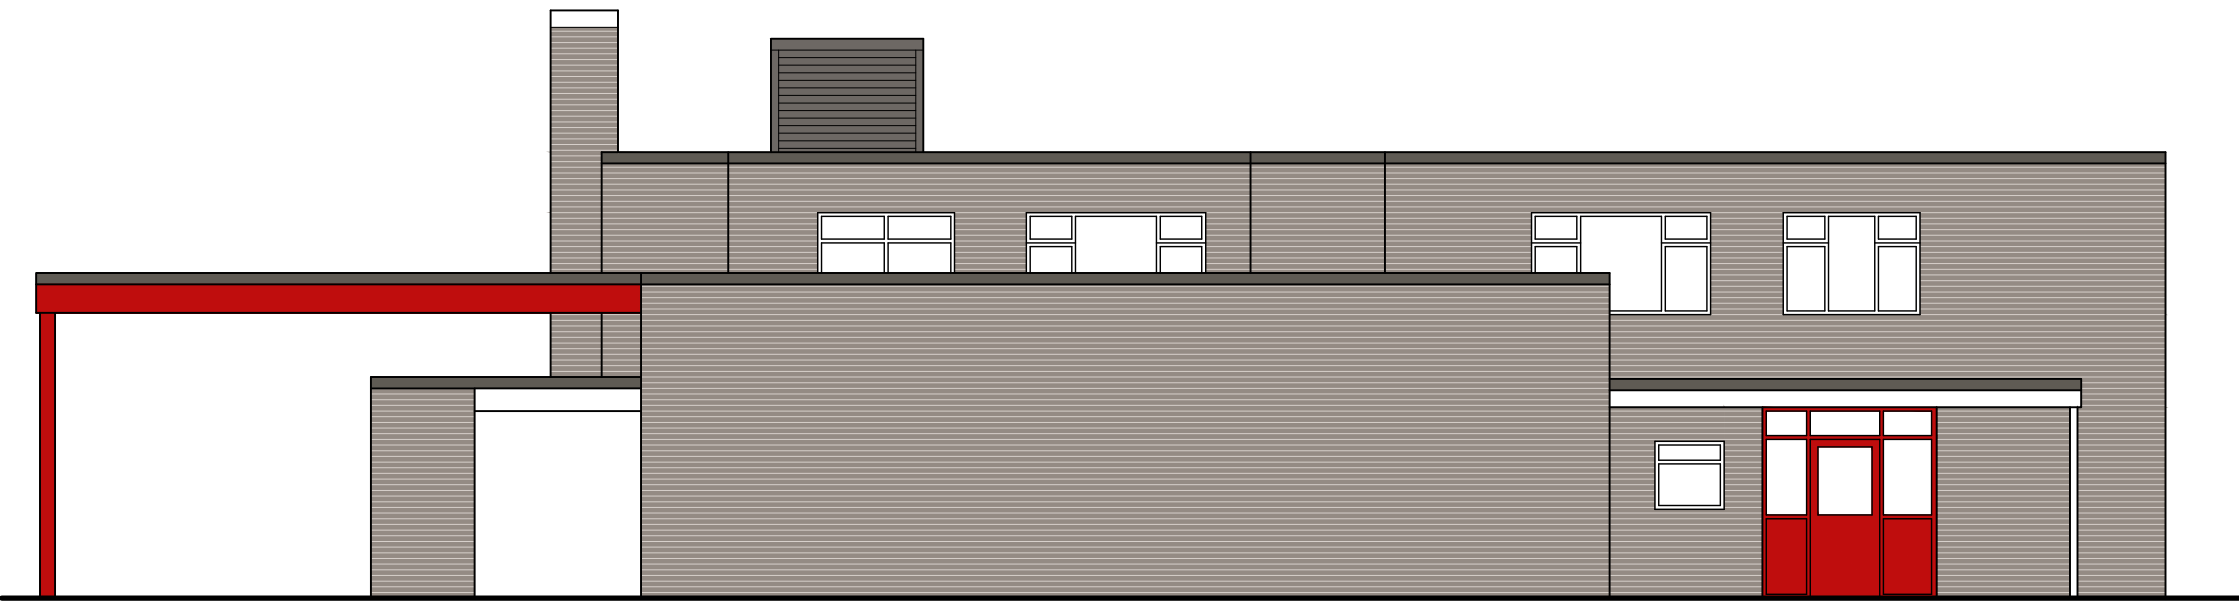

EXISTING FIRE STATION - SIDE ELEVATION



EXISTING FIRE STATION - SIDE ELEVATION

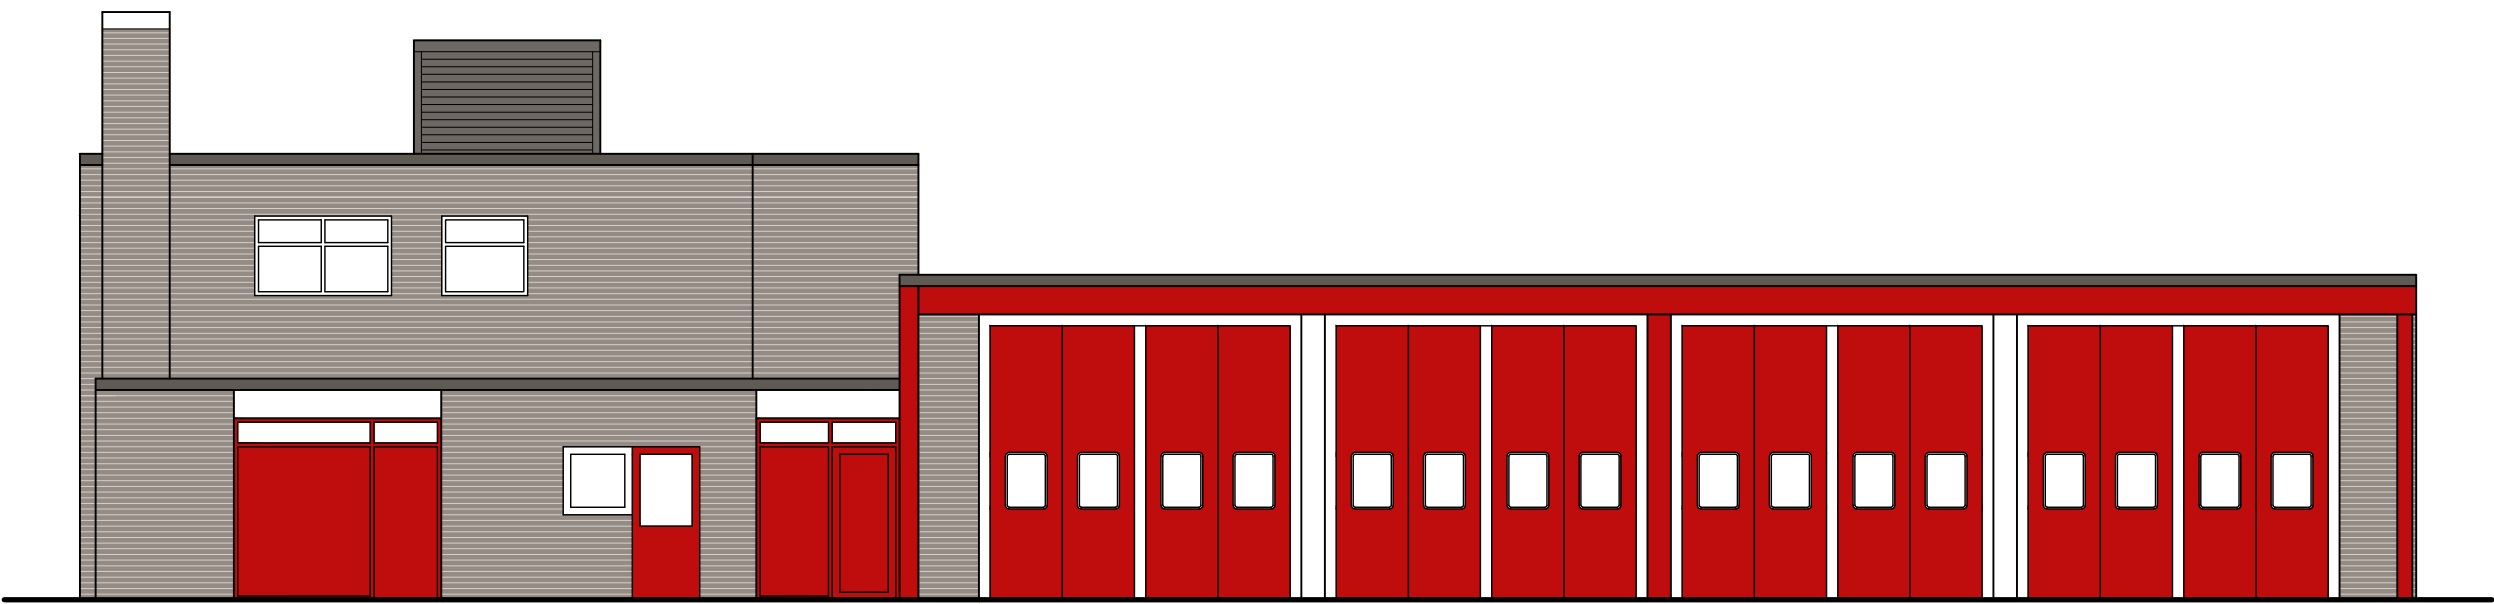

EXISTING FIRE STATION - BACK ELEVATION

P01	Issued for Planning	18.05.23	SS	DL
Rev:	Details	Date:	Drn:	Chk:

Client:
Derbyshire Fire & Rescue Service

Project:
Glossop Fire Station

Drawing:
Existing Elevations

JTP ARCHITECTS		JAMES TOTTY PARTNERSHIP LLP CHARTERED ARCHITECTS 38 WILKINSON STREET SHEFFIELD S10 2GB Telephone : (0114) 2700208 Email : mail@jtp-architects.co.uk Web : www.jtp-architects.co.uk		
Scale (B1) 1:100	Project No 10-1034	Drawn SS	Checked DL	Date May 2023
Status	Purpose FOR PLANNING			
Drawing No 101034 - JTP - ZZ-XX- DR - A - 1003 - P01				
Project Organiser	Draw Jesse Laine	Date 15/05/23	Scale A1	Status P01