




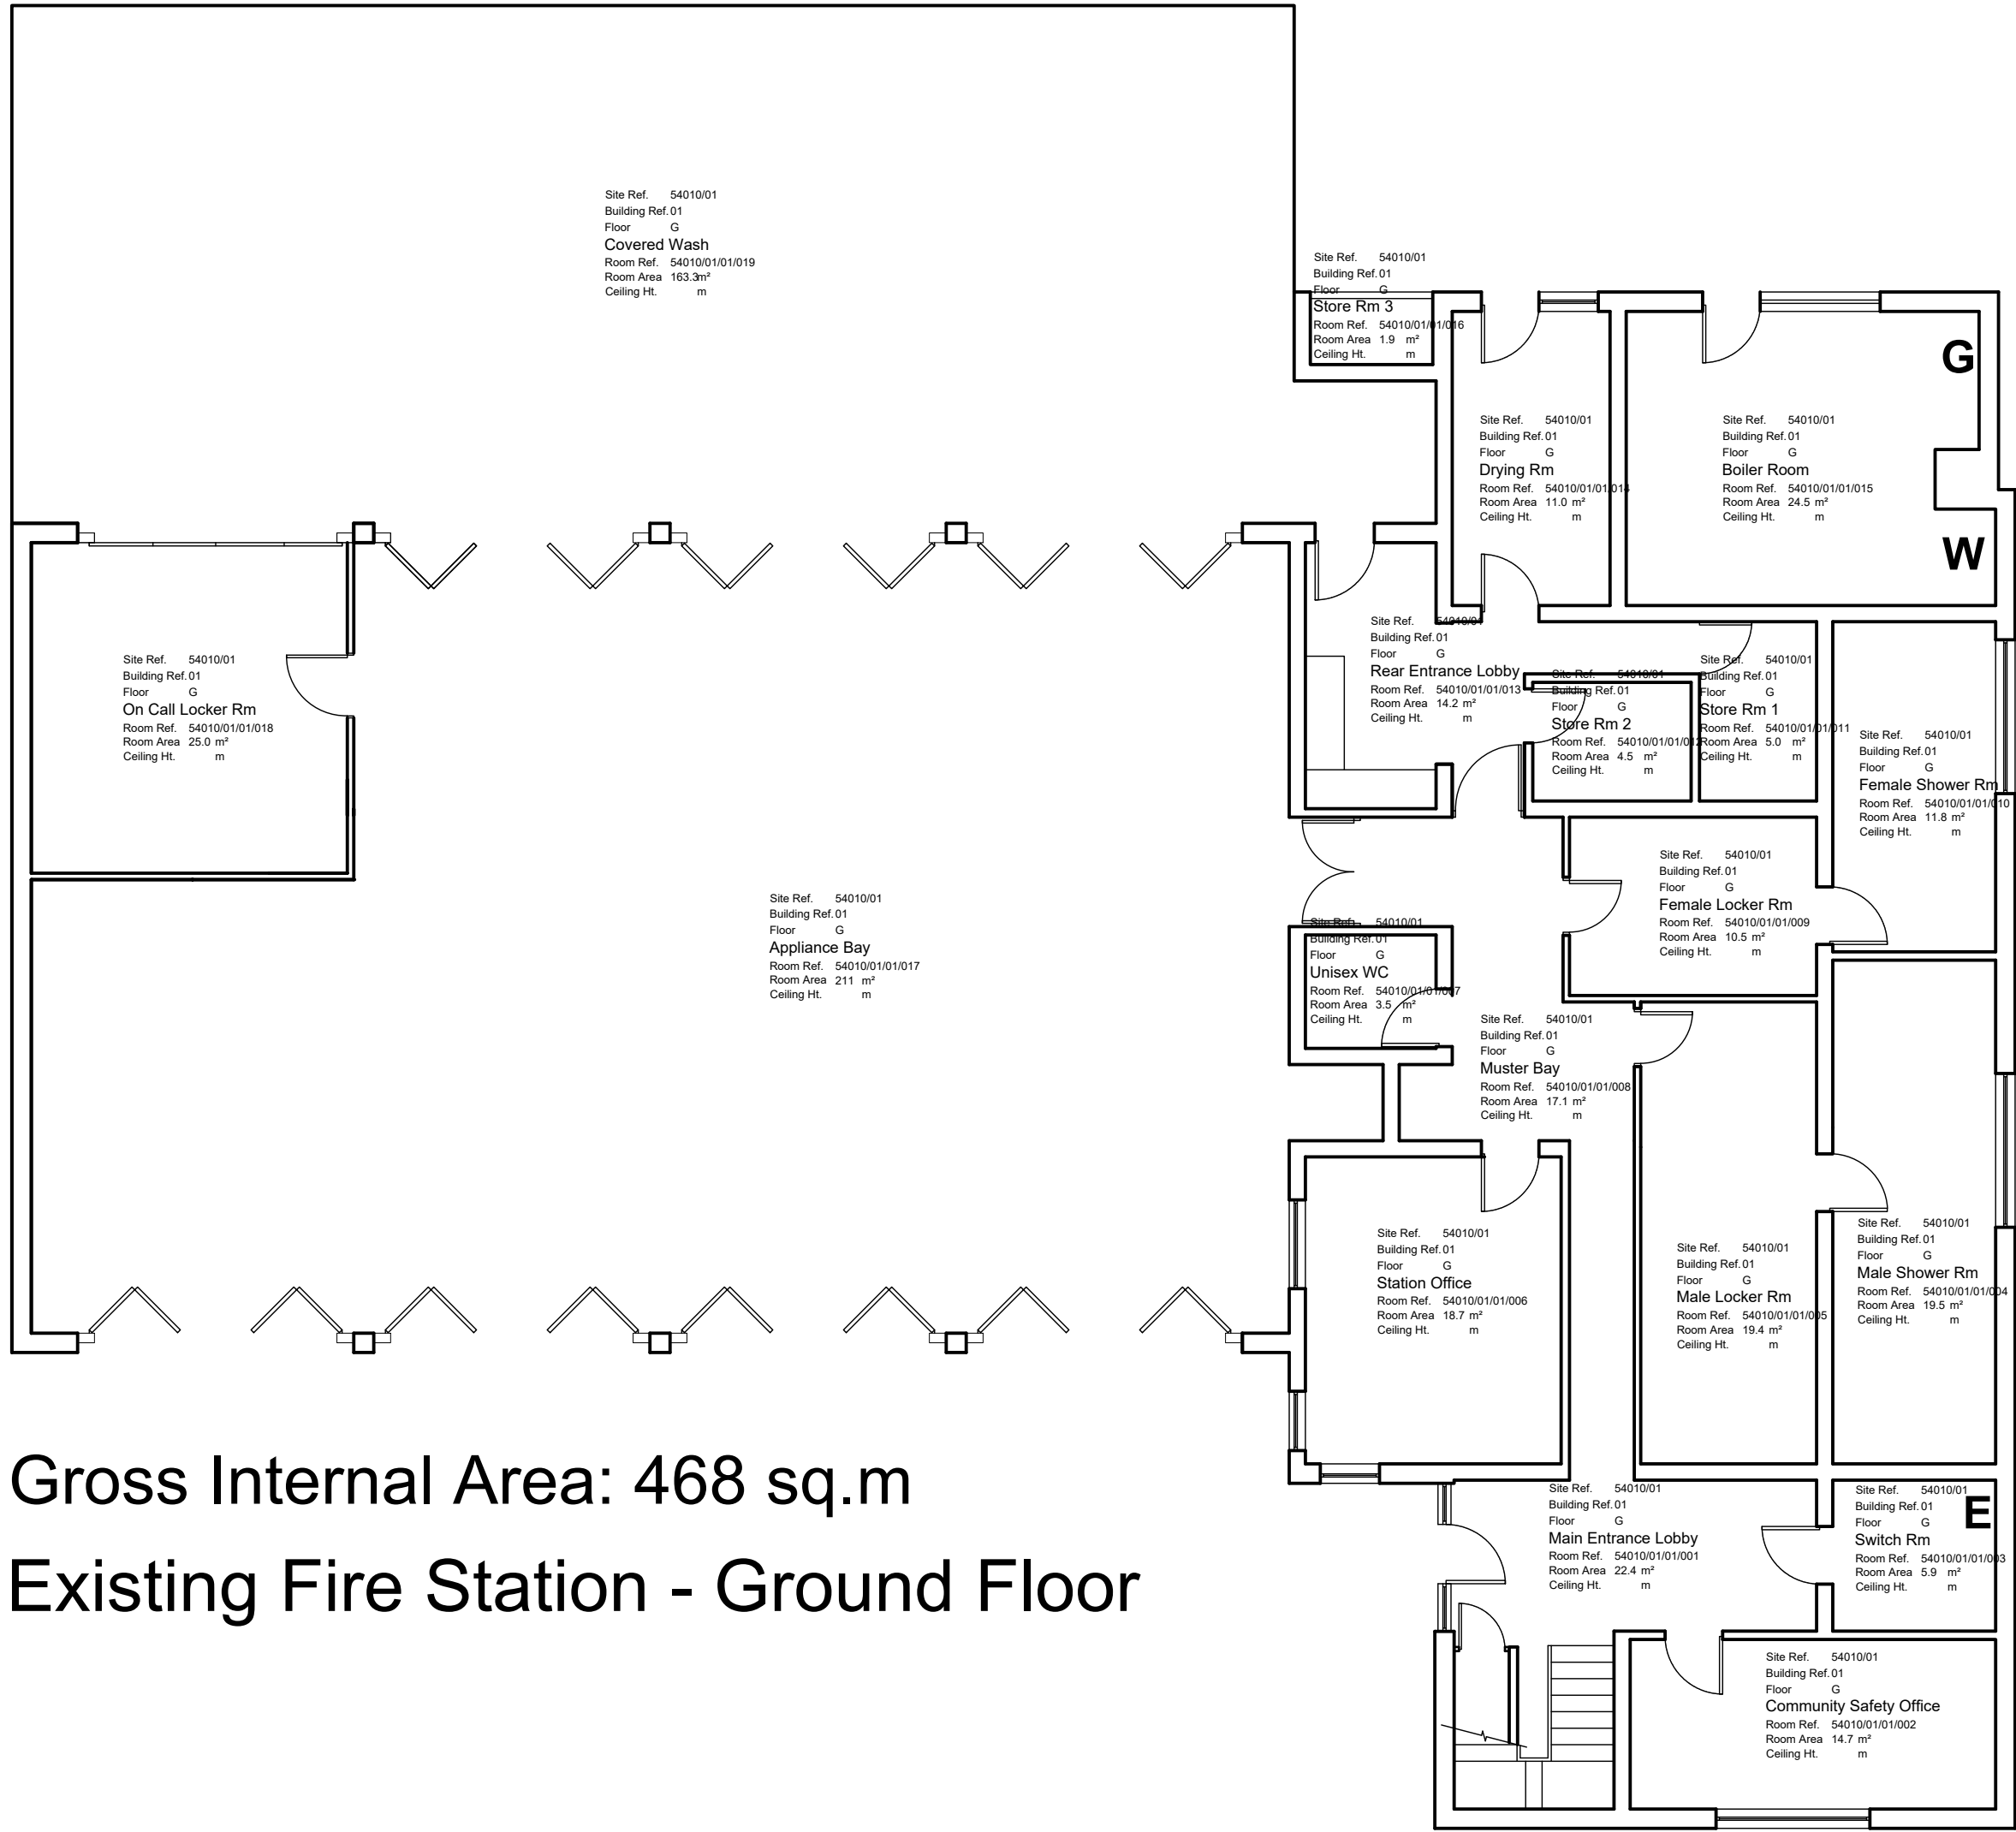

Gross Internal Area: 468 sq.m
Existing Fire Station - Ground Floor

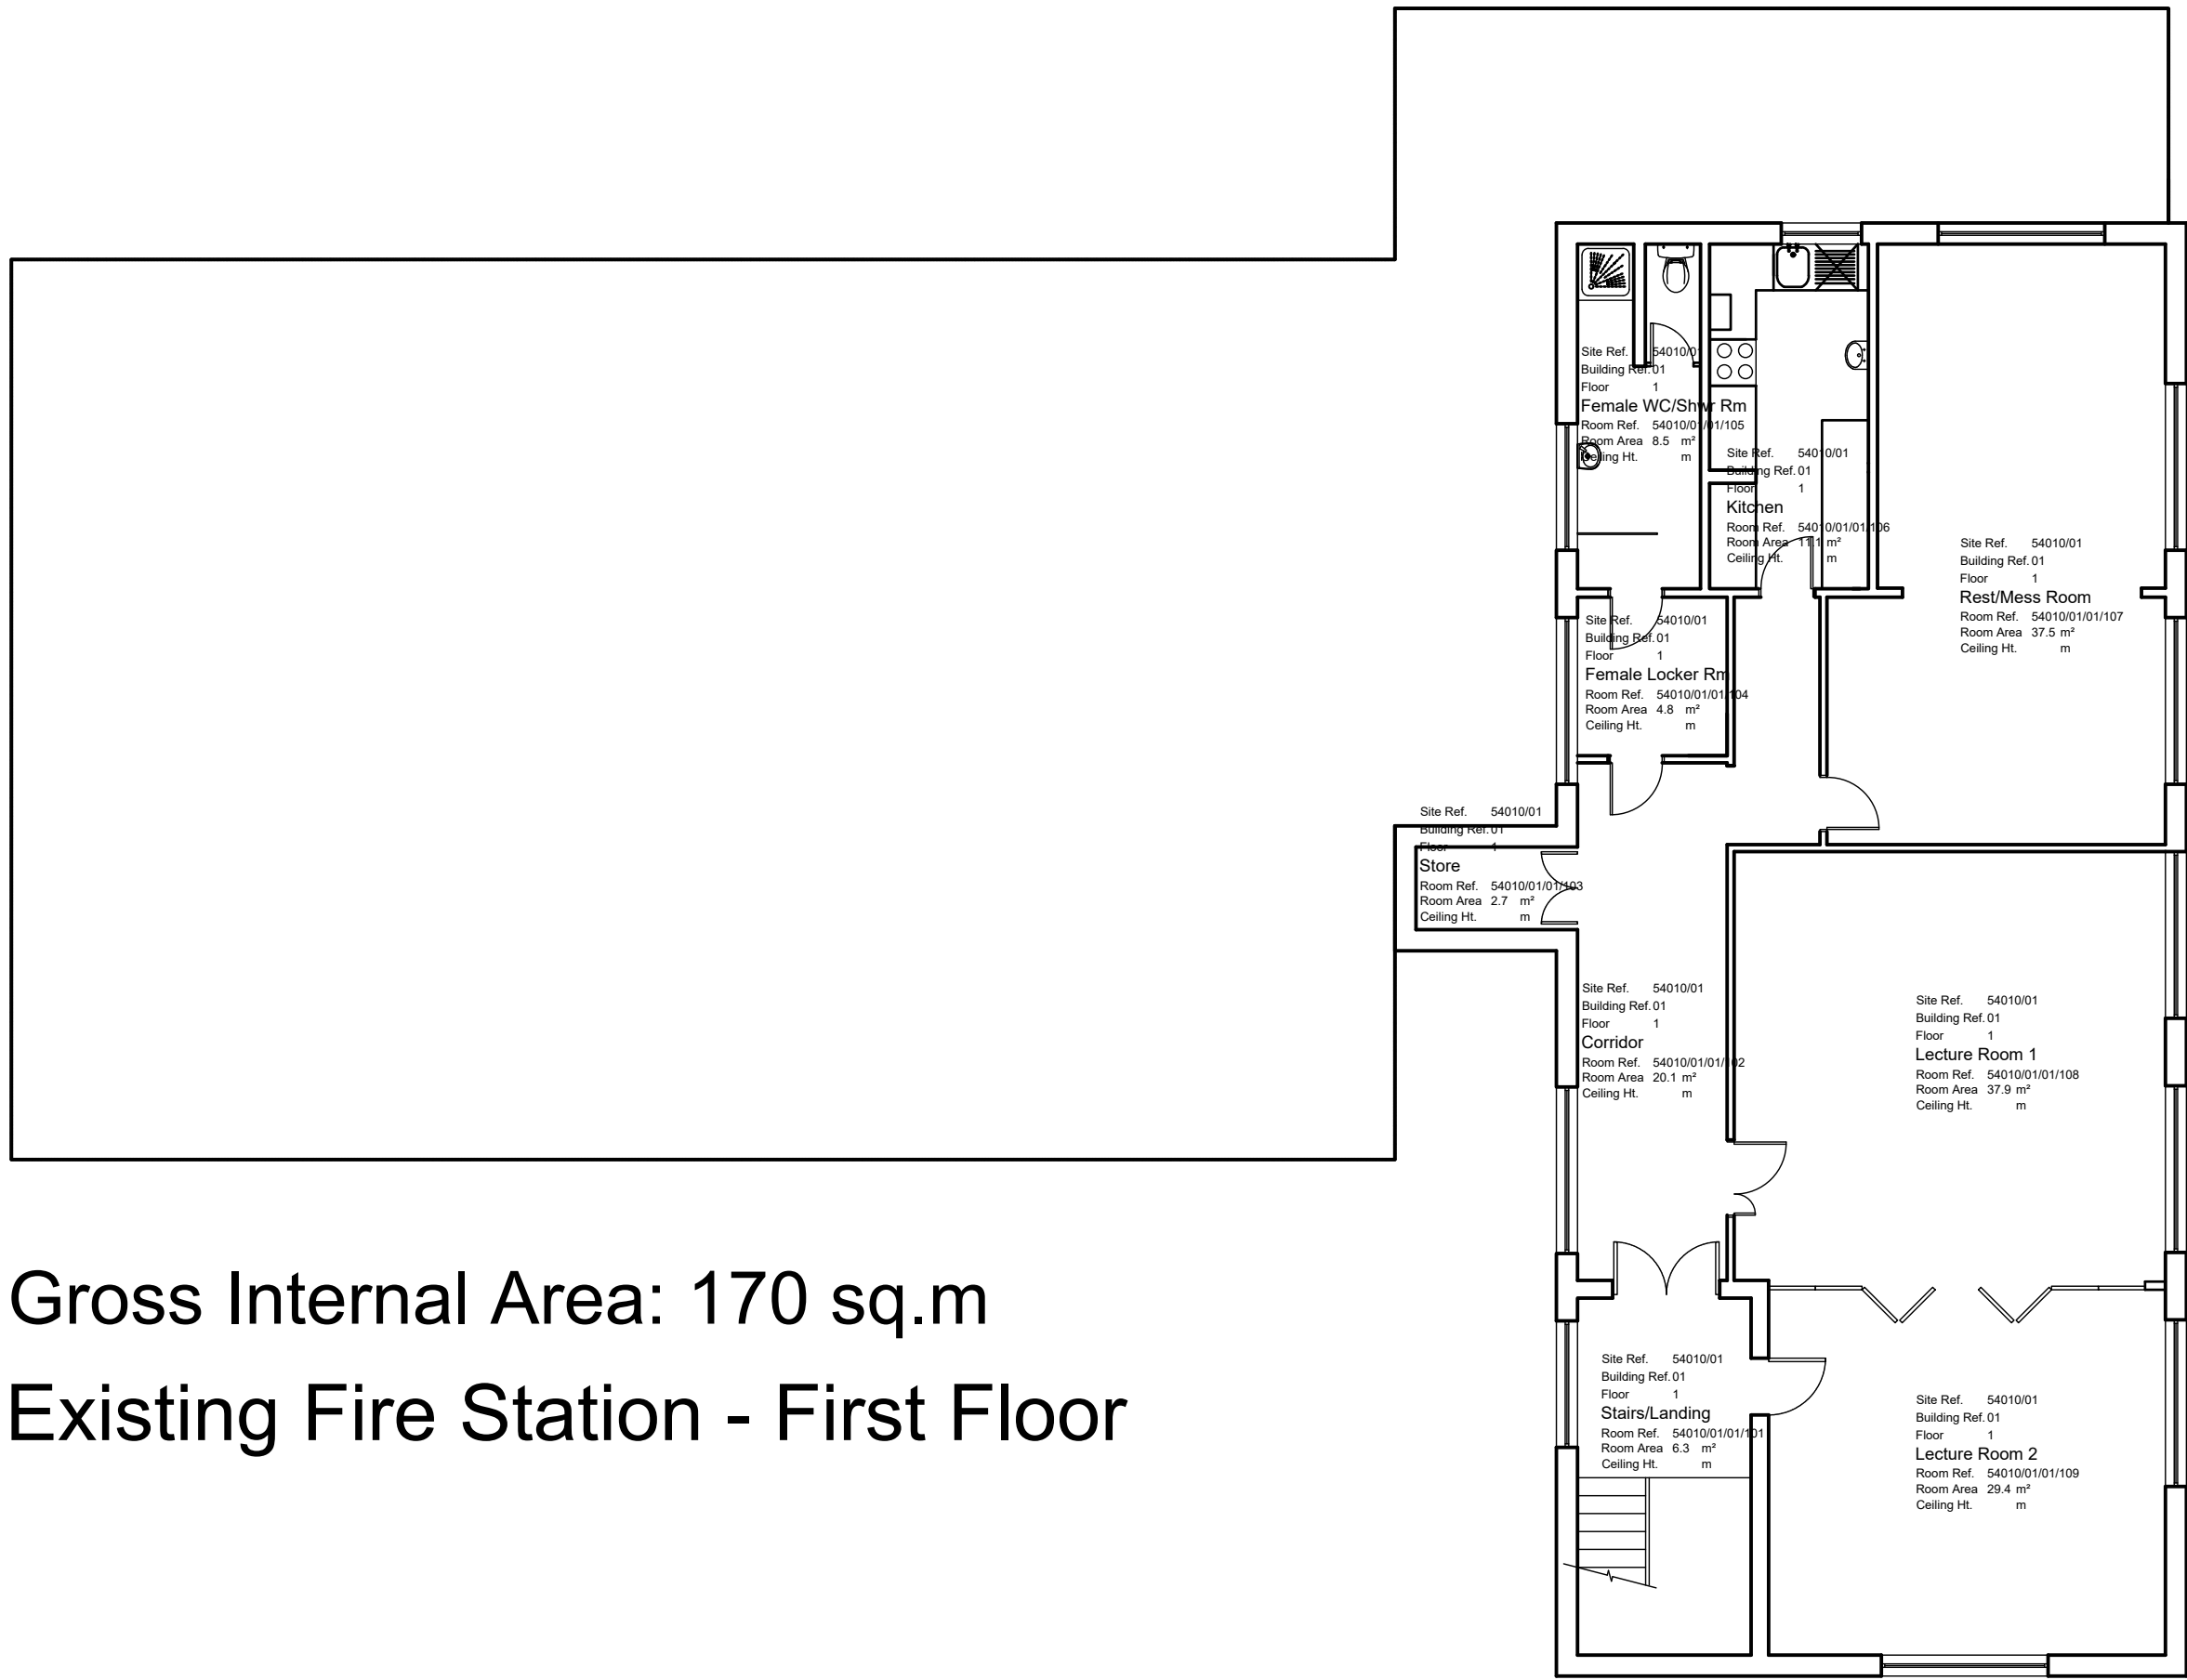

Gross Internal Area: 170 sq.m
Existing Fire Station - First Floor

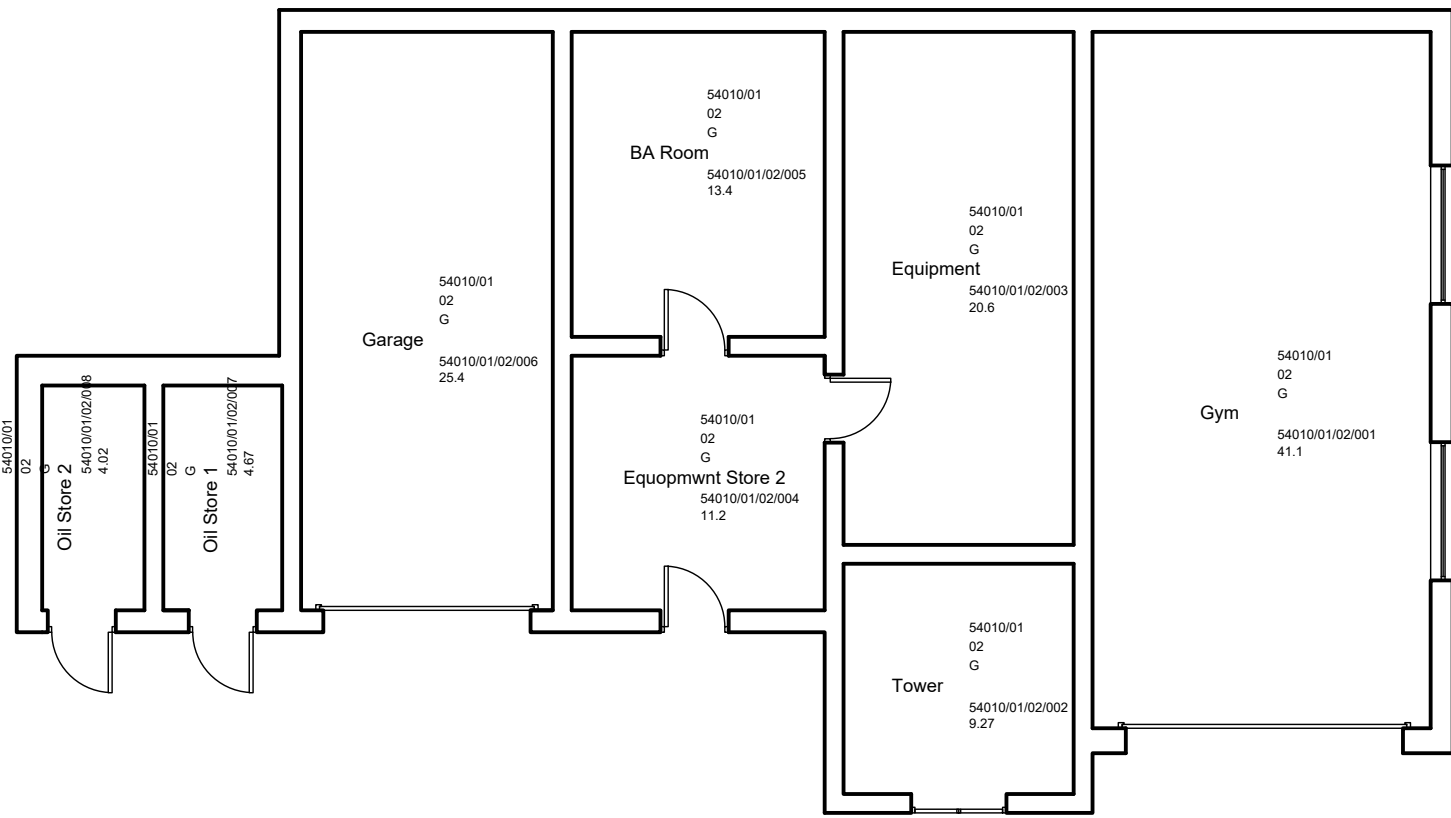

Gross Internal Area: 140 sq.m
Existing Garage, Gym and Tower

P01	Issued for Planning	18.09.23	SS	DL
Rev:	Details	Date:	Drn:	Chk:

Client:
Derbyshire Fire & Rescue Service

Project:
Glossop Fire Station

Drawing:
Existing Floor Plans

JTP
ARCHITECTS

JAMES TOTTY PARTNERSHIP LLP
CHARTERED ARCHITECTS
38 WILKINSON STREET
SHEFFIELD S10 2GB
Telephone : (0114) 2700208
Email : mail@jtp-architects.co.uk
Web : www.jtp-architects.co.uk

Scale: (BA1): 1:100	Project No: 10-1034	Drawn: SS	Checked: DL	Date: May 2023
Status:	FOR PLANNING			
Drawing No: 101034 - JTP - ZZ - ZZ - DR - A - 1001 - P01				