




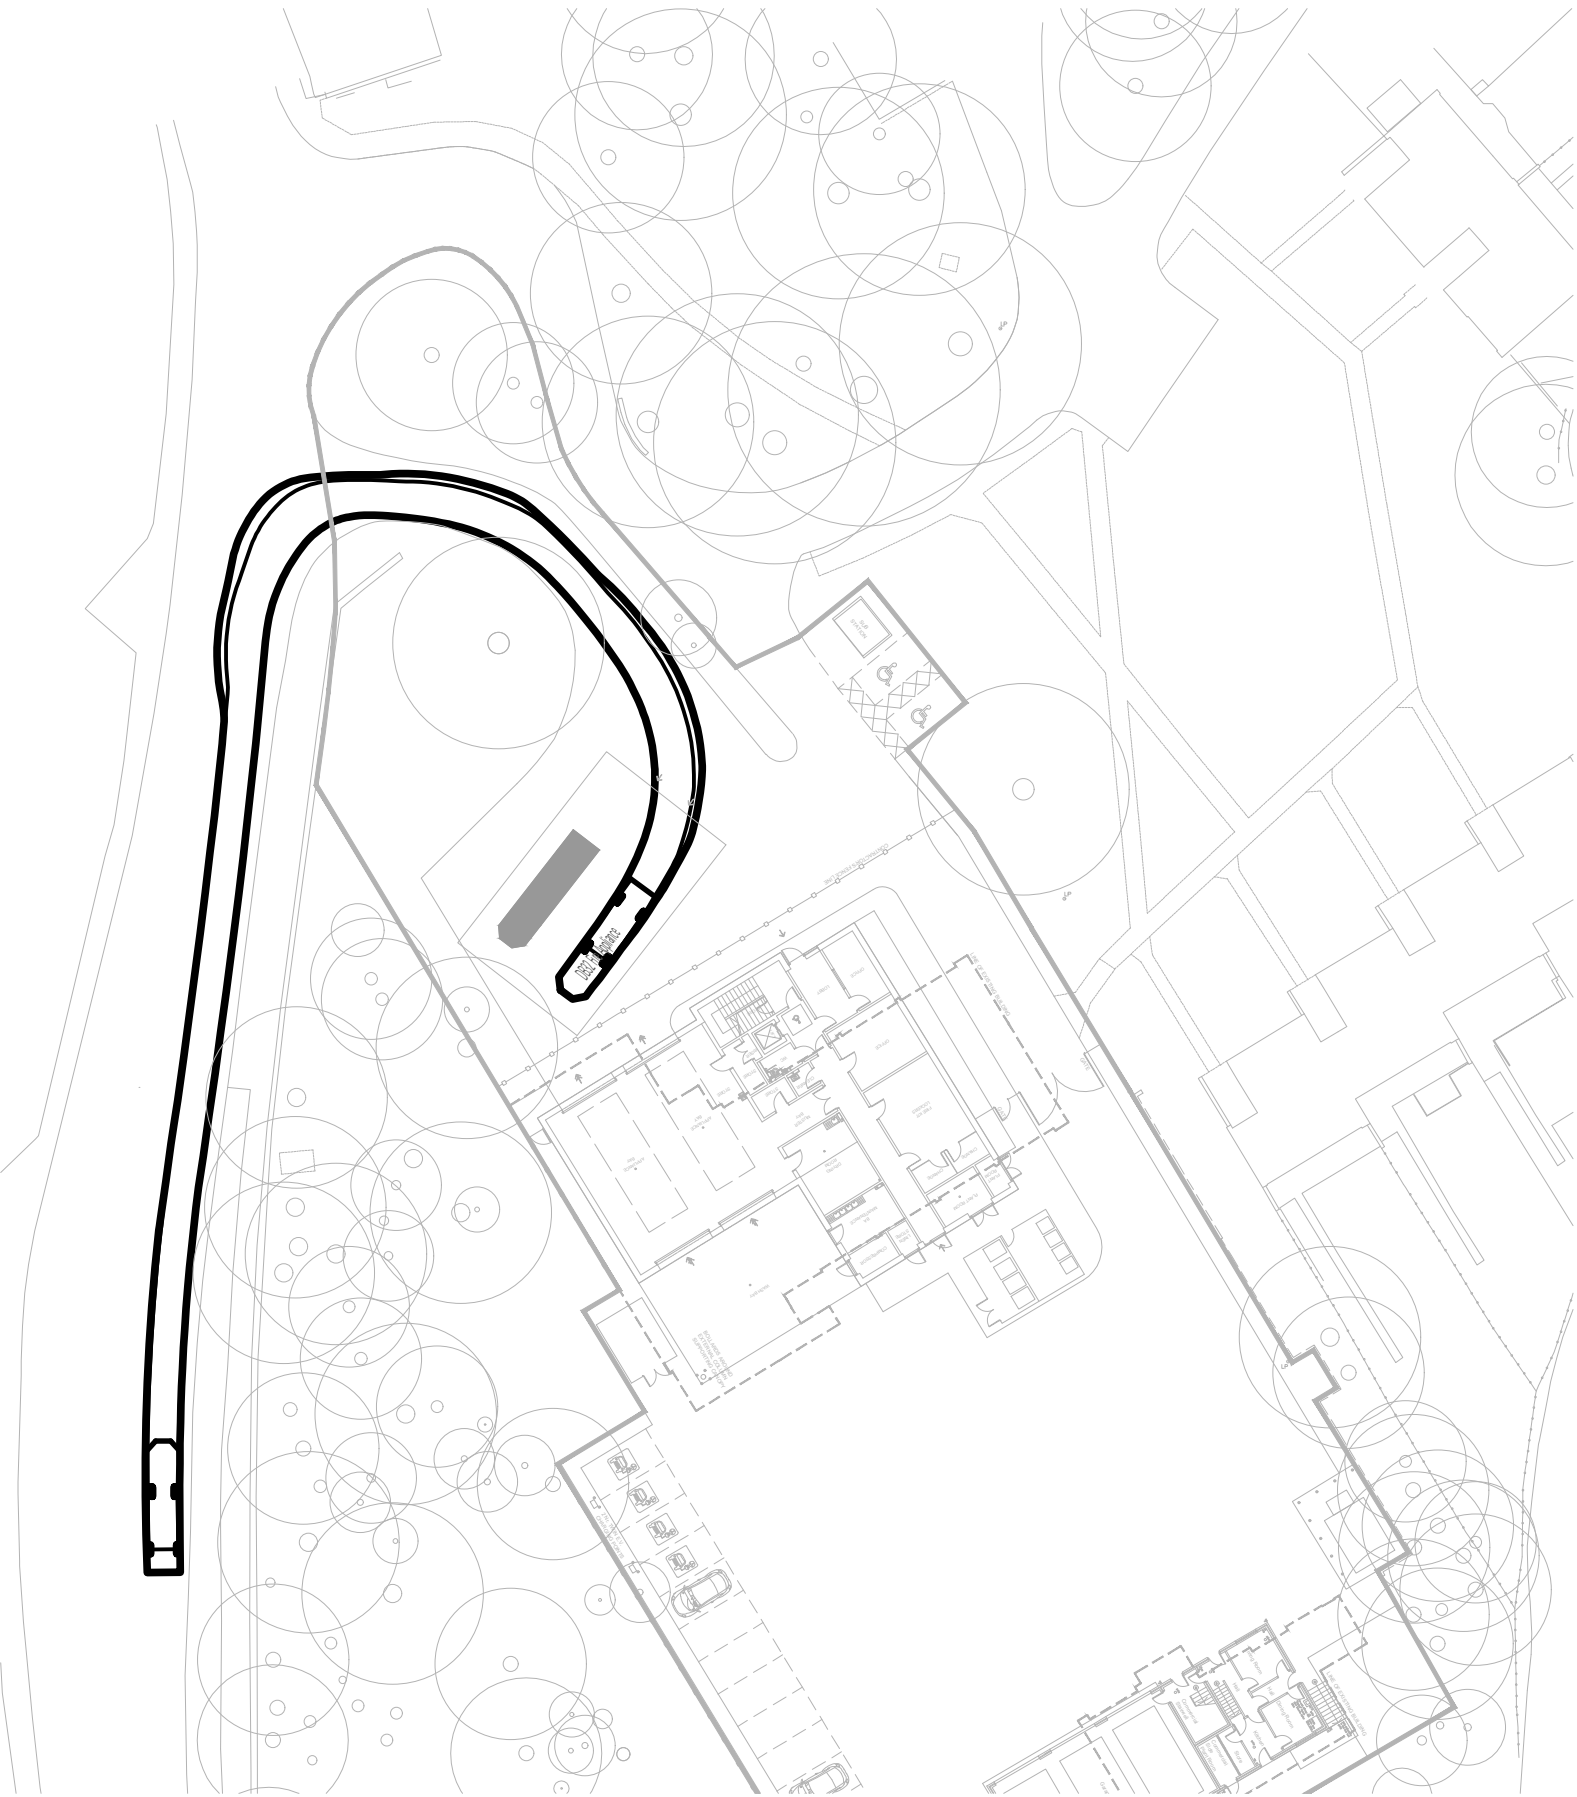


Appliance Exiting South
1:500

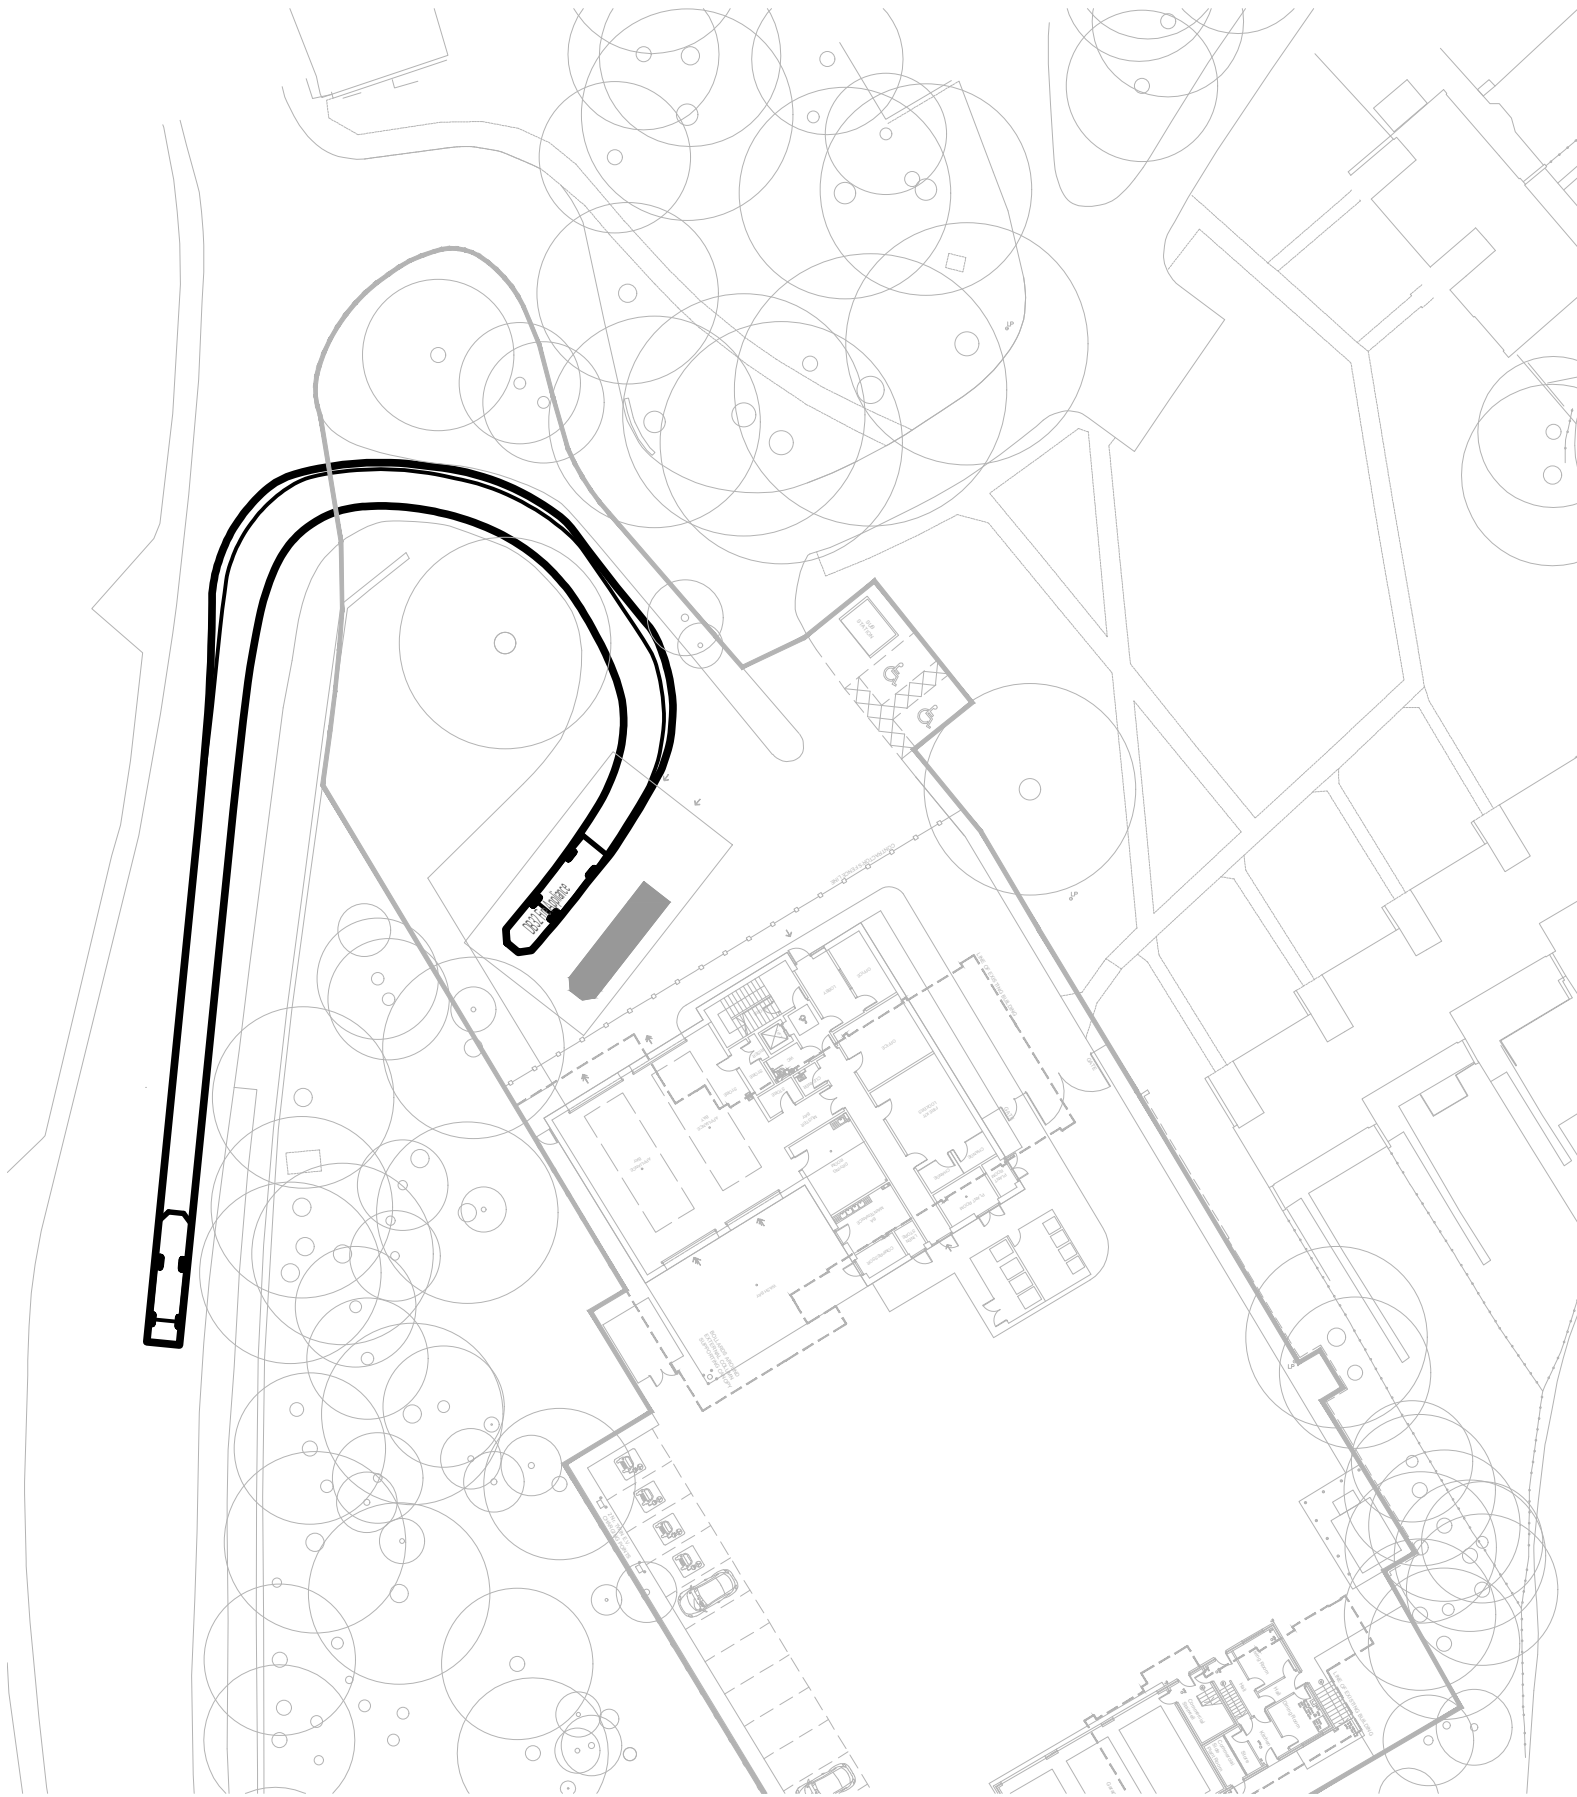


Appliance Exiting South
1:500

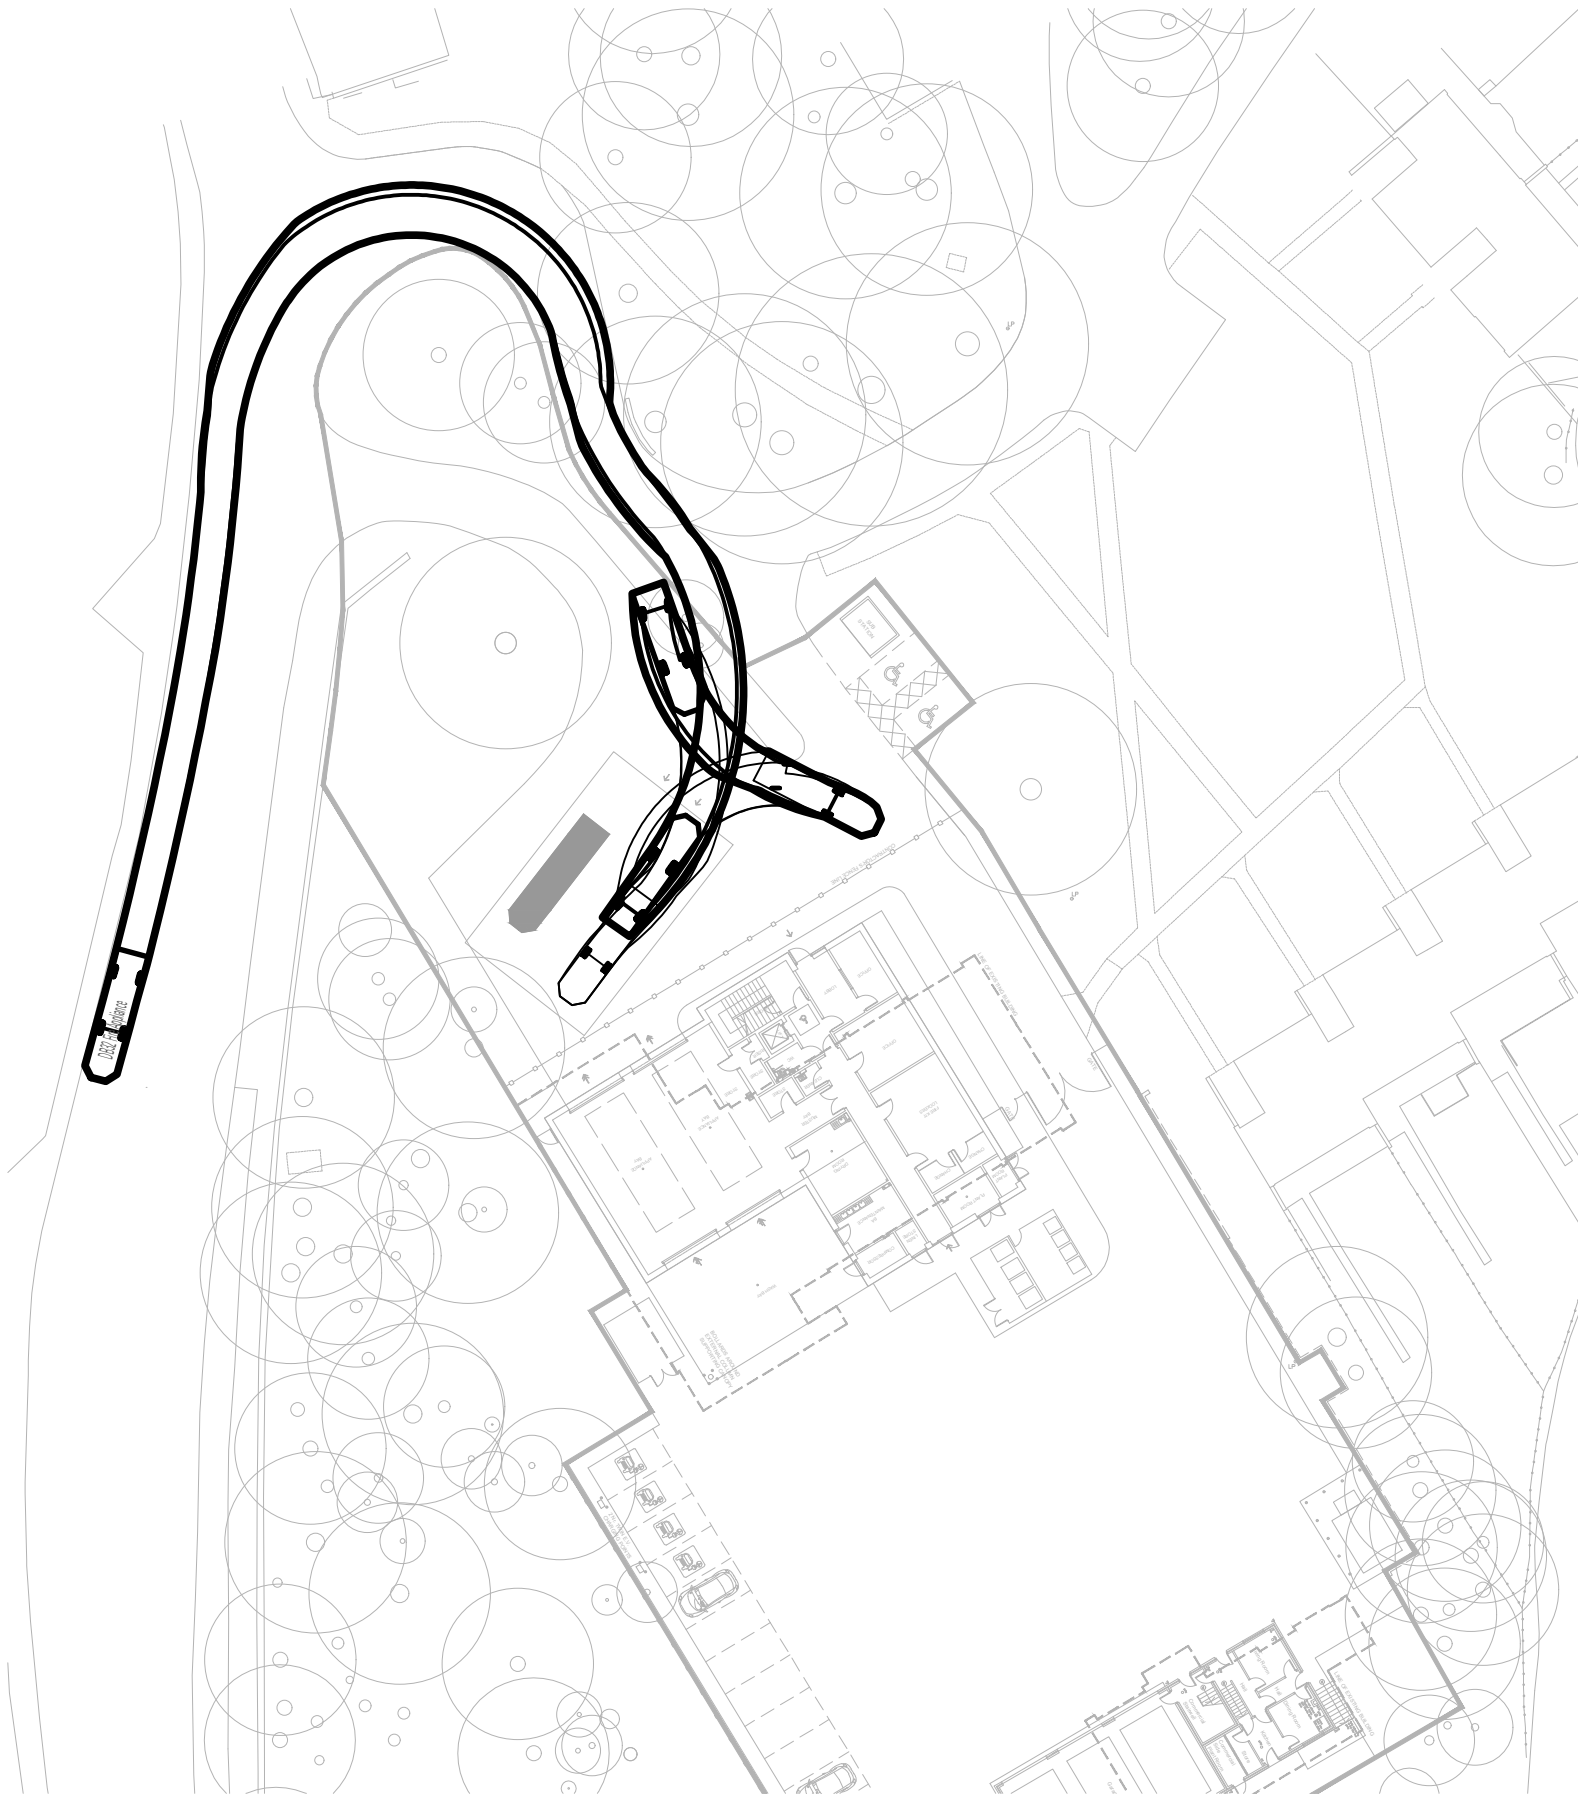


Appliance Returning to Bay
1:500

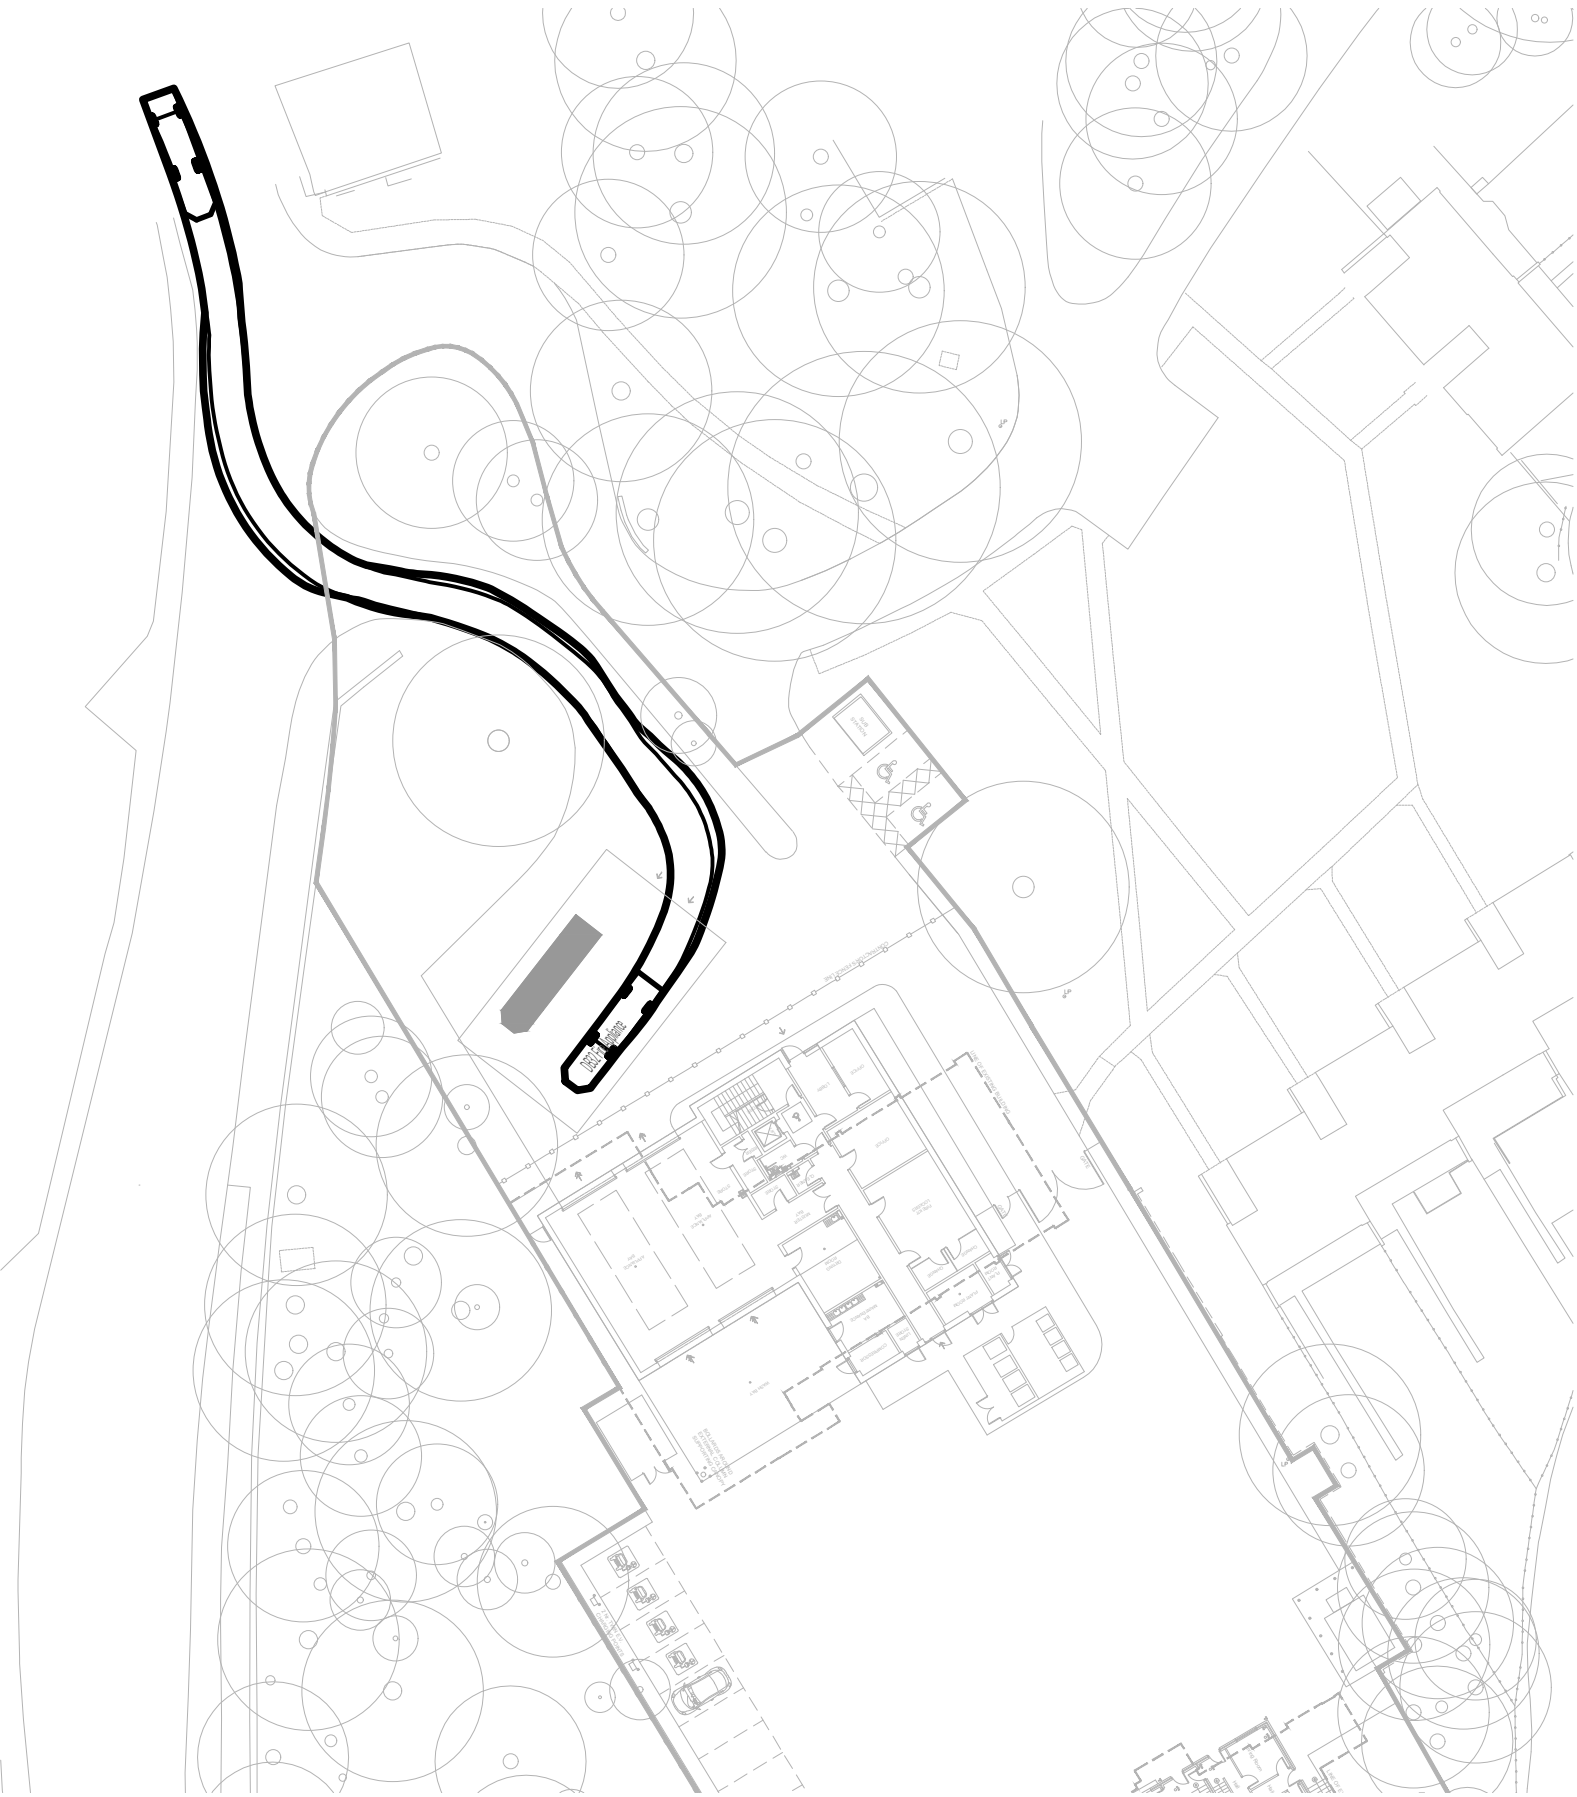

Appliance Exiting North
1:500

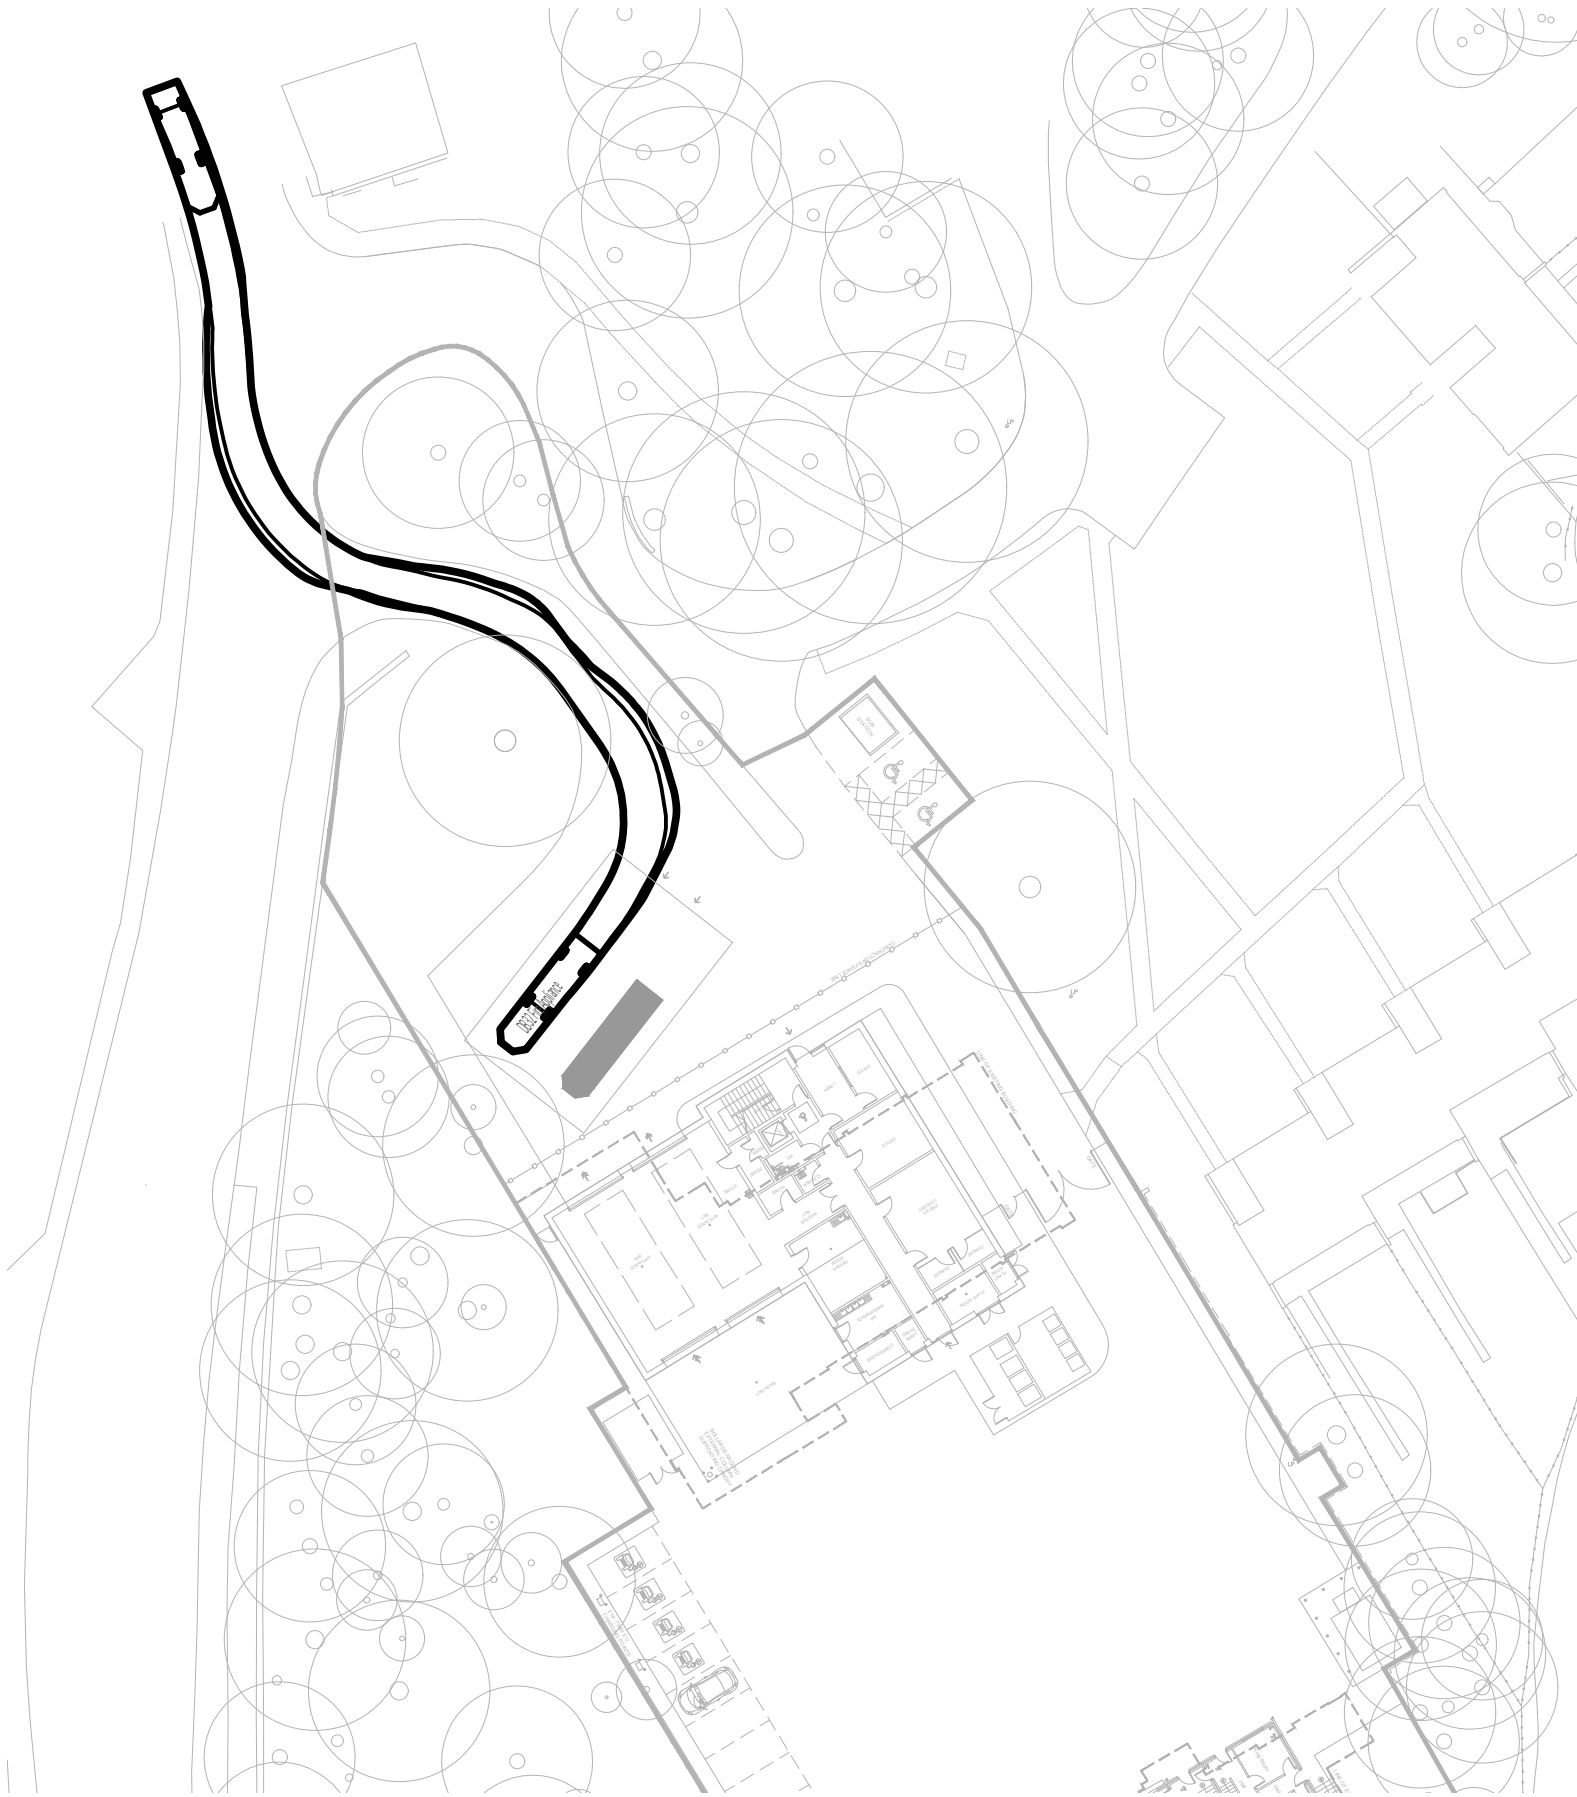


Appliance Exiting North
1:500

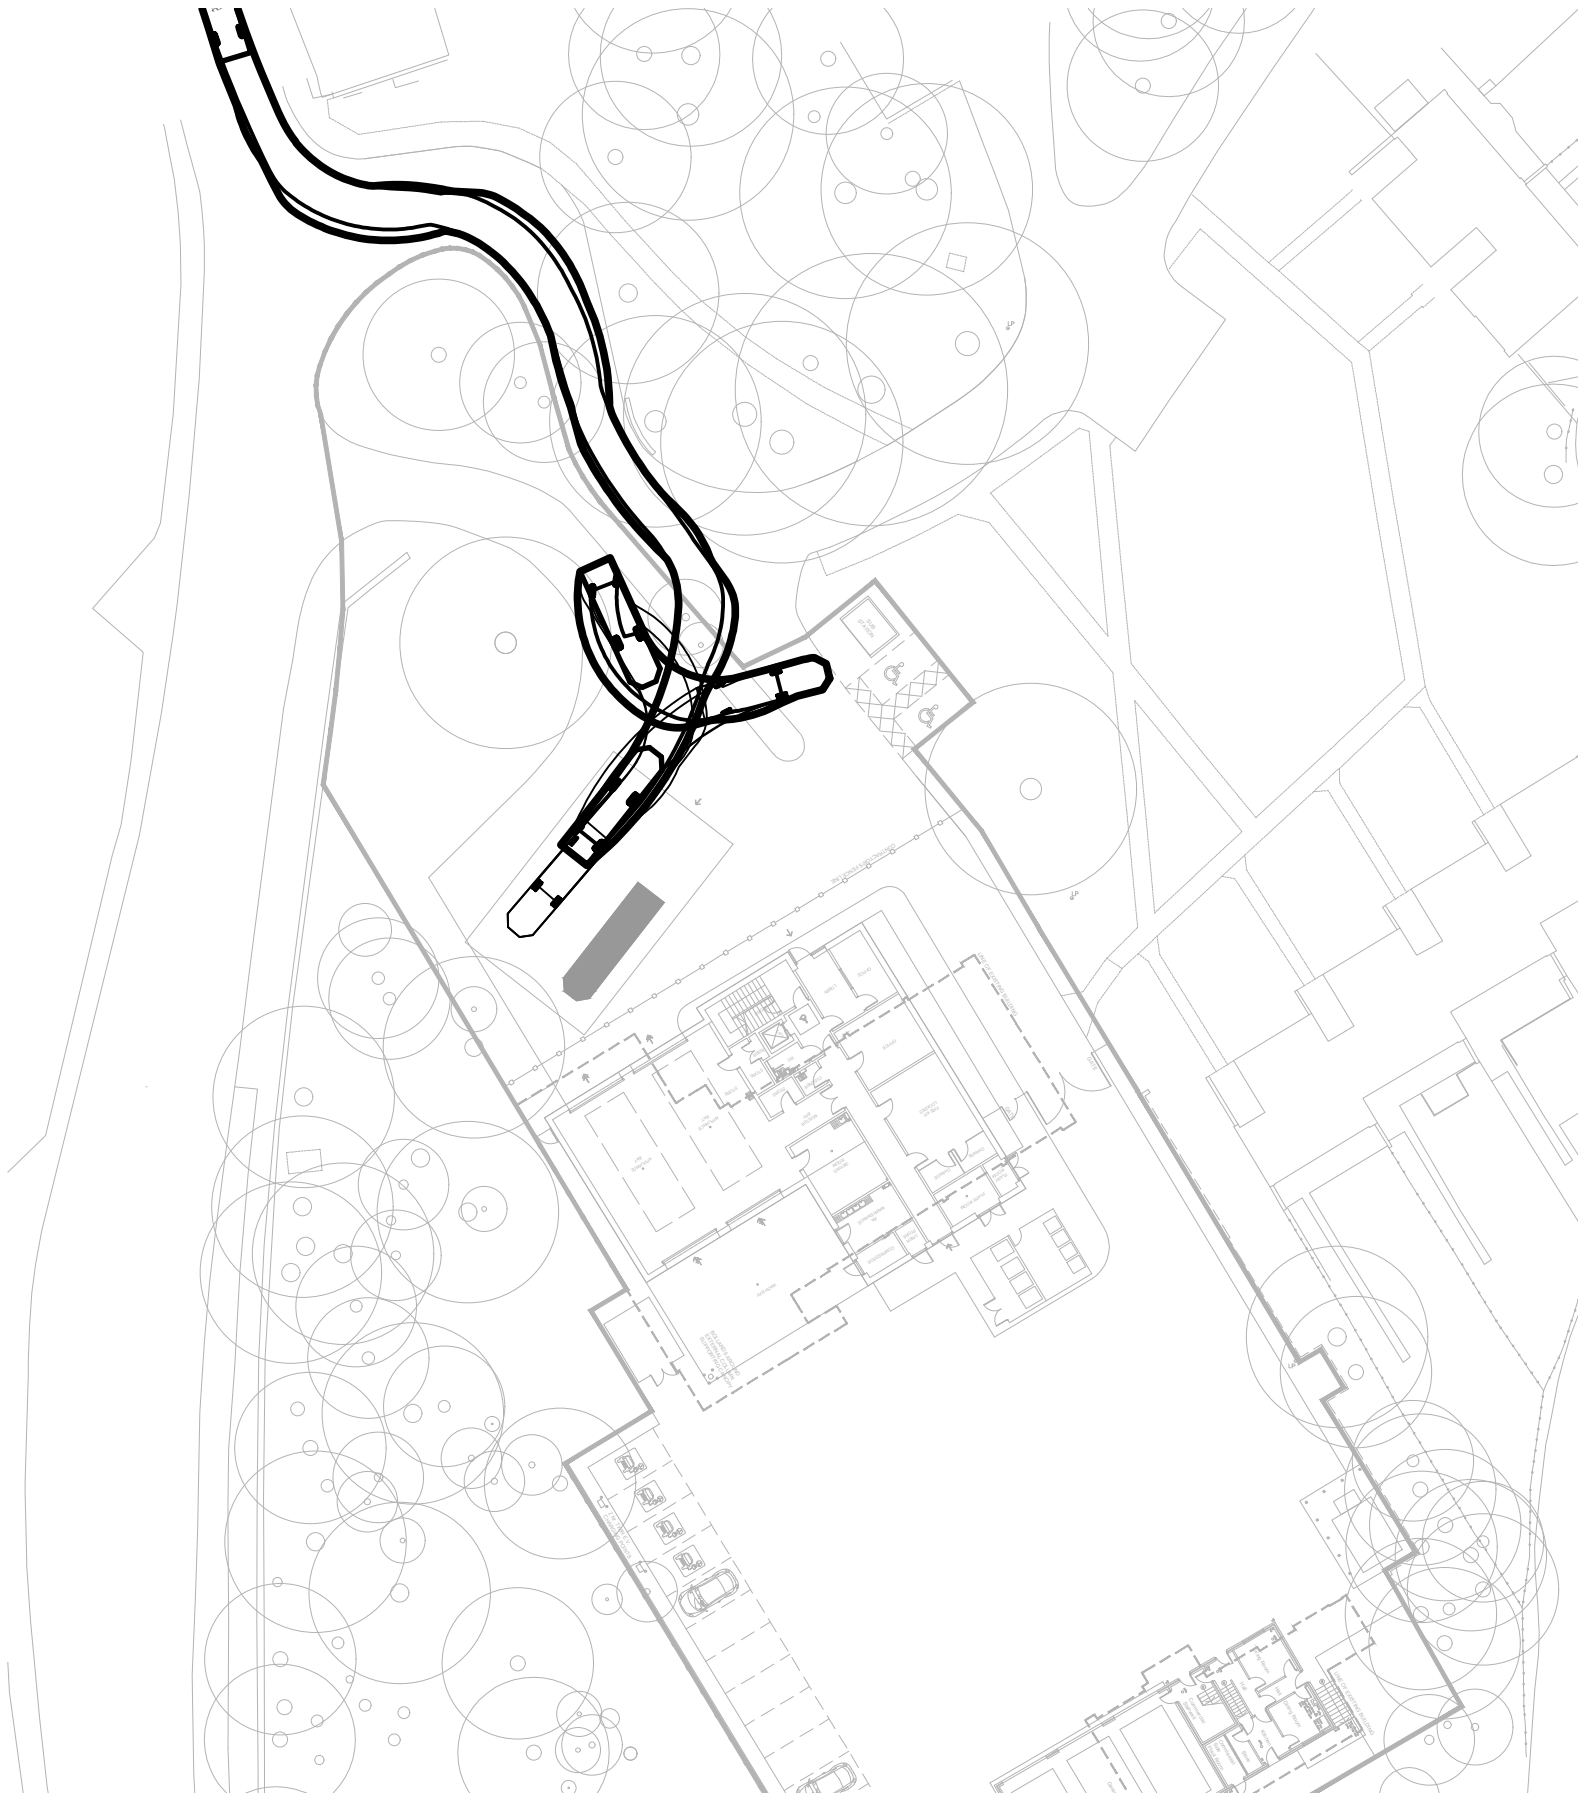

Appliance Returning to Bay
1:500

Residual Risks

These drawings should be read in conjunction with the designer's risk assessment (DRA) which communicates significant residual design risks that have been identified and suggests mitigating actions.

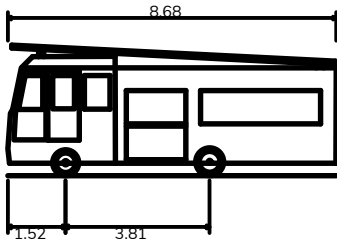

DB32 Fire Appliance	8.680m
Overall Length	2.180m
Overall Width	3.452m
Overall Body Height	0.337m
Min Body Ground Clearance	2.121m
Max Track Width	6.00s
Lock to lock time	7.910m
Kerb to Kerb Turning Radius	

P02	10.05.23	Updated to suit revised site plan	BKD	MWS	JDY	JDY
P01	20.01.23	First issue	BKD	MWS	JDY	JDY
Rev	Date	Description	Drw	Chk	Revd	App

Status:

PRELIMINARY

Client:

Derbyshire Fire and Rescue Service

Project:

Glossop Fire Station
Replacement Station

Drawing:

Vehicle Tracking Temporary Appliance Bay

Drawing Number:	Revision:
LM21003-DYSE-02-ZZ-DR-C-1004	P02

Drawn:	Checked:	Reviewed:	Approved:
BKD	MWS	JDY	JDY

