



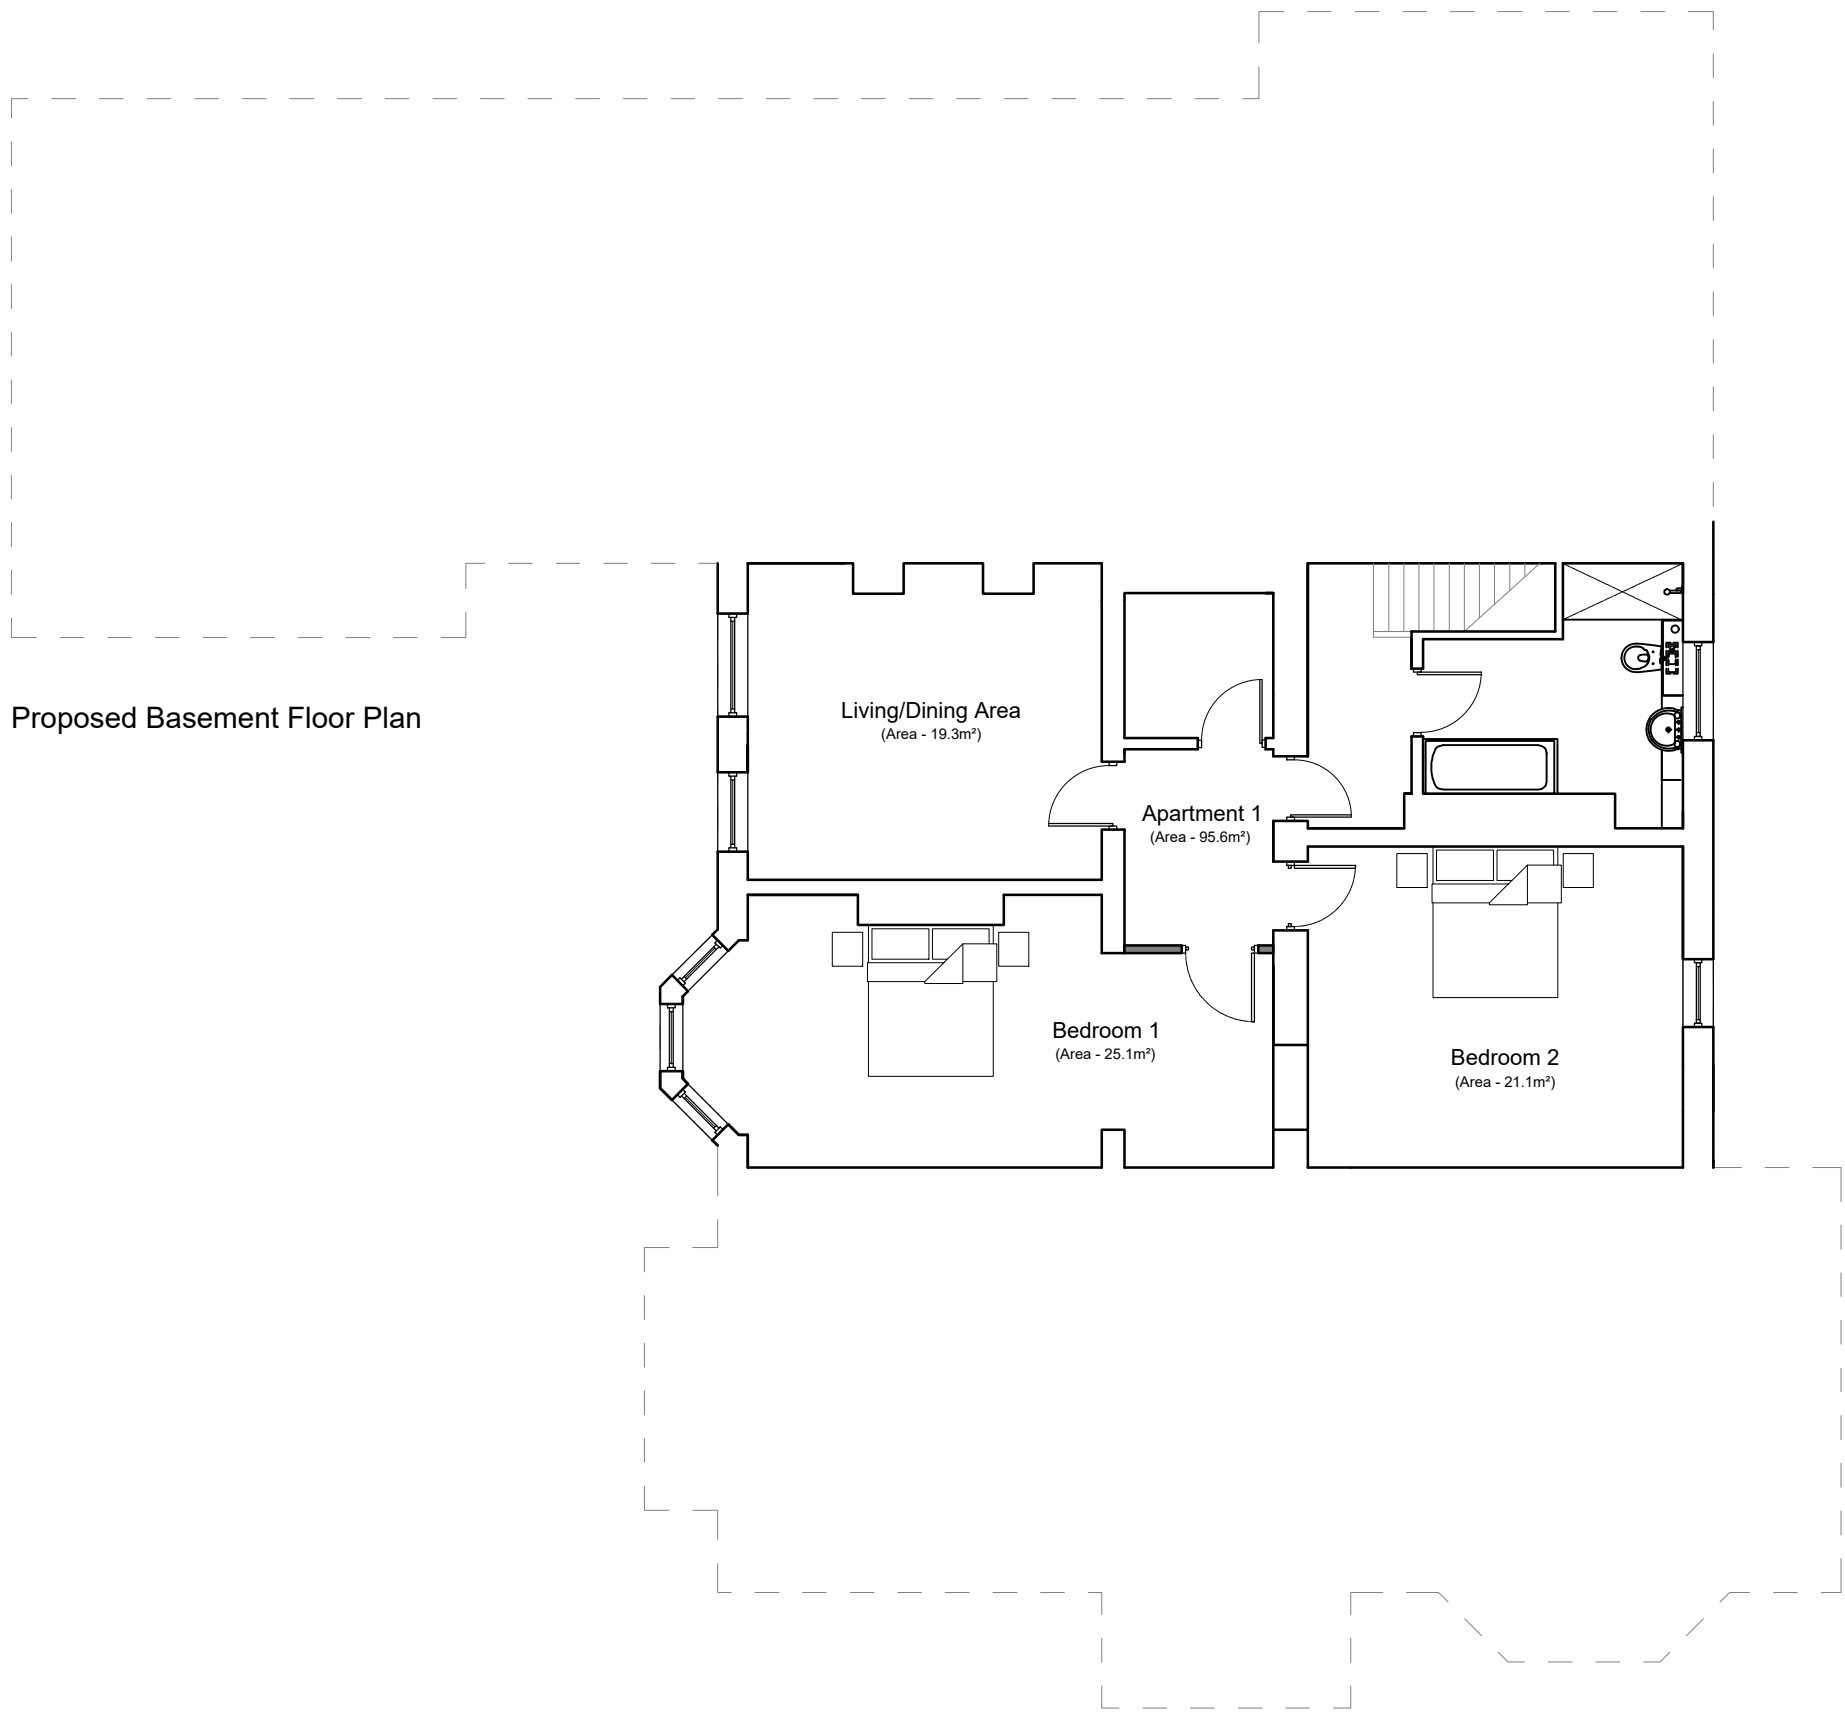

Proposed Basement Floor Plan

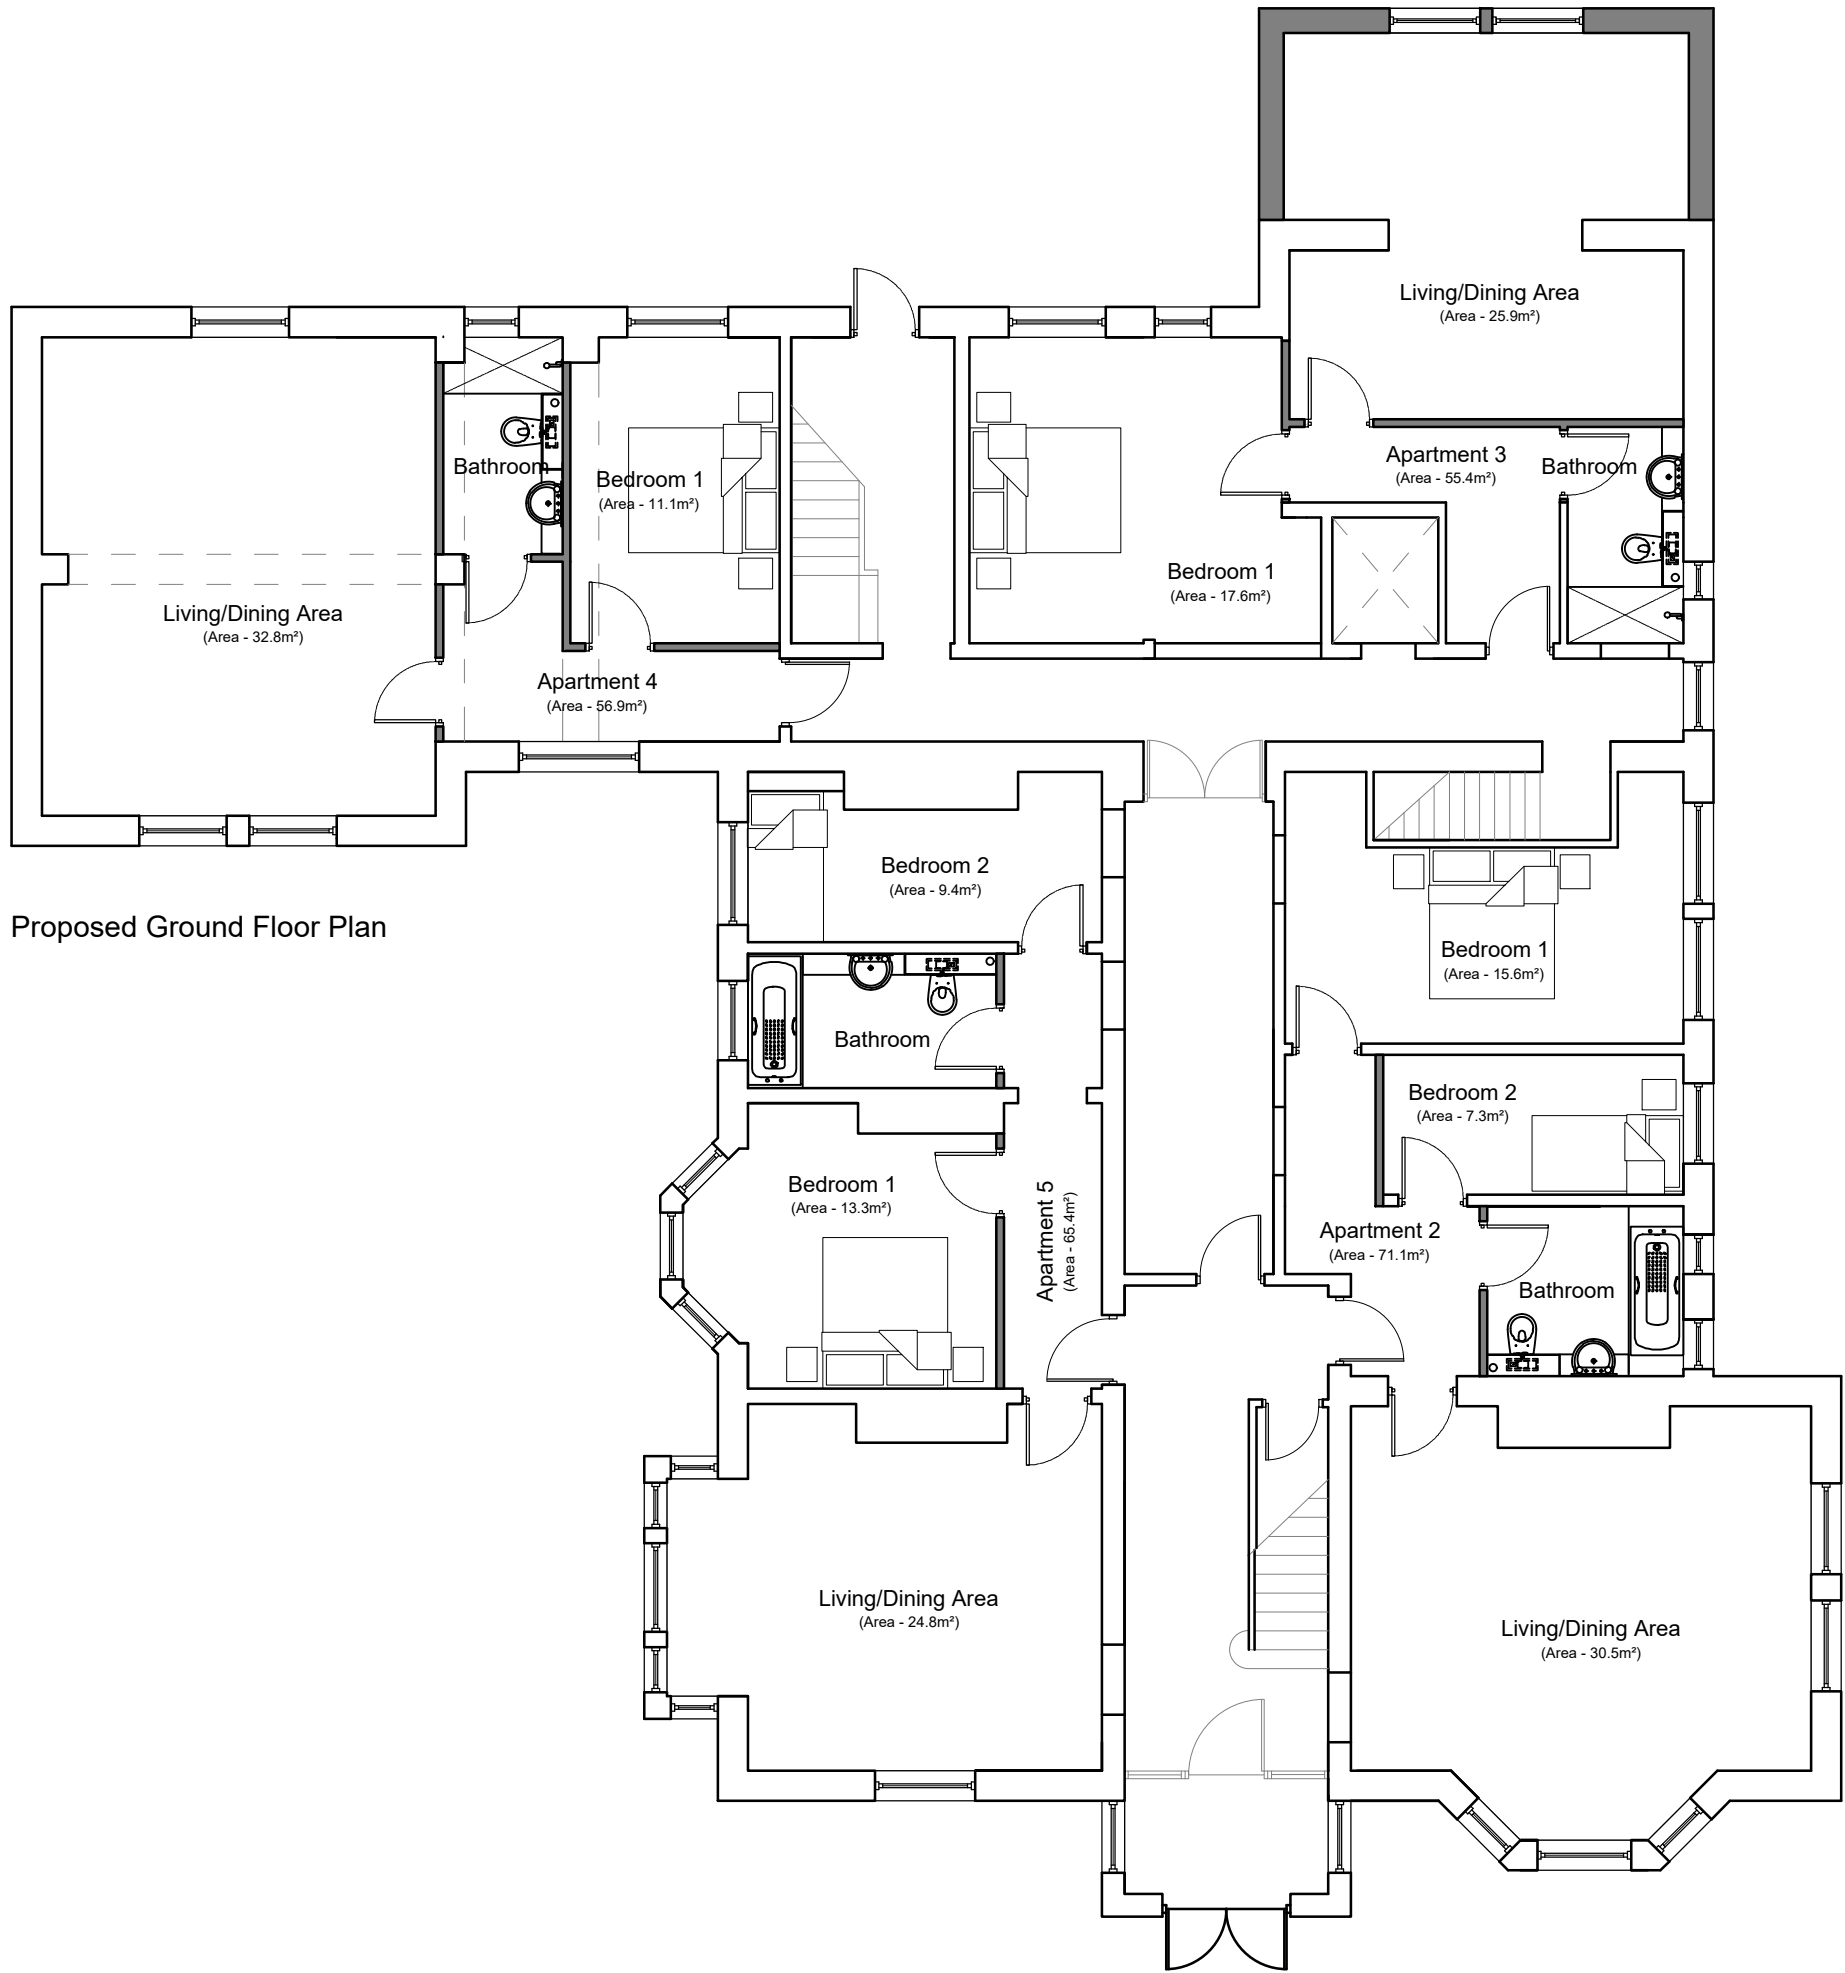

Proposed Ground Floor Plan

	01/01/21	Original Drawing	JB	JB
Rev	Date	Revision Description	Drawn By	Approved By
ARCHITECTS 6 Pioneer Court, Darlington, DL1 4WD t: 01325 464 111 e: studio@adgarchitects.co.uk w: www.adgarchitects.co.uk				
Client Dave Rai				
Project Information Proposed Conversion of the Existing Care Home into Residential Apartments				
Drawing Title Proposed Basement and Ground Floor Plans				
A1 Scale 1:100		A3 Scale 1:200		
Job Number H.22.02		Drawing Number (00) 3		Revision -
Drawing Issue PLANNING				