




Proposed First Floor Plan



Proposed Second Floor Plan

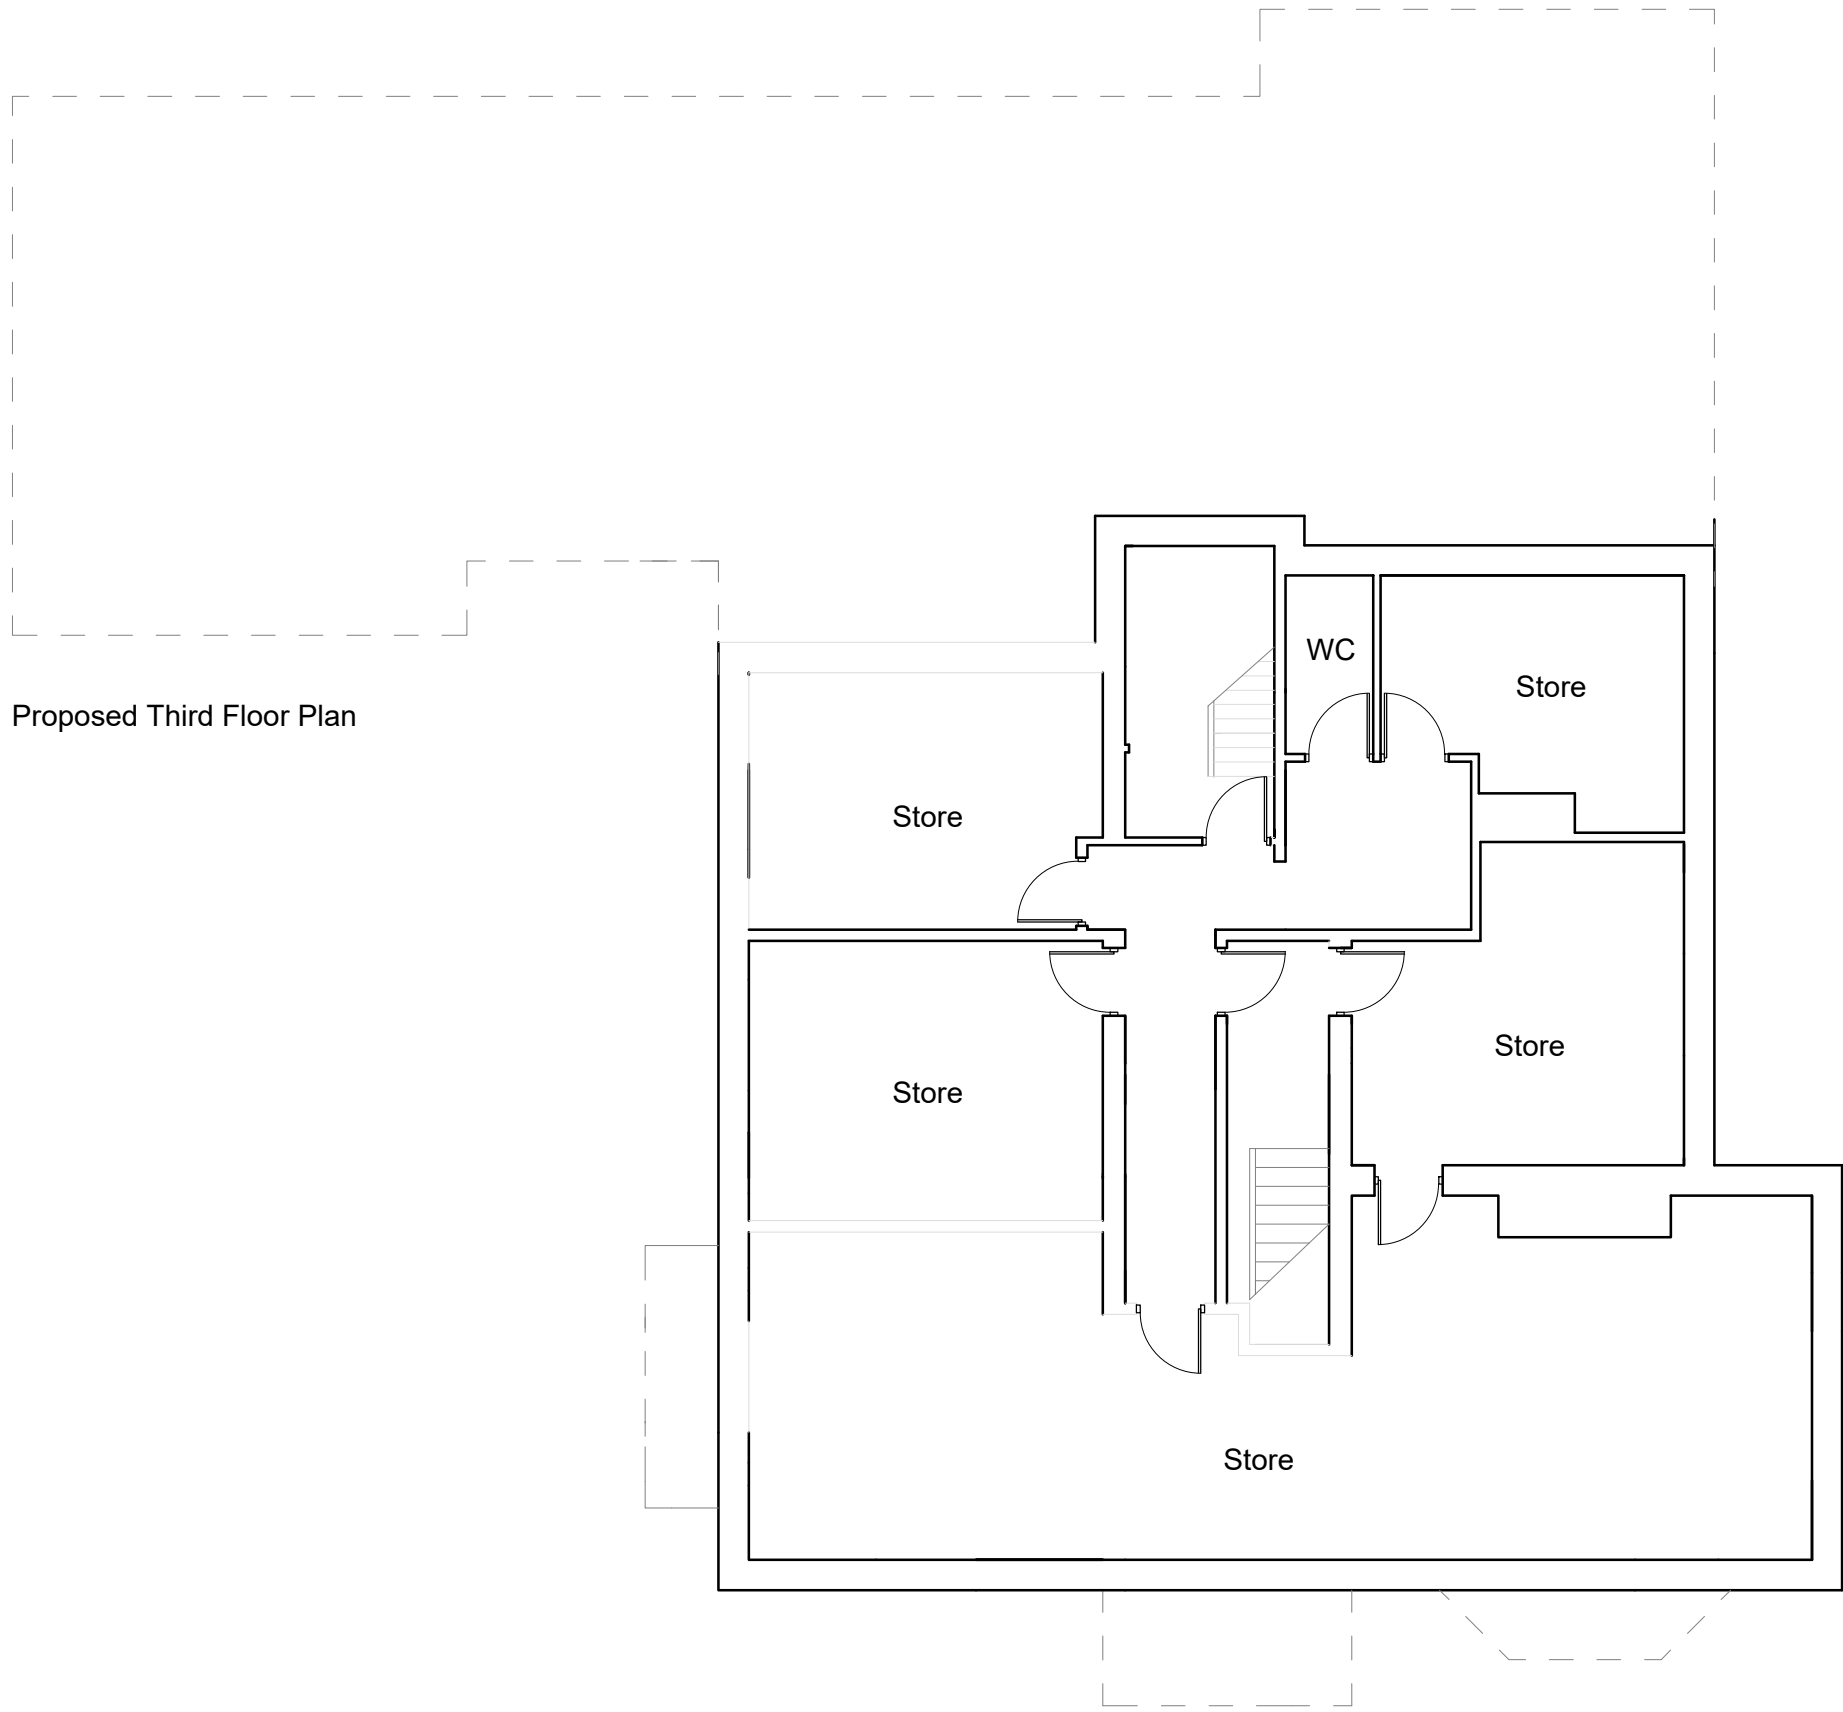

Proposed Third Floor Plan

-	01/01/21	Original Drawing	JB	JB
Rev	Date	Revision Description	Drawn By	Approved By
ARCHITECTS 6 Pioneer Court, Darlington, DL1 4WD t: 01325 464 111 e: studio@adgarchitects.co.uk w: www.adgarchitects.co.uk				
Client				
Dave Rai				
Project Information				
Proposed Conversion of the Existing Care Home into Residential Apartments				
Drawing Title				
Proposed First, Second and Third Floor Plans				
A1 Scale		A3 Scale		
1:100		1:200		
Job Number		Drawing Number		Revision
H.22.02		(00) 4		-
Drawing Issue				
PLANNING				

© Copyright 2018 ADG Architects Ltd