



 

Ordnance Survey, (c) Crown Copyright 2022. All rights reserved. Licence number 100022432

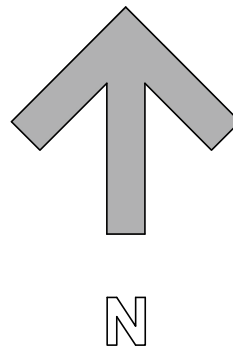

-	01/01/21	Original Drawing	JB	JB
Rev	Date	Revision Description	Drawn By	Approved By
ARCHITECTS 6 Pioneer Court, Darlington, DL1 4WD t: 01325 464 111 e: studio@adgarchitects.co.uk w: www.adgarchitects.co.uk				
Client Dave Rai				
Project Information Proposed Conversion of the Existing Care Home into Residential Apartments				
Drawing Title Existing Site Plan				
A1 Scale		A3 Scale 1:1250 @ A4		
Job Number H.22.02		Drawing Number (9-) 1	Revision -	
Drawing Issue PLANNING				