


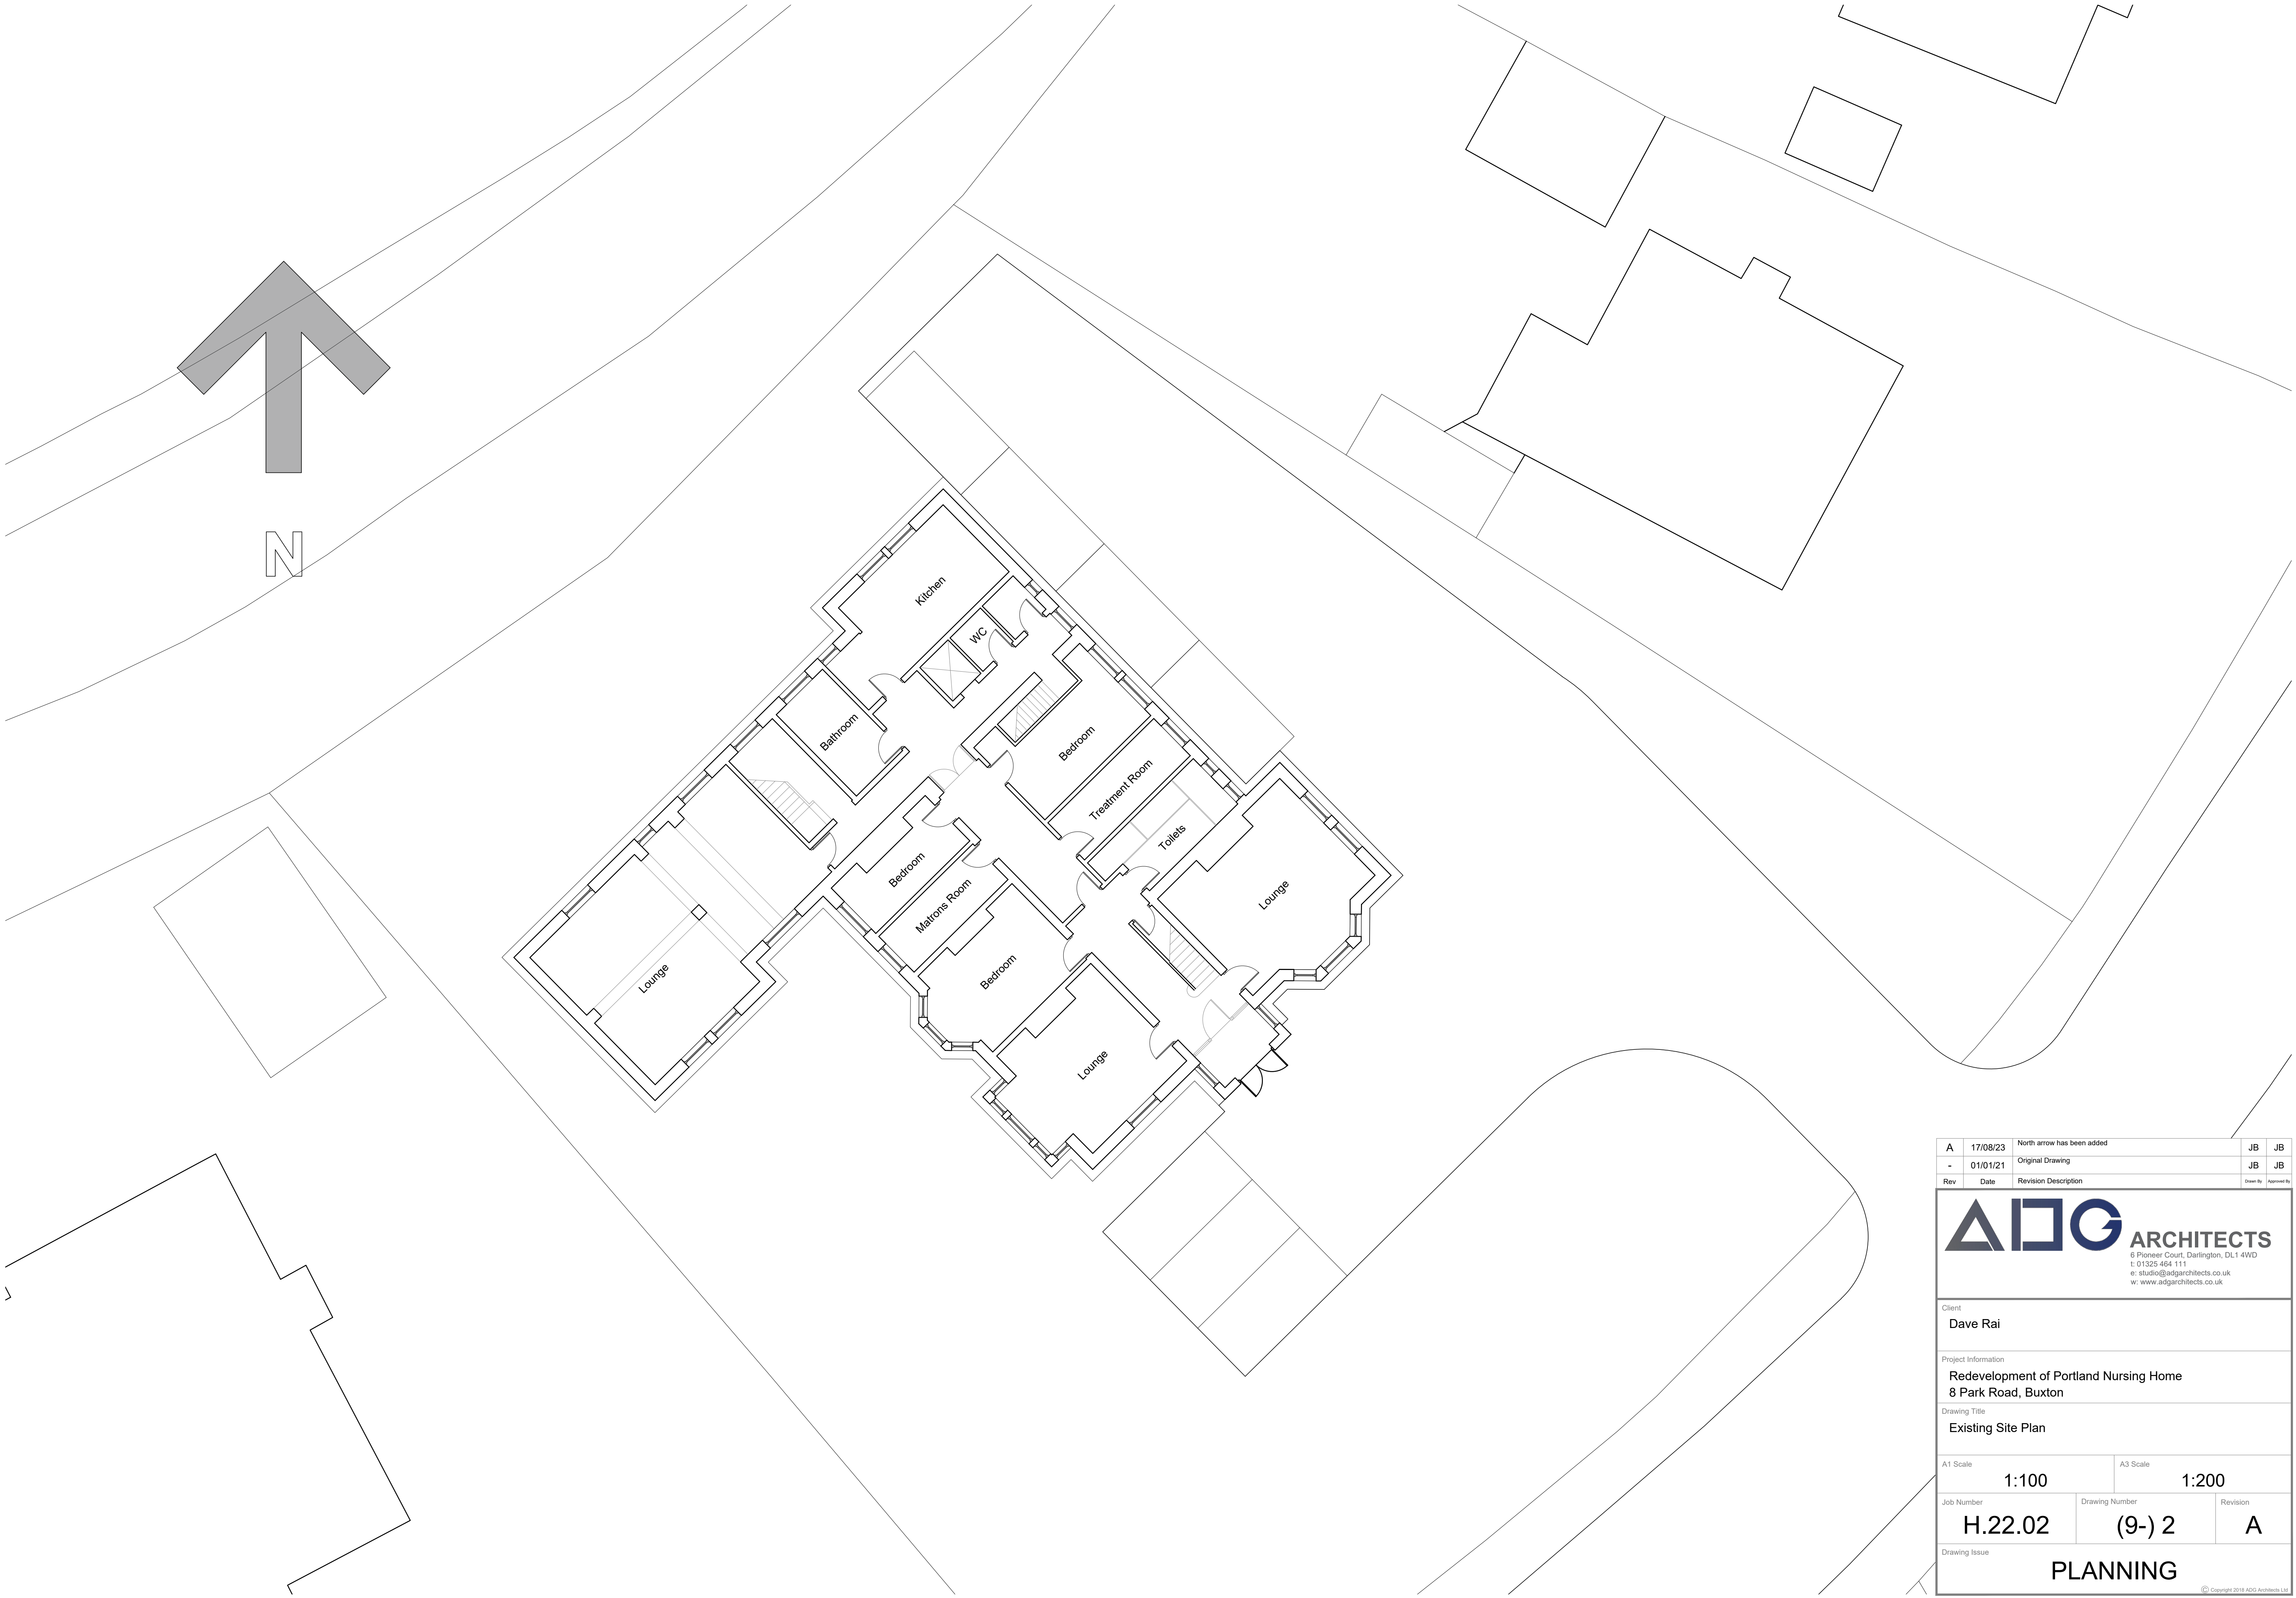

|     |          |                            |          |             |
|-----|----------|----------------------------|----------|-------------|
| A   | 17/08/23 | North arrow has been added | JB       | JB          |
| -   | 01/01/21 | Original Drawing           | JB       | JB          |
| Rev | Date     | Revision Description       | Drawn By | Approved By |

ARCHITECTS

6 Pioneer Court, Darlington, DL1 4WD

t: 01325 464 111

e: studio@adgarchitects.co.uk

w: www.adgarchitects.co.uk

Client

Dave Rai

Project Information

Redevelopment of Portland Nursing Home  
8 Park Road, Buxton

Drawing Title

Existing Site Plan

A1 Scale

1:100

A3 Scale

1:200

Job Number

H.22.02

Drawing Number

(9-) 2

Revision

A

Drawing Issue

PLANNING

© Copyright 2018 ADG Architects Ltd.