


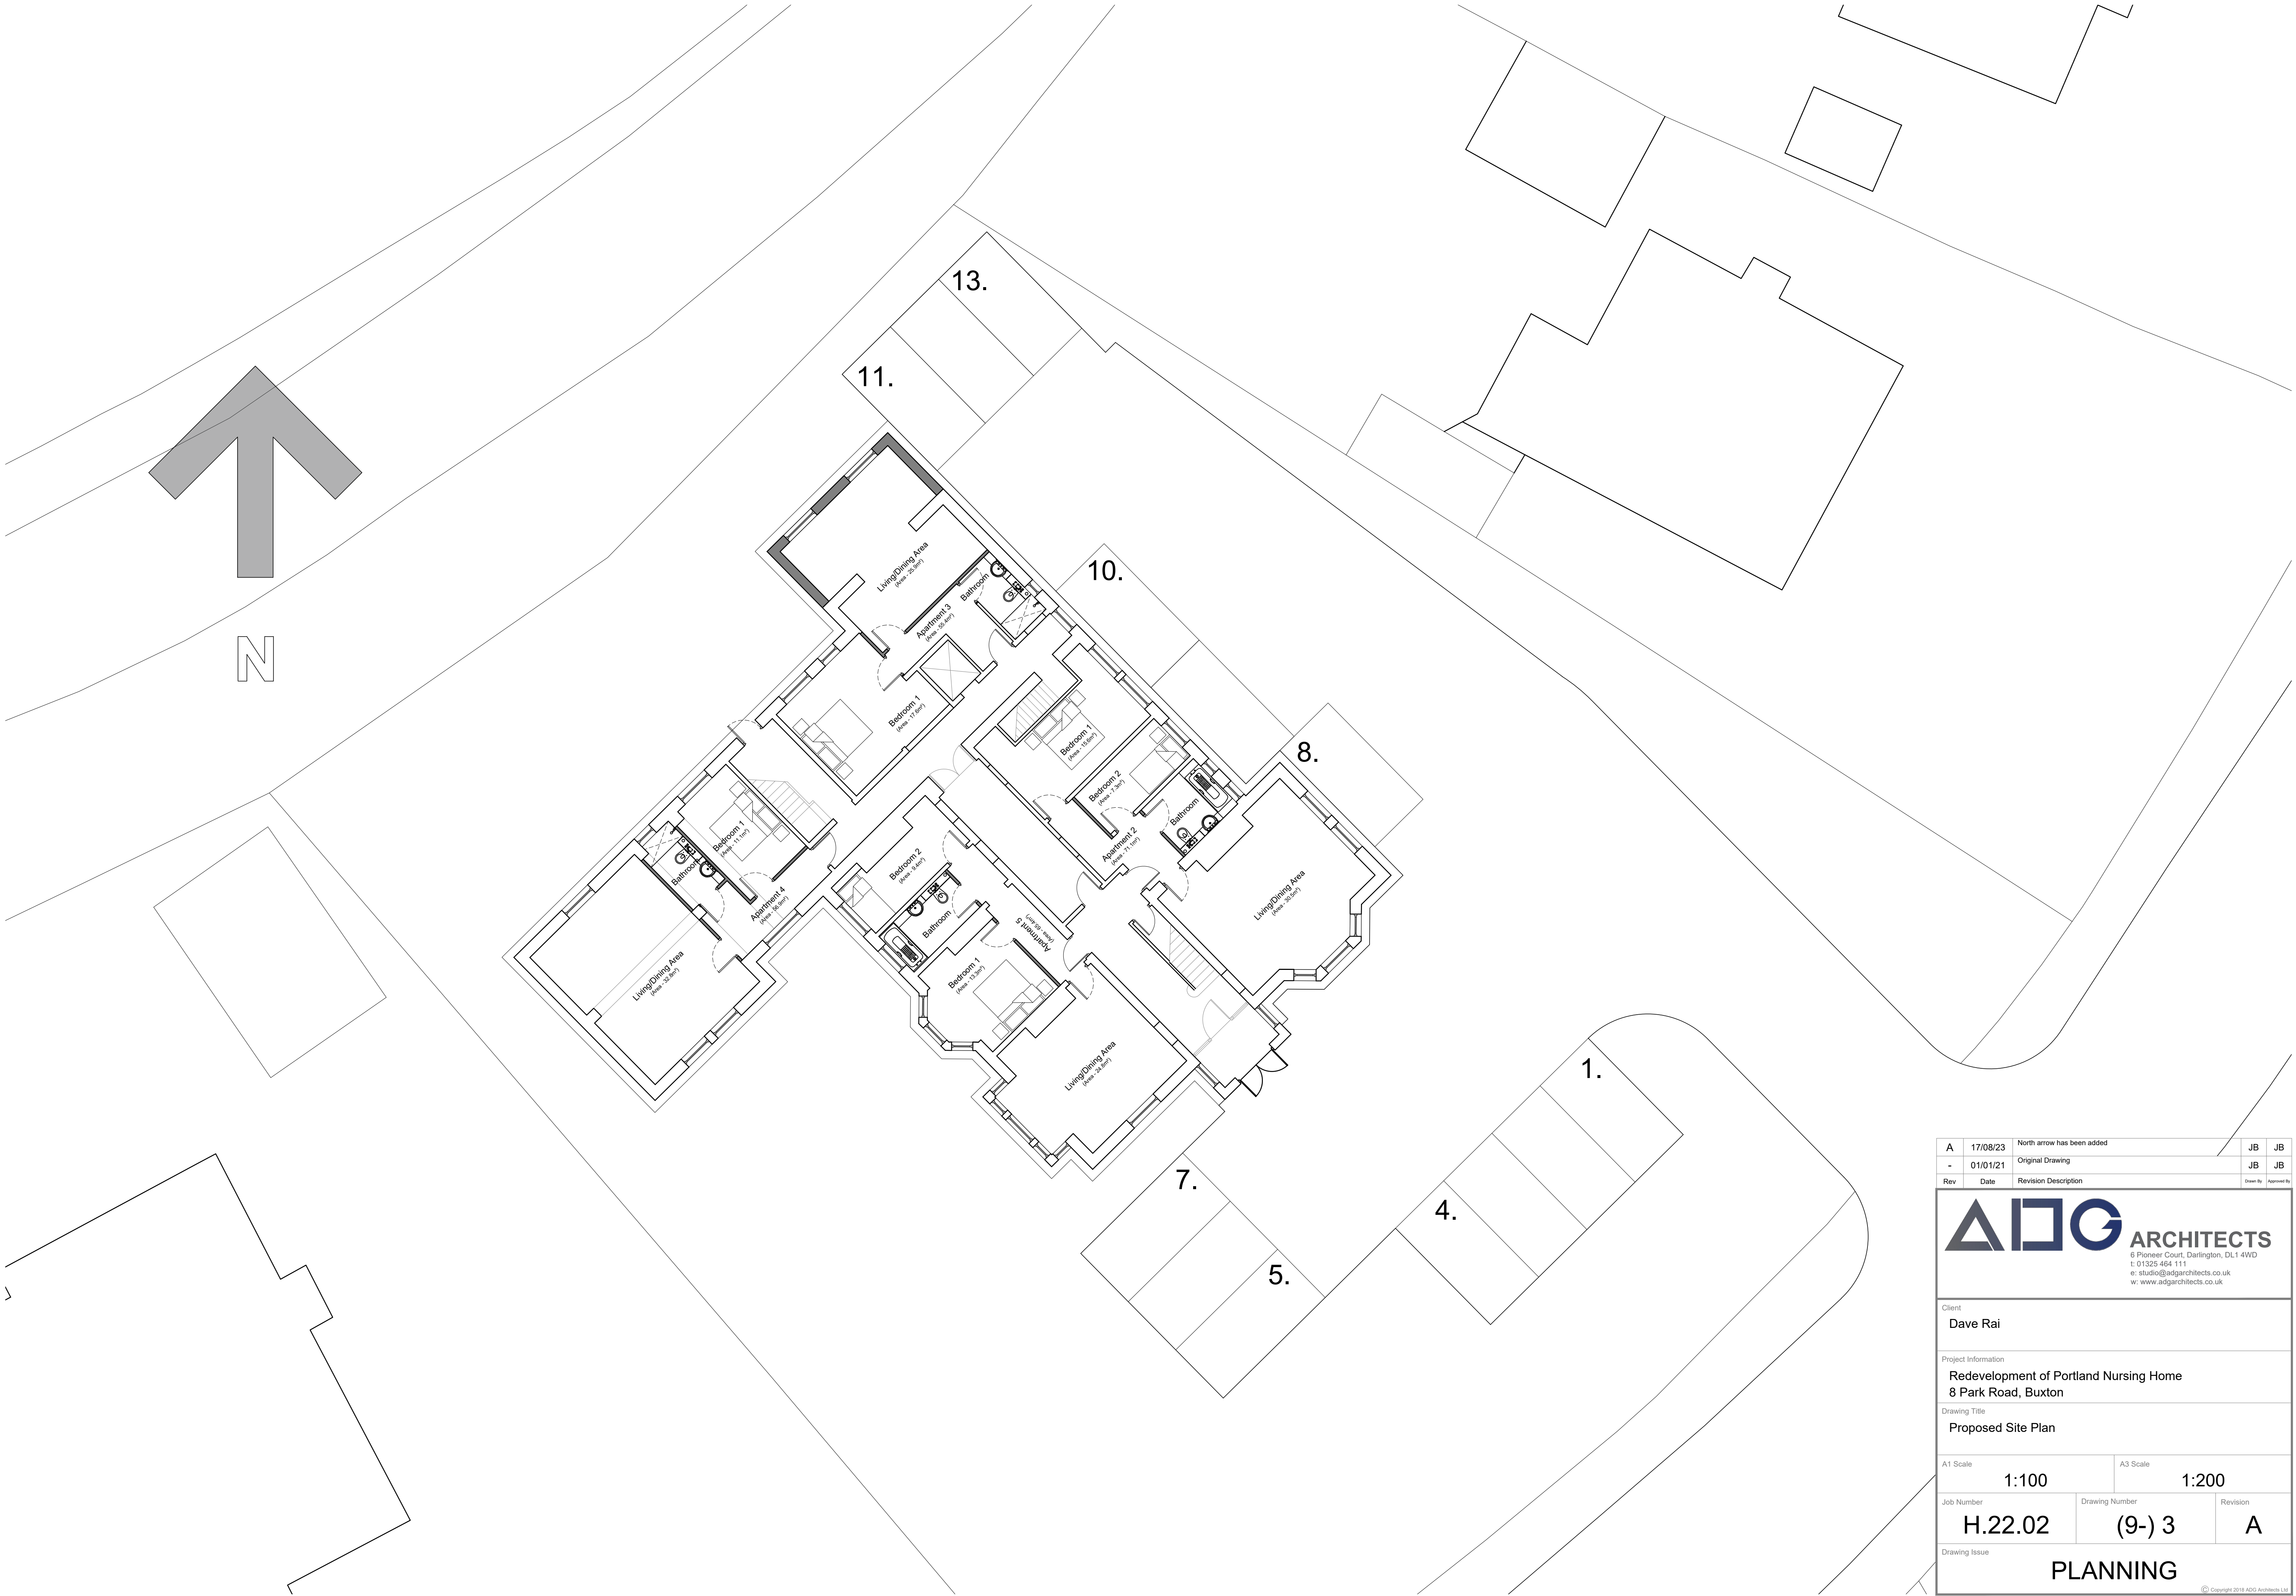

A	17/08/23	North arrow has been added	JB	JB
-	01/01/21	Original Drawing	JB	JB
Rev	Date	Revision Description	Drawn By	Approved By

ARCHITECTS

6 Pioneer Court, Darlington, DL1 4WD

t: 01325 464 111

e: studio@adgarchitects.co.uk

w: www.adgarchitects.co.uk

Client

Dave Rai

Project Information

Redevelopment of Portland Nursing Home
8 Park Road, Buxton

Drawing Title

Proposed Site Plan

A1 Scale

1:100

A3 Scale

1:200

Job Number

H.22.02

Drawing Number

(9-) 3

Revision

A

Drawing Issue

PLANNING

© Copyright 2018 ADG Architects Ltd.