




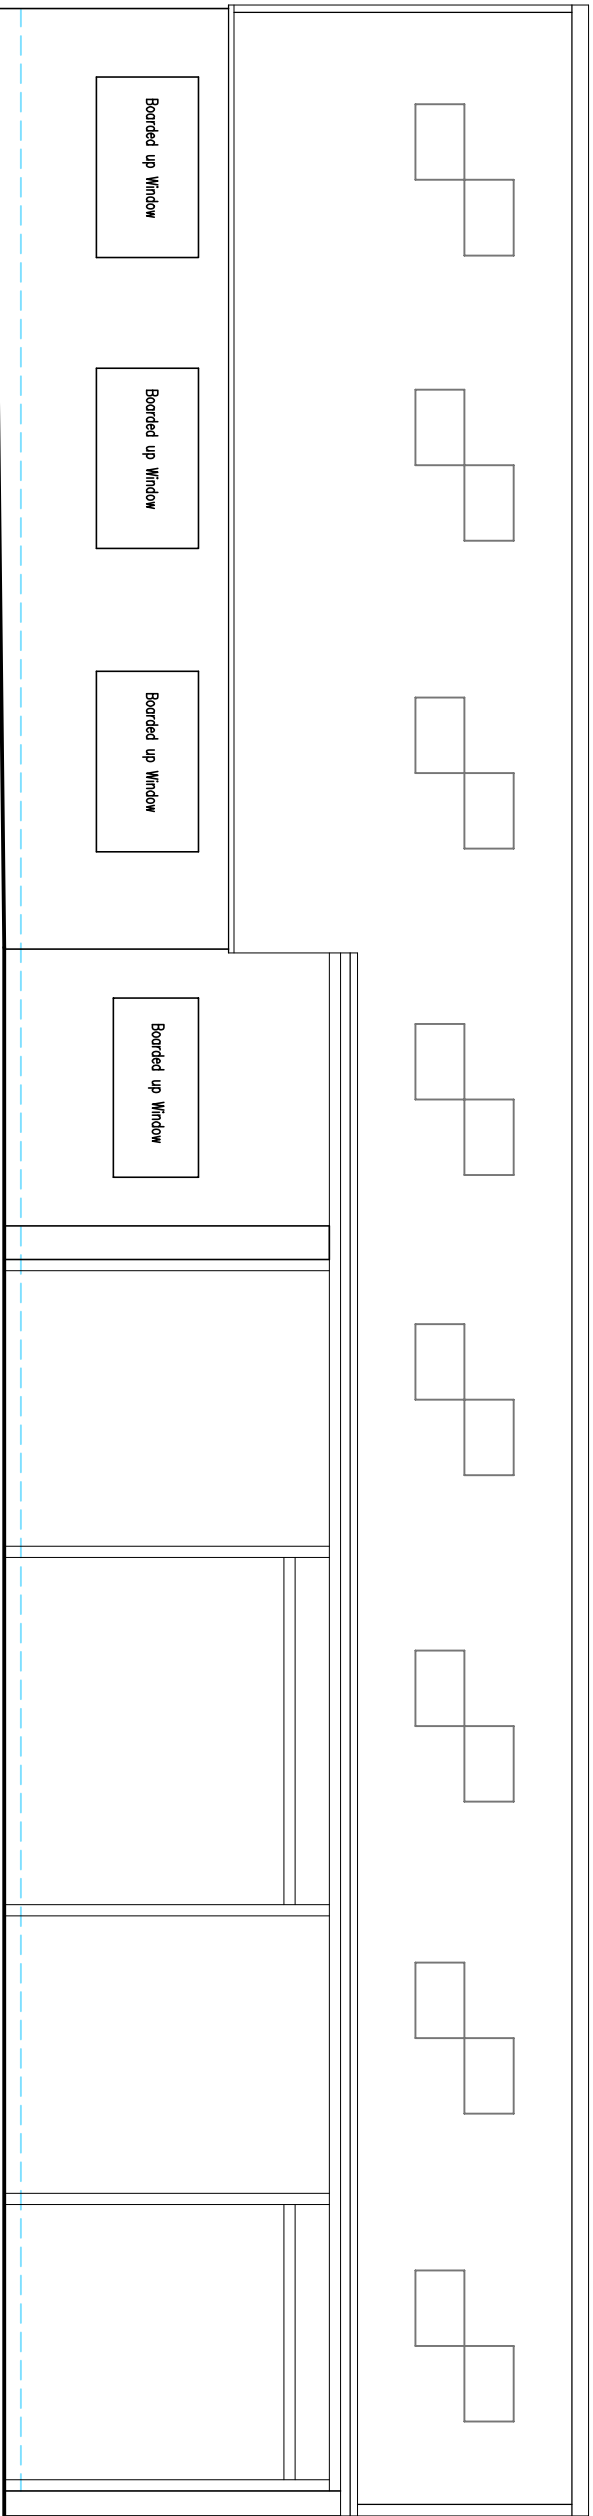


EXISTING EAST ELEVATION
scale 1:100

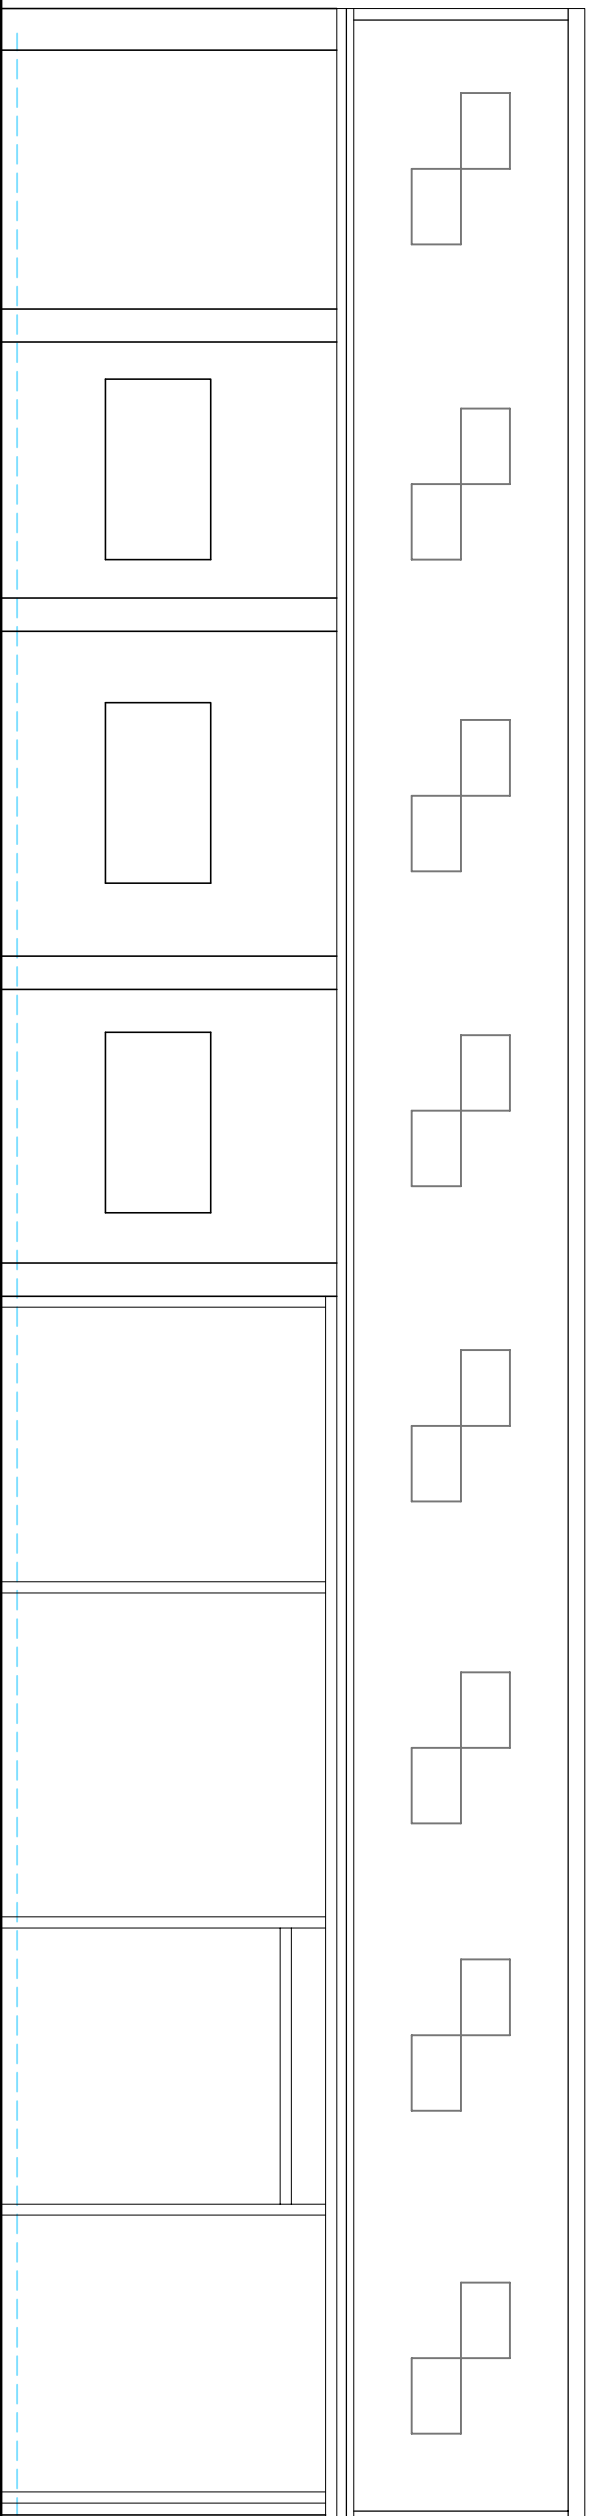

EXISTING WEST ELEVATION

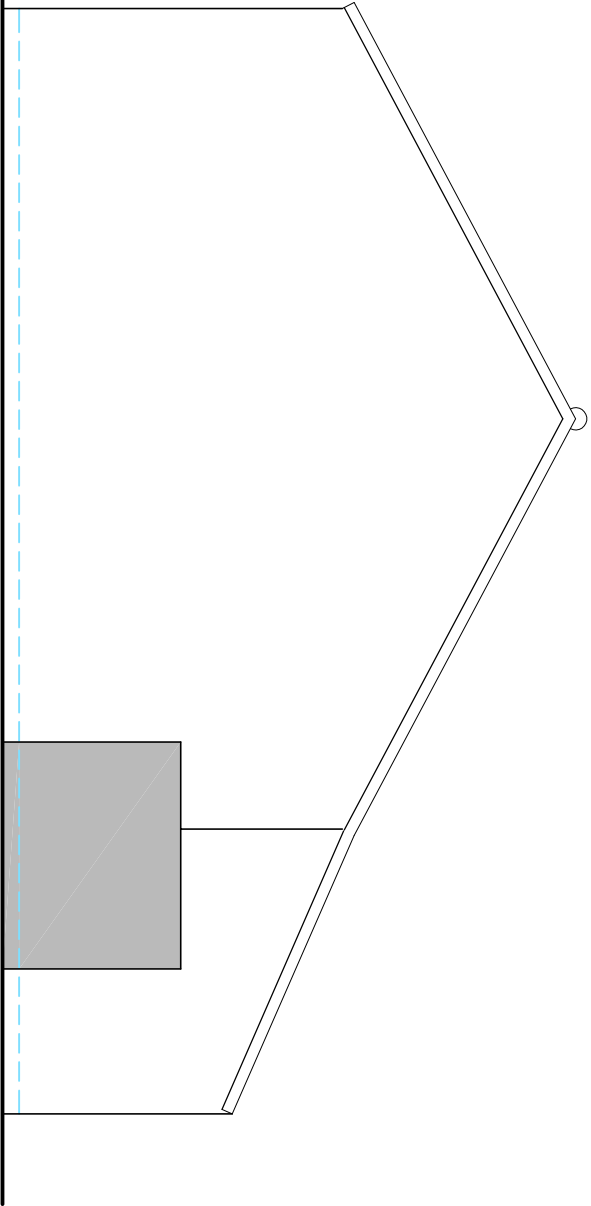

EXISTING SOUTH ELEVATION

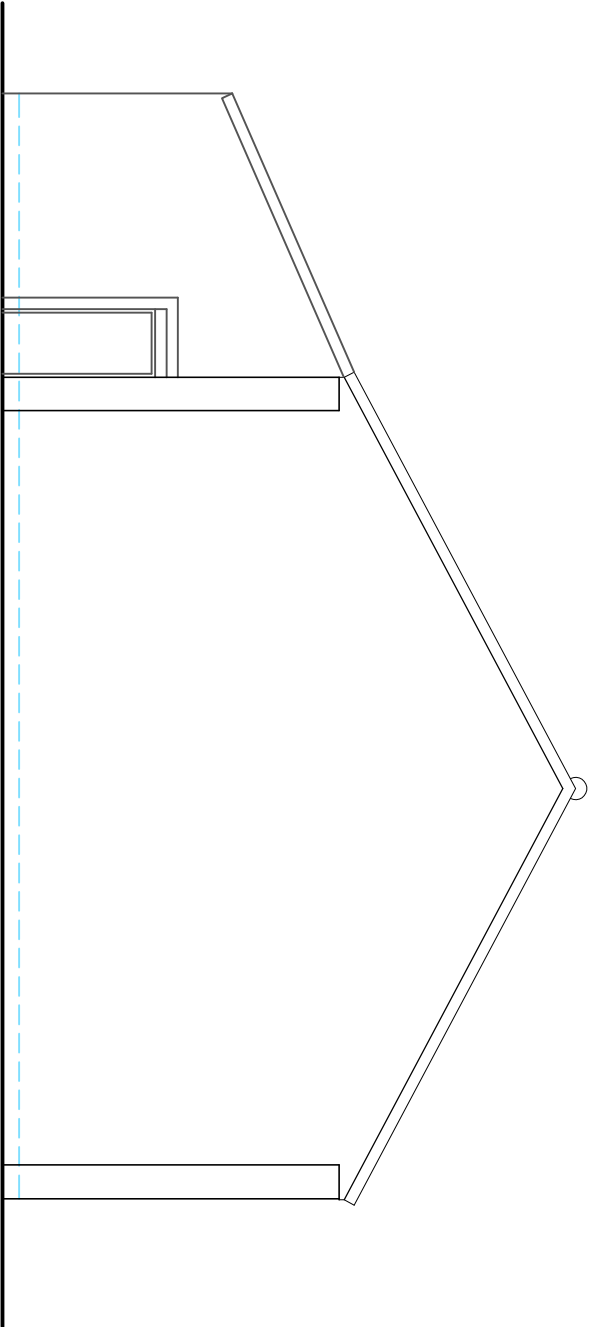

EXISTING NORTH ELEVATION

All setting out dimensions to be site confirmed prior to works commencing and any discrepancies confirmed to architect. This drawing is to be read in conjunction with all other architectural and structural engineers drawings. Any queries please email info@wardorchitecturaitd.co.uk	
Ward Architecture Limited Re-plan, Re-design, Re-generate	preliminary issue
FORMER LANDSCAPE DEPOT GRIN LOW ROAD, LADMANLOW, BUXTON for MR B SMITH	
EXISTING ELEVATIONS	
1:100@A2	
Date: 24/03/23	Job Number: WAL-23-17-03A