


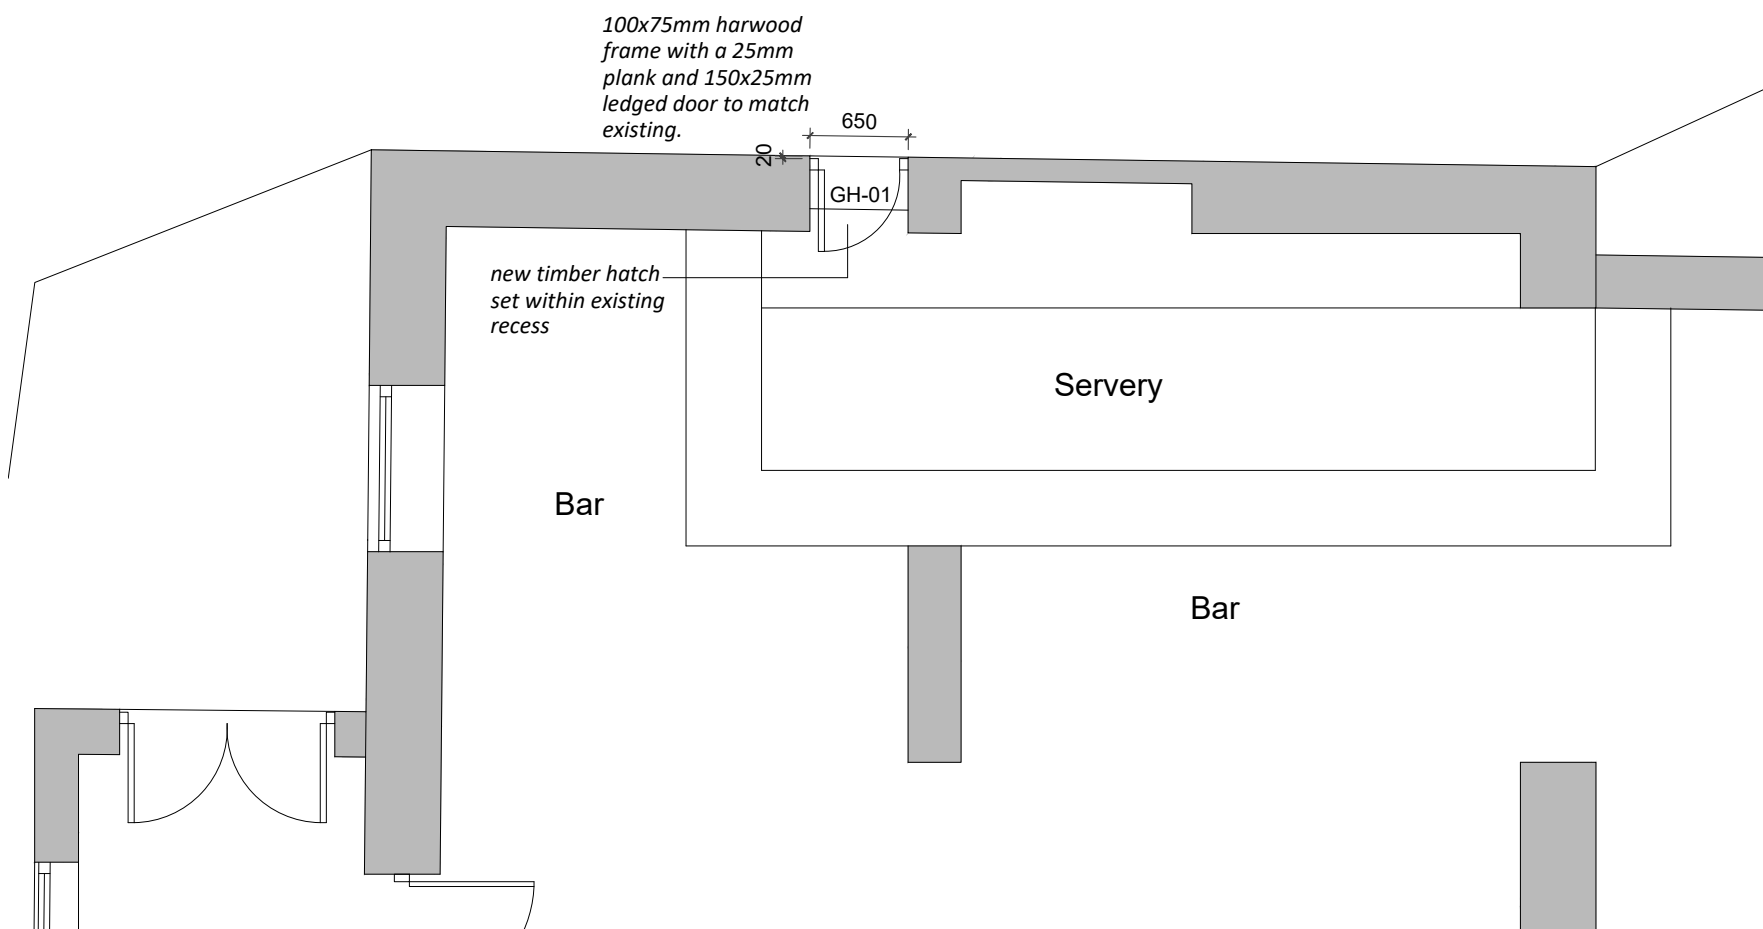

Existing part ground floor Plan 1:50



Existing part North Elevation 1:100

rev. description	
client	Mr D Capper The Old Hall Ltd
project	RETROSPECTIVE - New opening The Old Hall Whitehough SK23 4EJ
drawing title	Existing Floor Plan & Elevation
drawing number	SW394- PL002
revision	-
drawing status	PLANNING
scale	1:50, 1:100 @A3
date	Aug 23
drawn by	CW
checked by	JS