




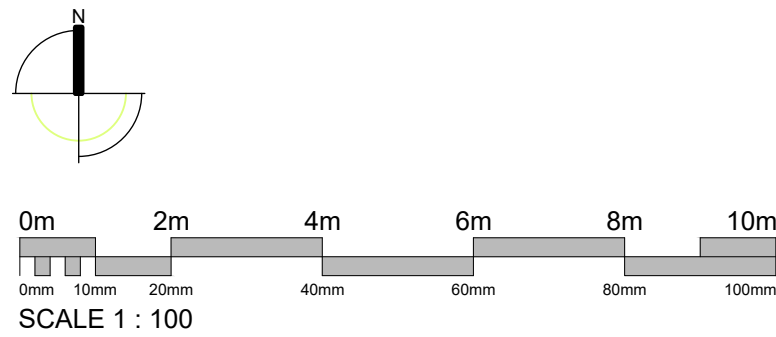


South East Elevation

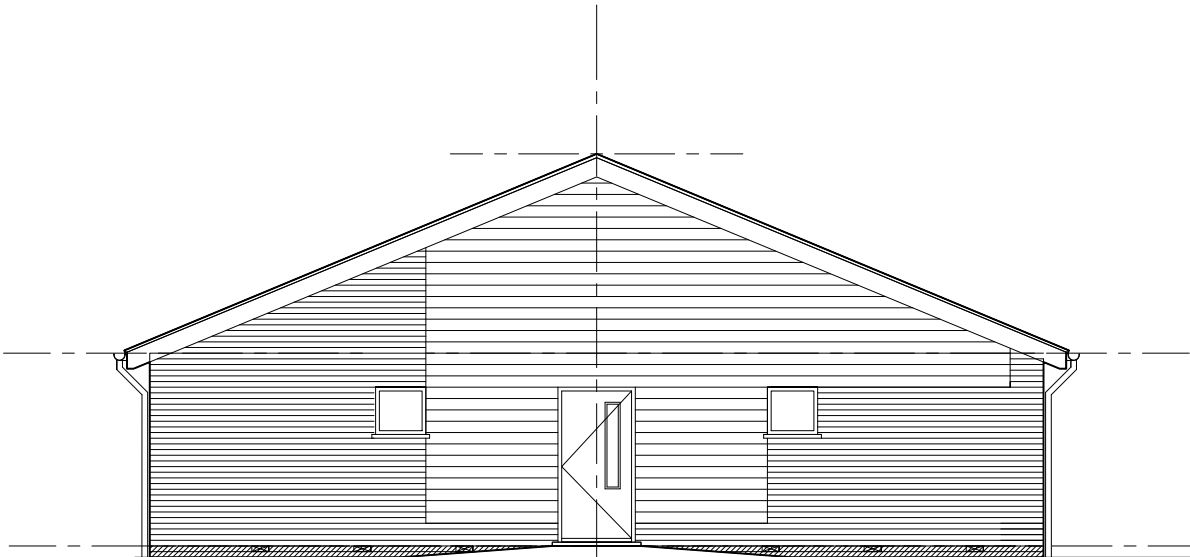

North West Elevation

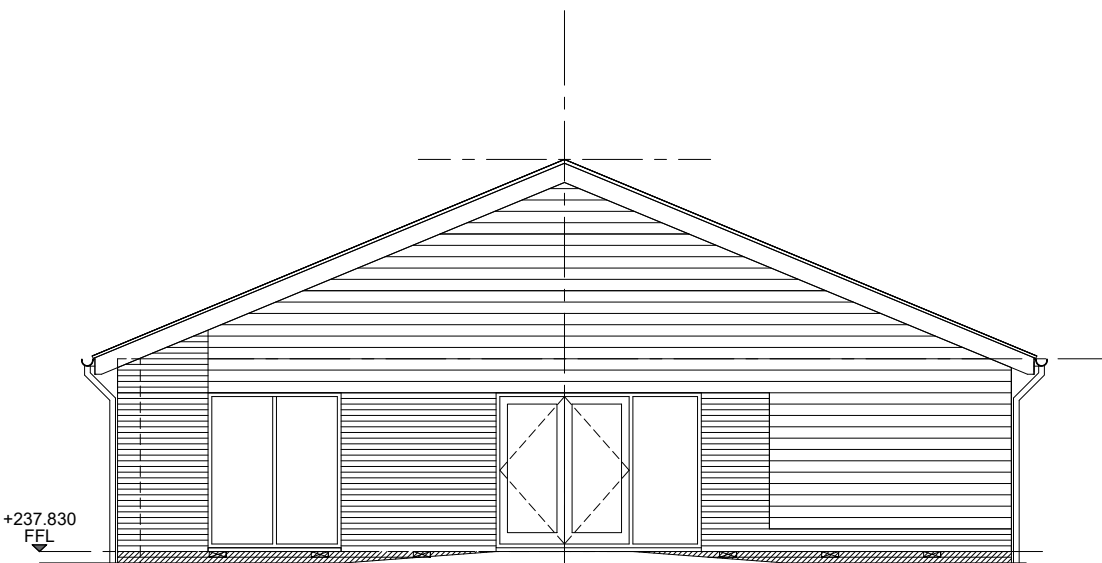

South West Elevation

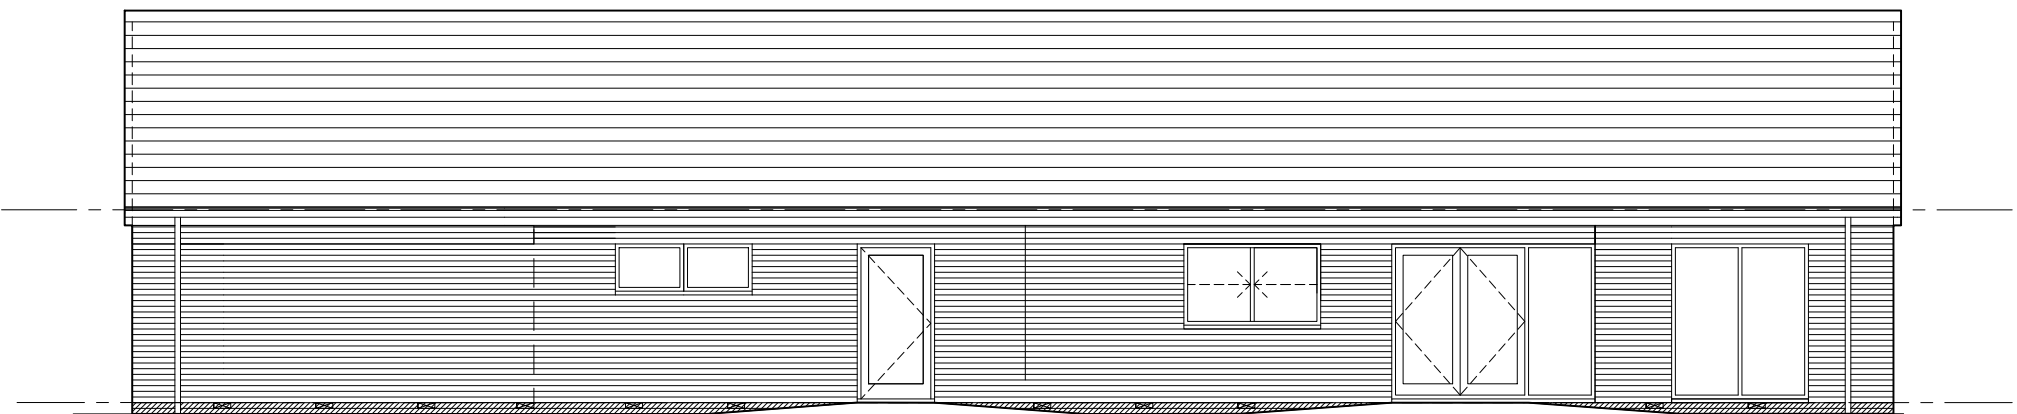

North East Elevation

---	DD.MM.YY	-----
Revision	Date issued	Details

PLANNING

LK2[®]

Studio 2, Deepdale Enterprise Park,
Deepdale Lane,
Nettleham, Lincoln
LN2 2LL
T 01522 750777
E info@lk2.co.uk
W www.lk2.co.uk

Registered in England 08209844 - Reg. Office: Studio 2, Deepdale Enterprise Park, Deepdale Lane, Nettleham Lincoln, LN2 2LL
Client Logo

Client
Glossop North End Community Club
Cemetery Road
Glossop

Project
Home Ground Redevelopment
External Storage Container

Drawing Title
Existing Club-House Elevations

Scale 1:100 @ A1	Date Aug 2023	Drawn by	Checked by
Project No. 922	Drawing No. (03) 208	Revision	A00