



South East Elevation

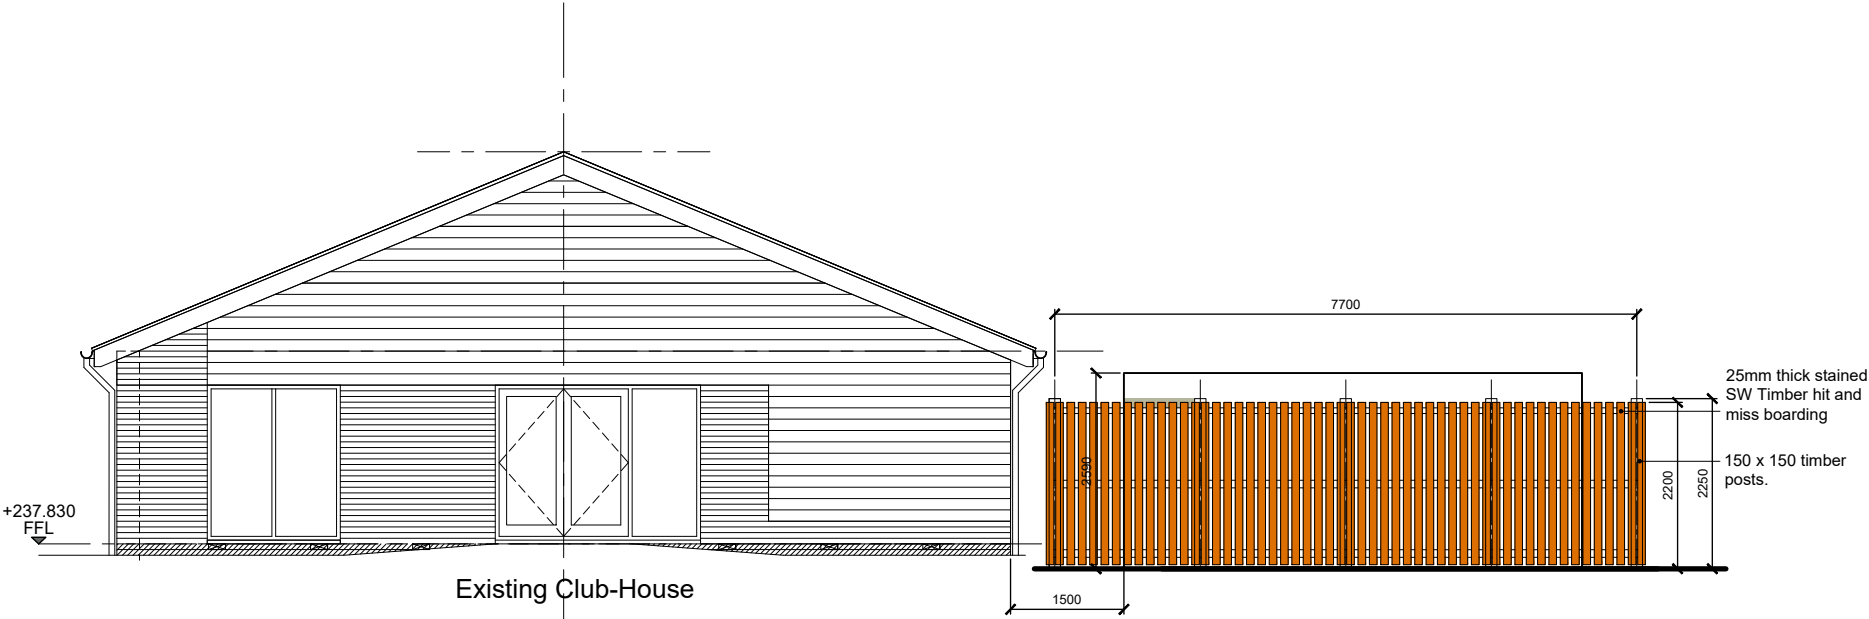

South West Elevation

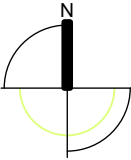

SCALE 1 : 100

Revision	Date Issued	Details
----------	-------------	---------

PLANNING

LK2[®]

Studio 2, Deepdale Enterprise Park,
Deepdale Lane,
Nettleham, Lincoln
LN2 2LL

T 01522 750777
E info@lk2.co.uk
W www.lk2.co.uk

Registered in England 08206944 - Reg. Office : Studio 2, Deepdale Enterprise Park, Deepdale Lane, Nettleham Lincoln, LN2 2LL
Client Logo

Client
Glossop North End Community Club
Cemetery Road
Glossop

Project
Home Ground Redevelopment
External Storage Container

Drawing Title
Proposed Elevations & Screening
Sheet 1 of 2

Scale	Date	Drawn by	Checked by
1:100 @ A3	July 2023		
Project No.	Drawing No.	Revision	
922	(03) 205	A00	