



Existing Club-House

North East Elevation

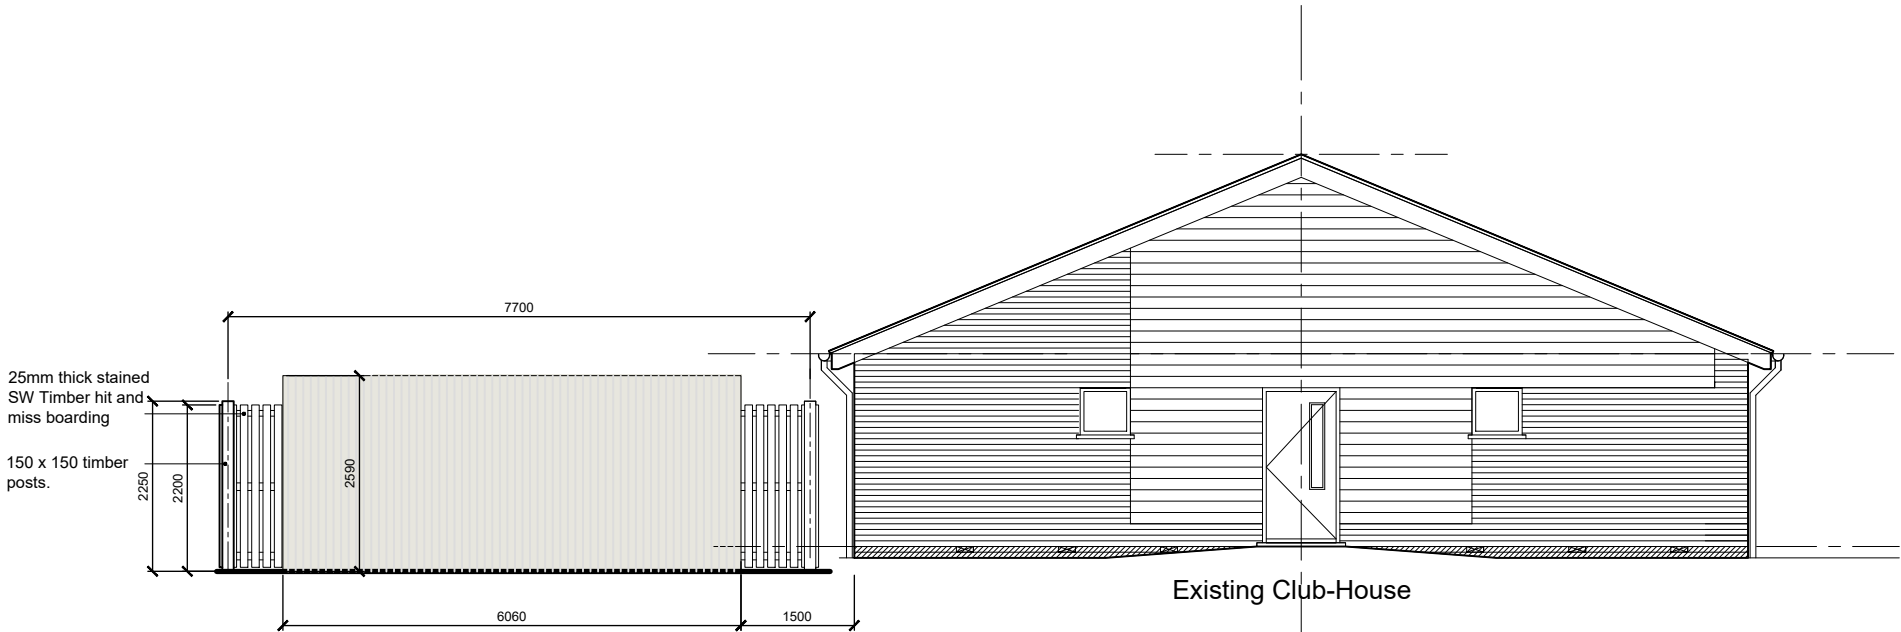

Existing Club-House

North West Elevation

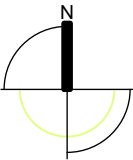

SCALE 1 : 100

Revision	Date Issued	Details
----------	-------------	---------

PLANNING

LK2[®]

Studio 2, Deepdale Enterprise Park,
Deepdale Lane,
Nettleham, Lincoln
LN2 2LL

T 01522 750777
E info@lk2.co.uk
W www.lk2.co.uk

Registered in England 08208944 - Reg. Office - Studio 2, Deepdale Enterprise Park, Deepdale Lane, Nettleham Lincoln, LN2 2LL
Client Logo

Client
Glossop North End Community Club
Cemetery Road
Glossop

Project
Home Ground Redevelopment
External Storage Container

Drawing Title
Proposed Elevations & Screening
Sheet 2 of 2

Scale
1:100 @ A3

Date
July 2023

Drawn by

Checked by

Project No.
922

Drawing No.
(03) 206

Revision
A00