




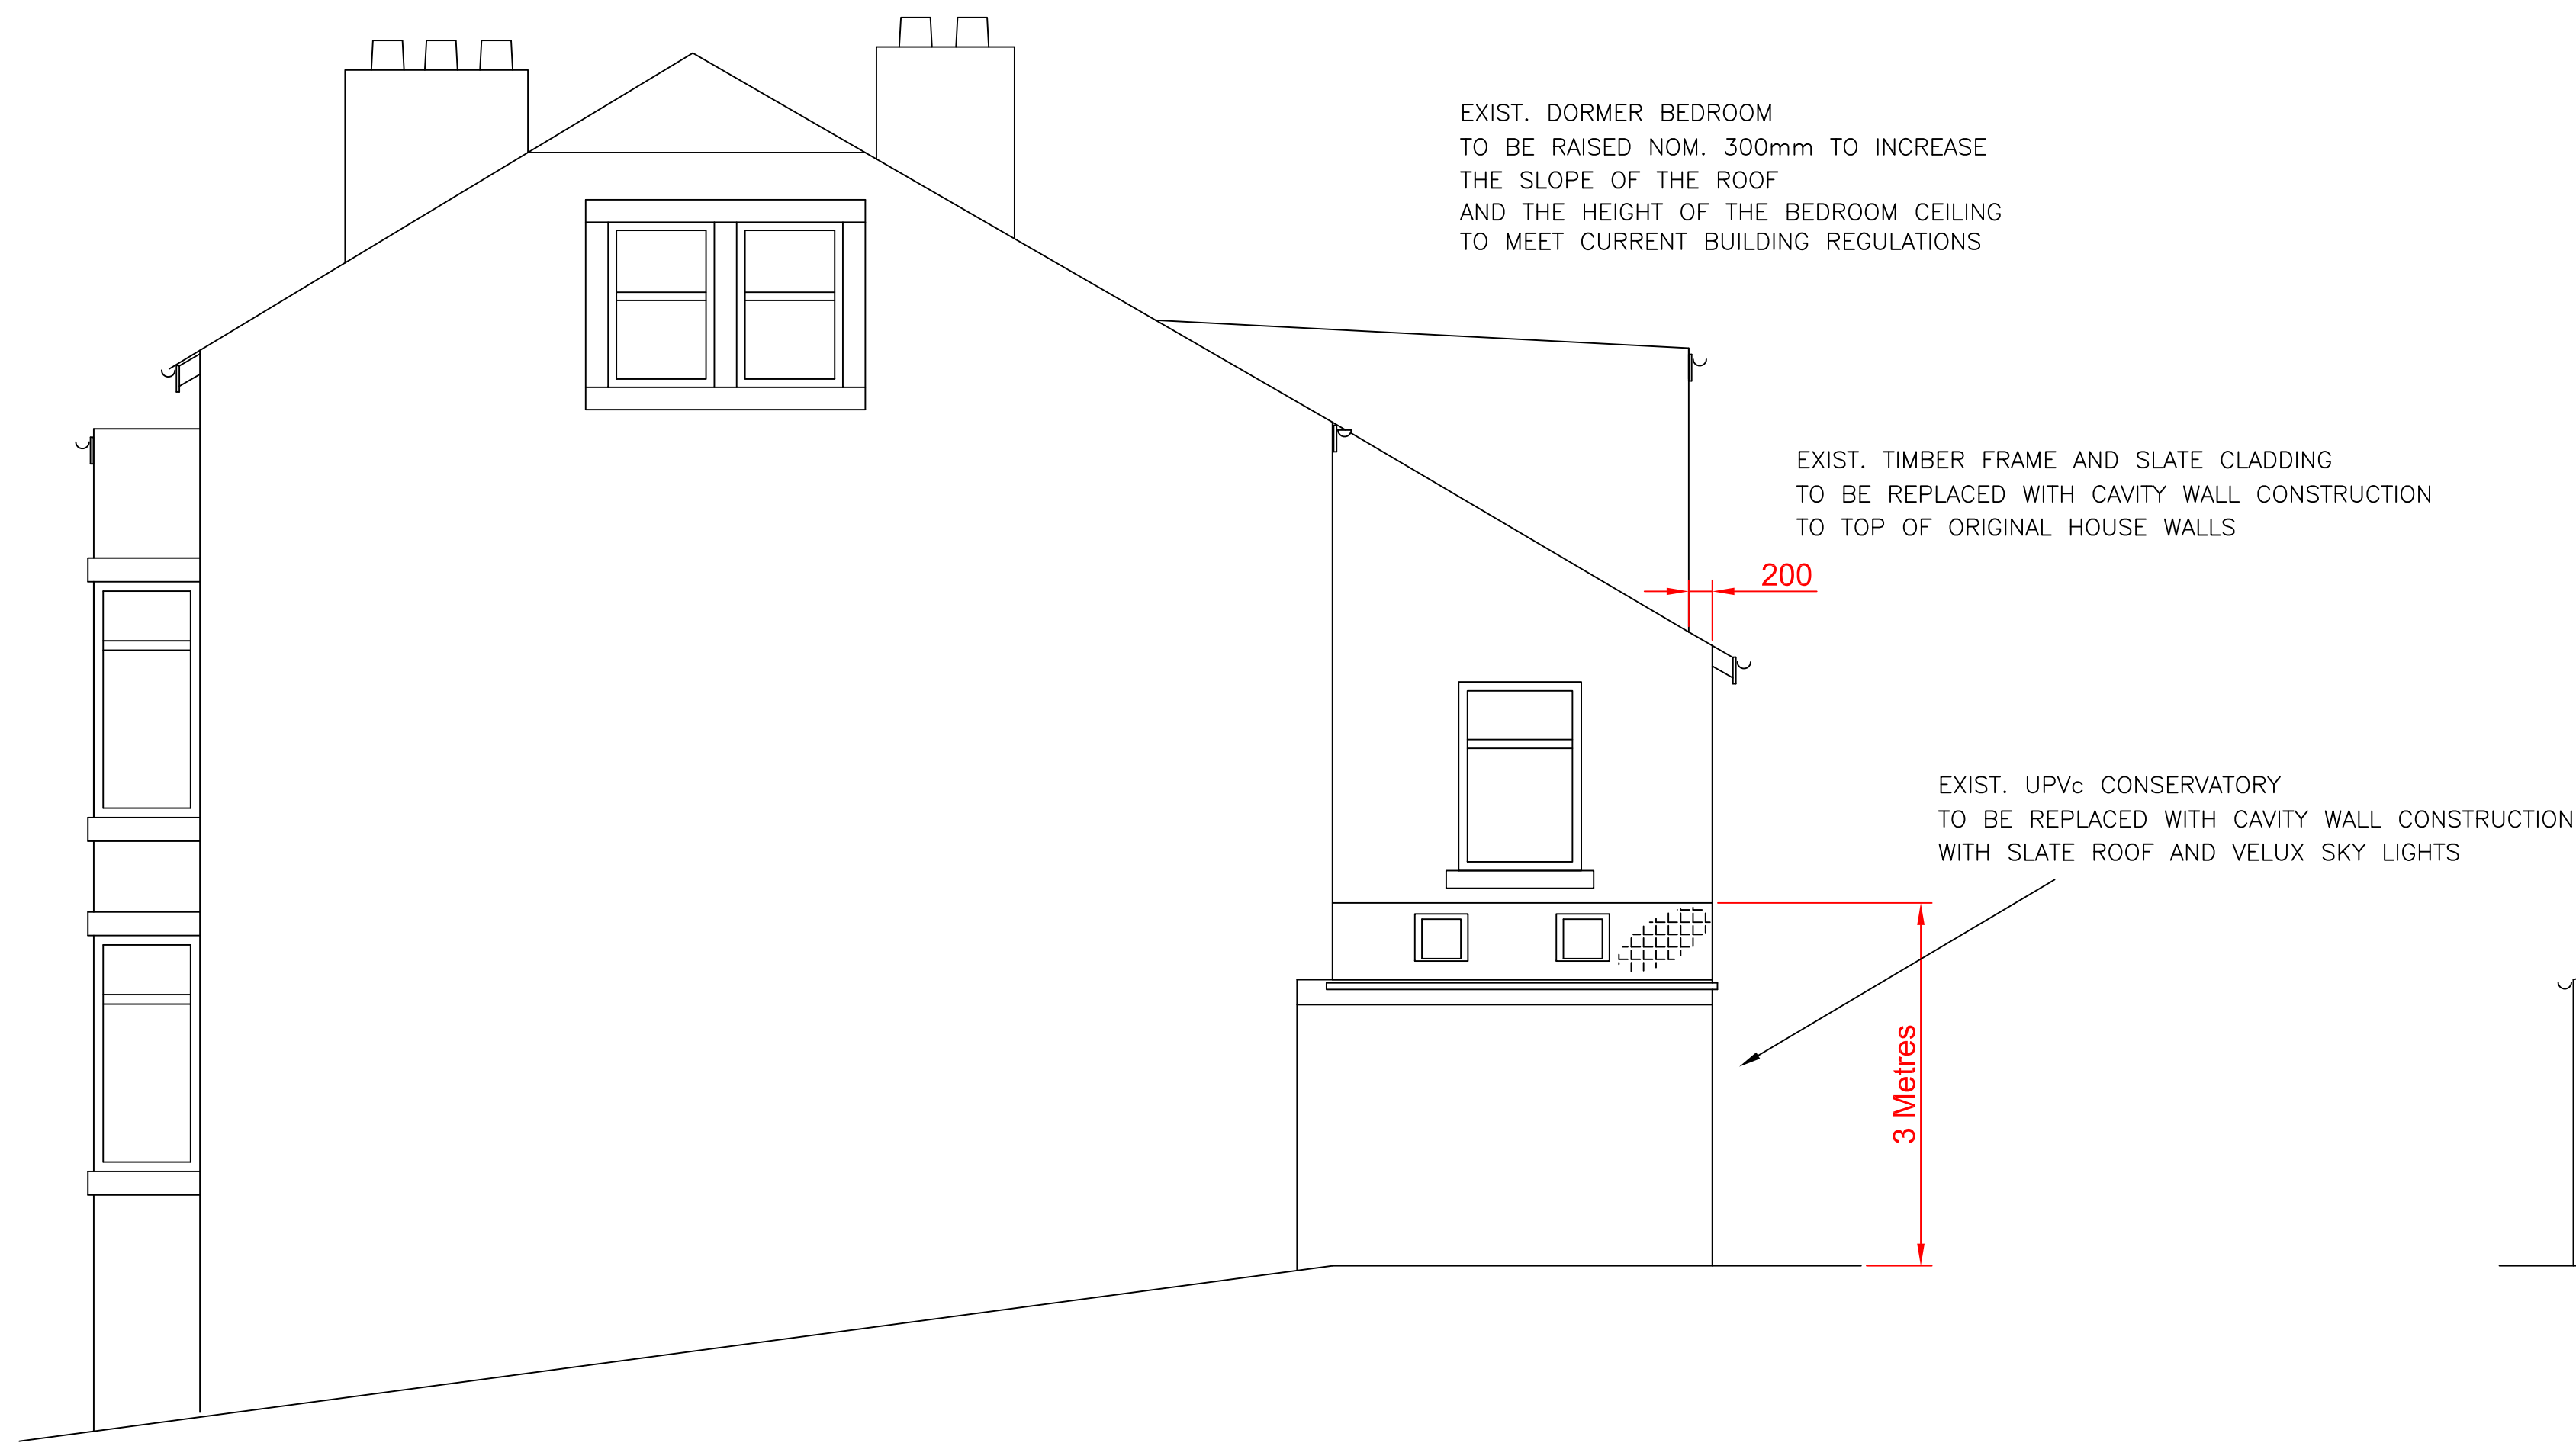

PROPOSED SOUTH ELEVATION (SIDE OF PROPERTY)

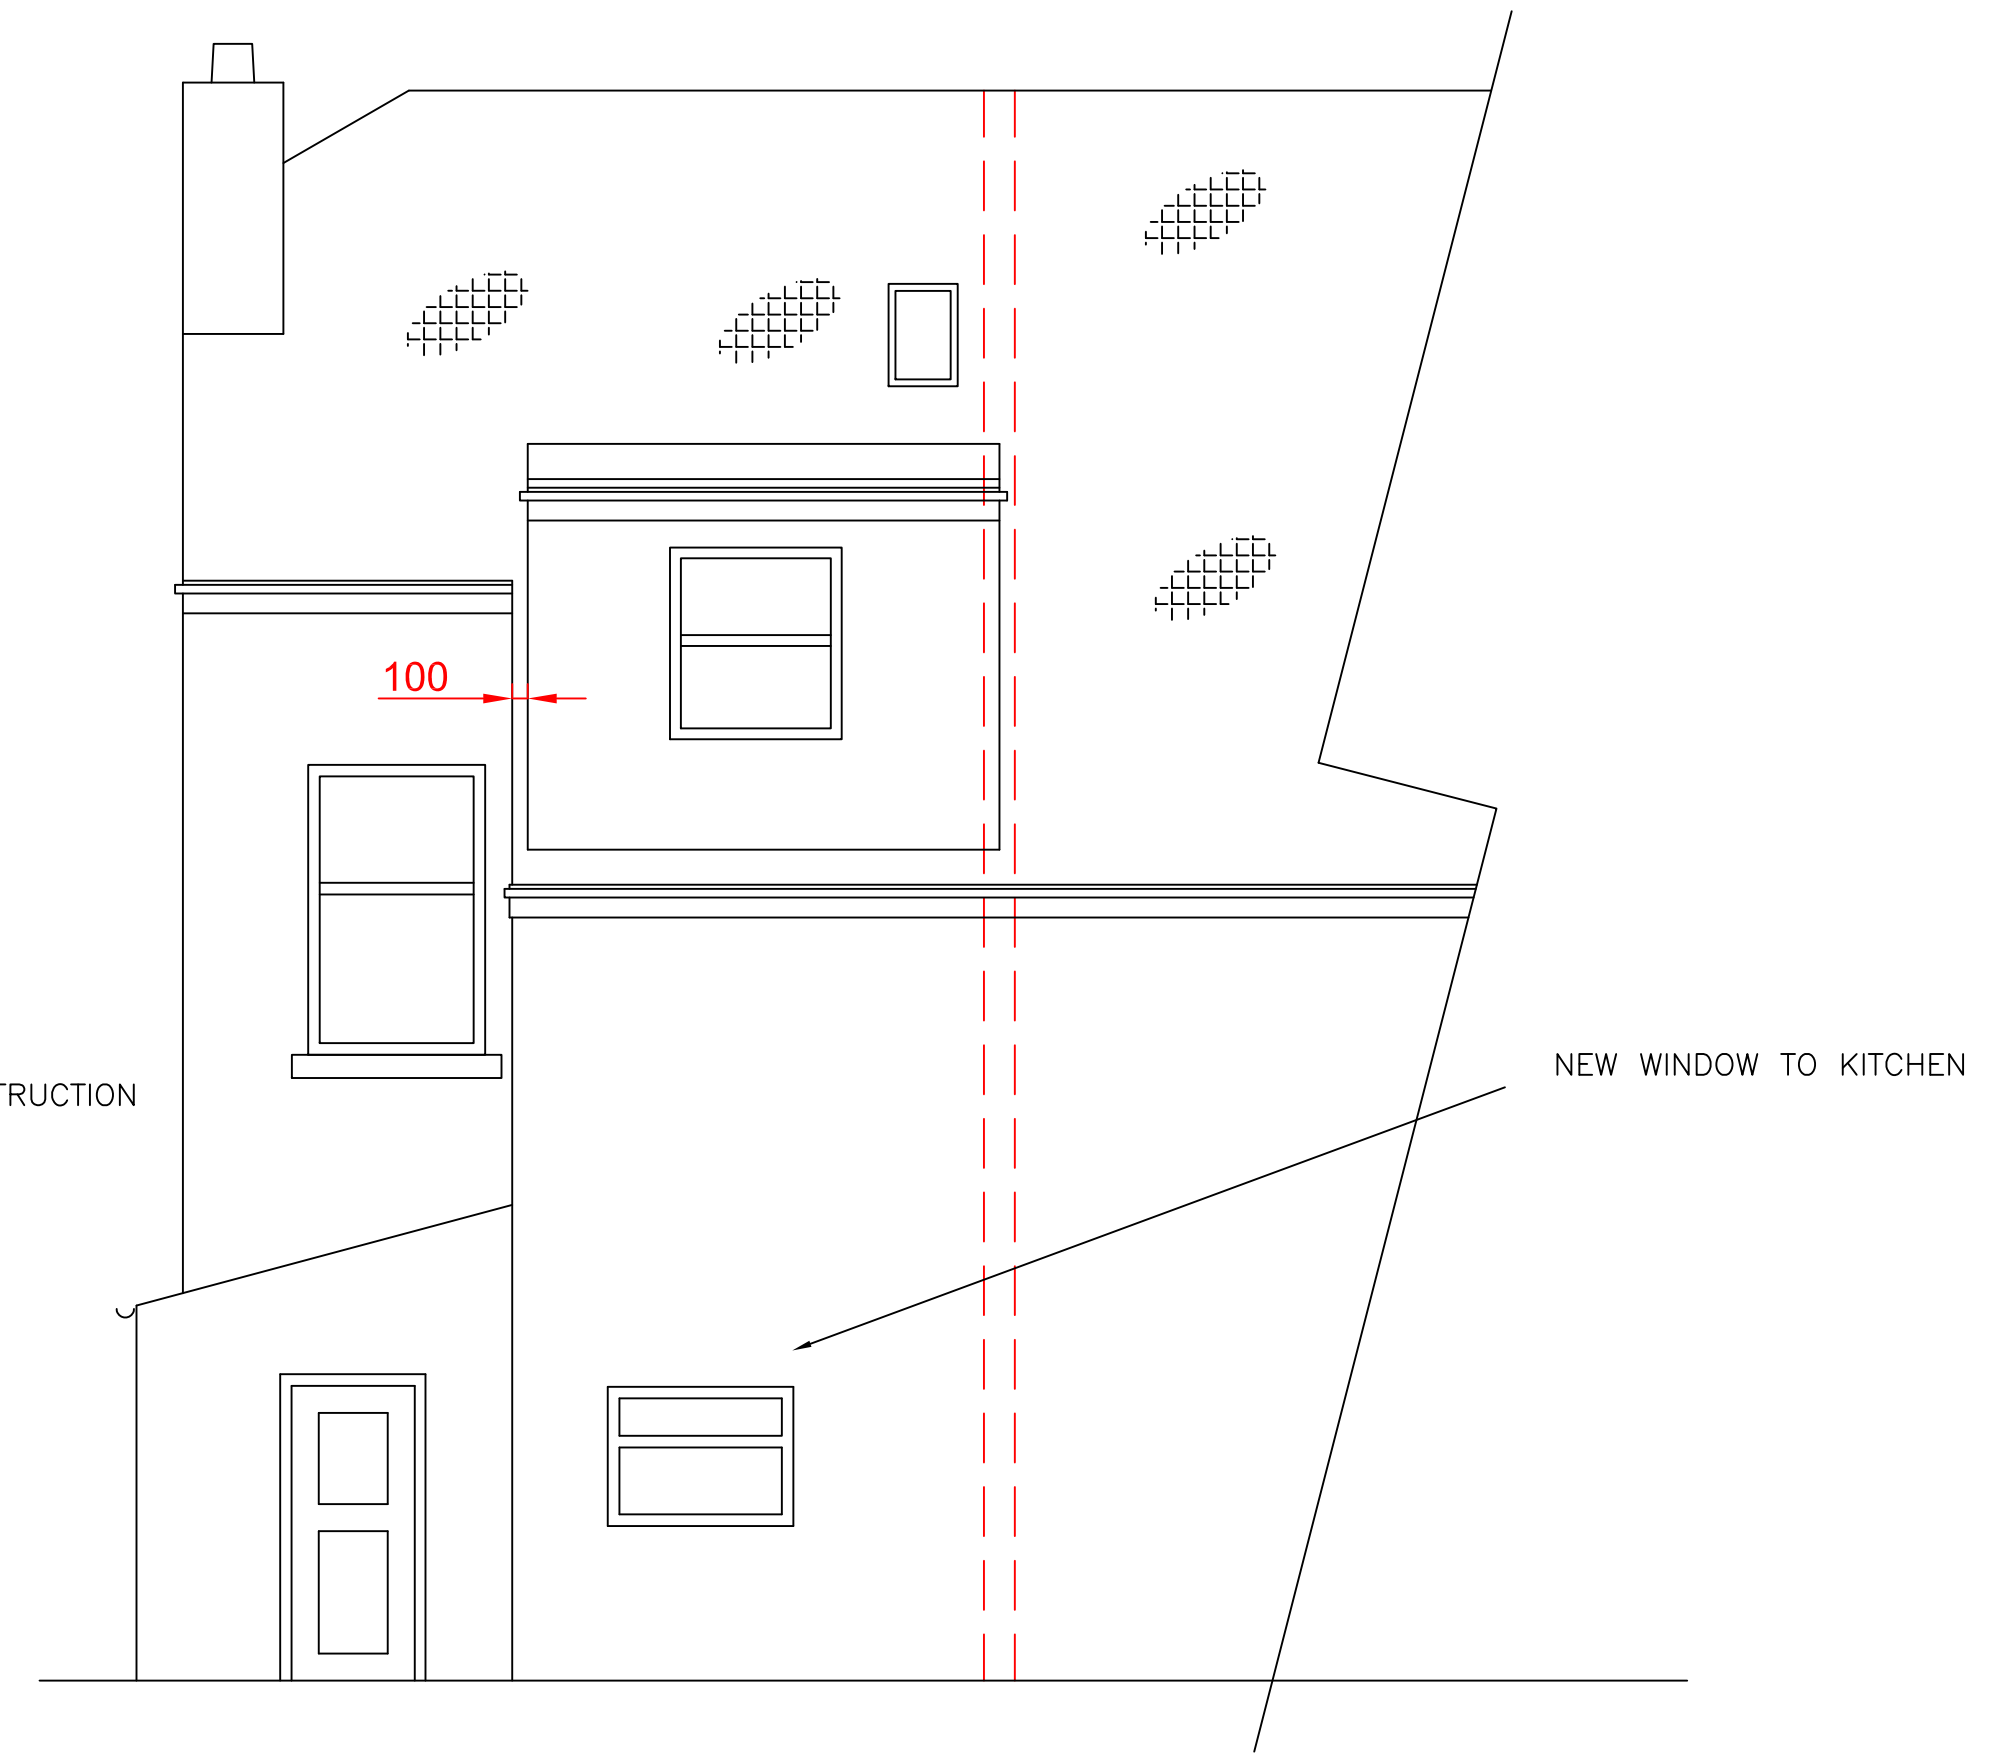

EAST PROPOSED ELEVATION (REAR OF PROPERTY)

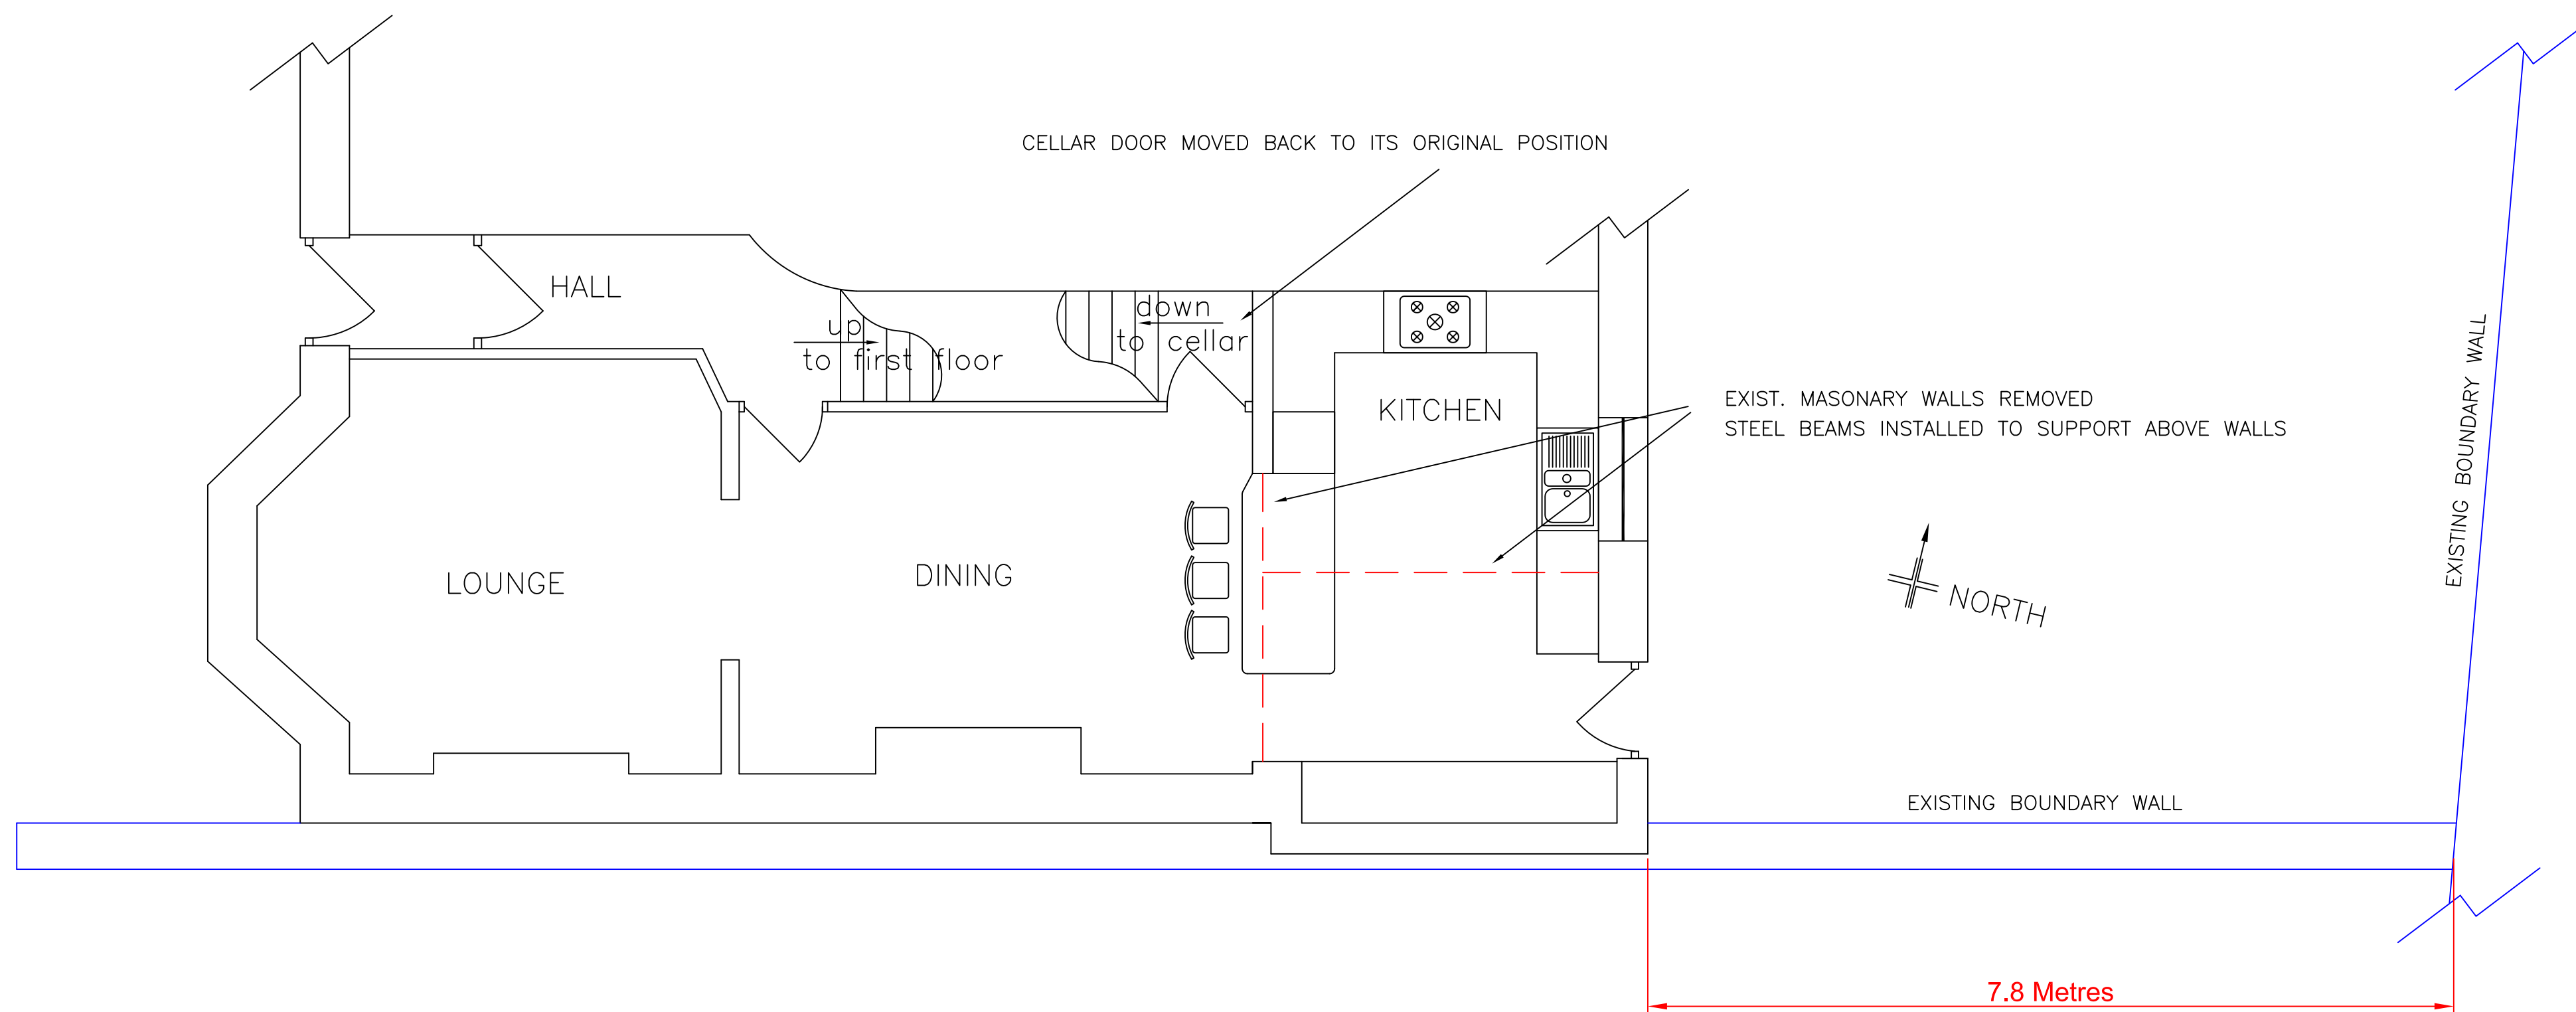

PROPOSED GROUND FLOOR PLAN

PROPOSED SINGLE STOREY EXTENSION
FOR V KENWORTHY
DENTON HOUSE, FAIRFIELD Rd
BUXTON

SCALE 1:50