



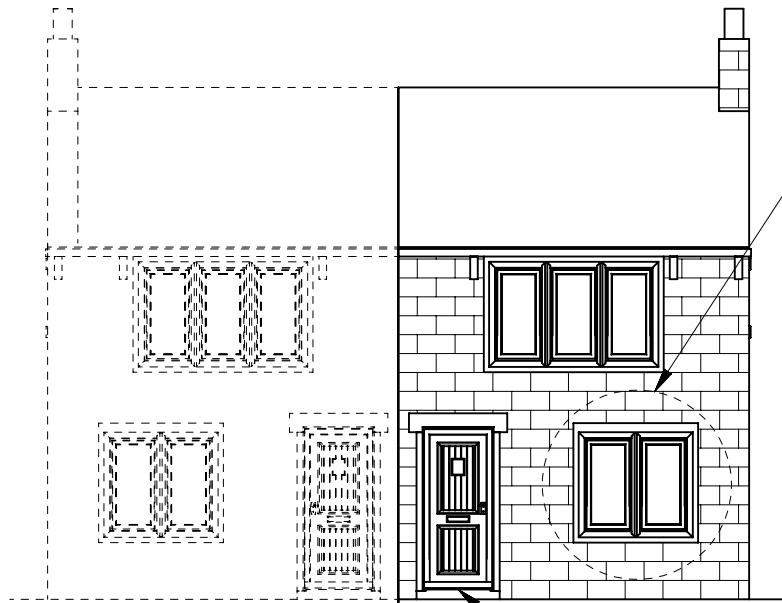


Existing South East Elevation

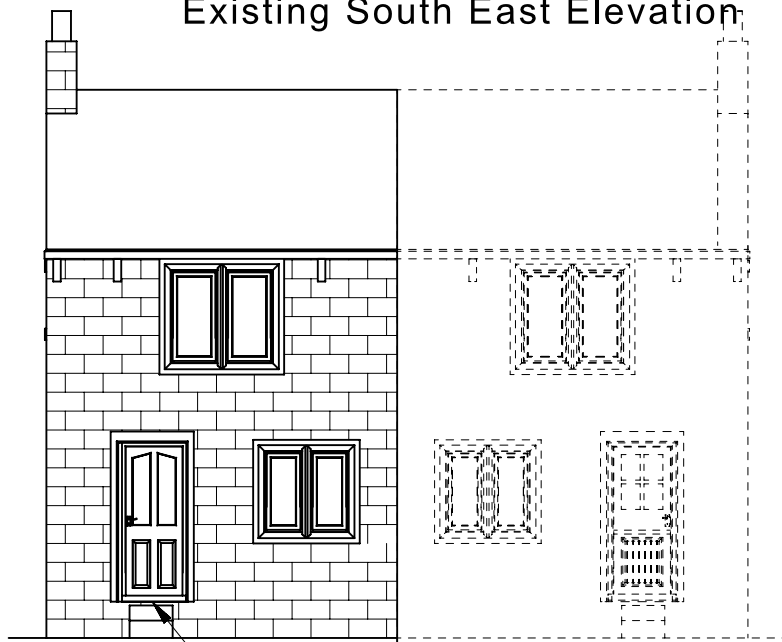


Timber rear door
"Old white" painted frame & door

Existing North West Elevation


EXISTING WINDOW DETAIL

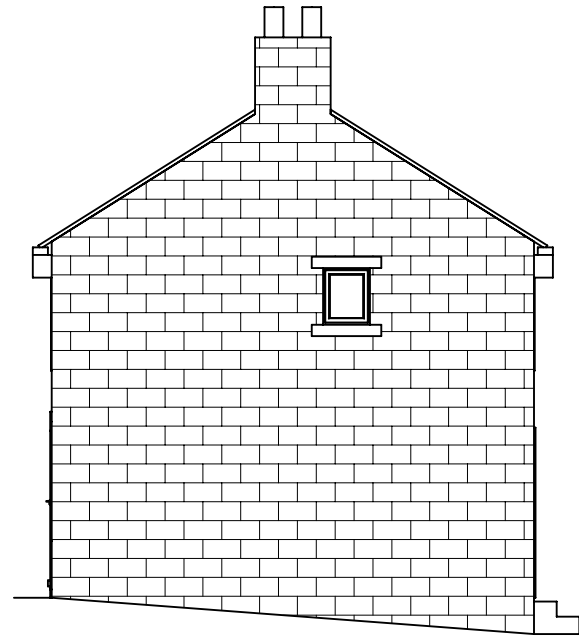

Existing South West Elevation

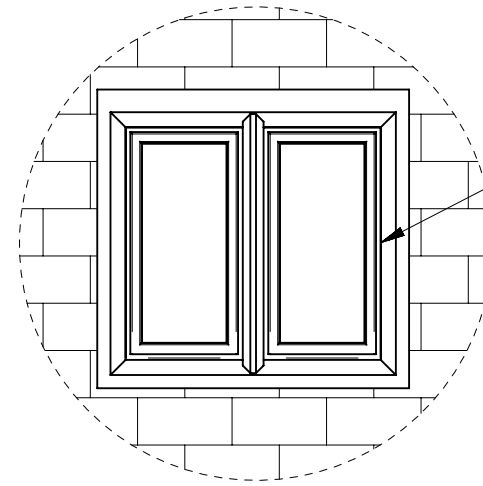

SCALE 1:40
EXISTING WINDOW DETAIL

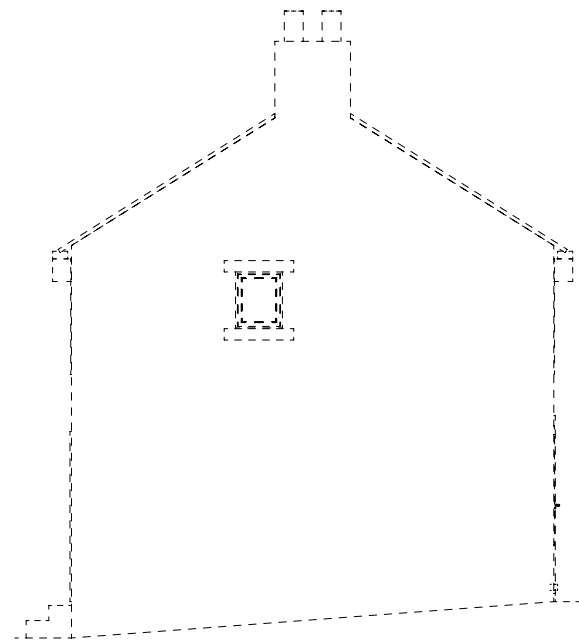

Existing North East Elevation

Created by C.WHEELDON	Approved by P. McBRIDE	All dimensions are in millimeters unless otherwise stated	Document type Elevation Drawing	Document status Draft	Rev. A
COPYRIGHT © C.WHEELDON 2023 THIS DRAWING AND ALL INFORMATION HEREIN IS THE PROPERTY OF C.WHEELDON. ANY COPYING, REPRODUCTION OR UNAUTHORISED USE IS FORBIDDEN WITHOUT WRITTEN CONSENT.		Title 2 HOB HILL MEADOWS		Drawing number ED2023-03	
		Date of Issue 2023-09-05	Scale 1:100	Sheet Size A3	Sheet 1 OF 1