
 


14 Hob Hill Meadows Site Plan

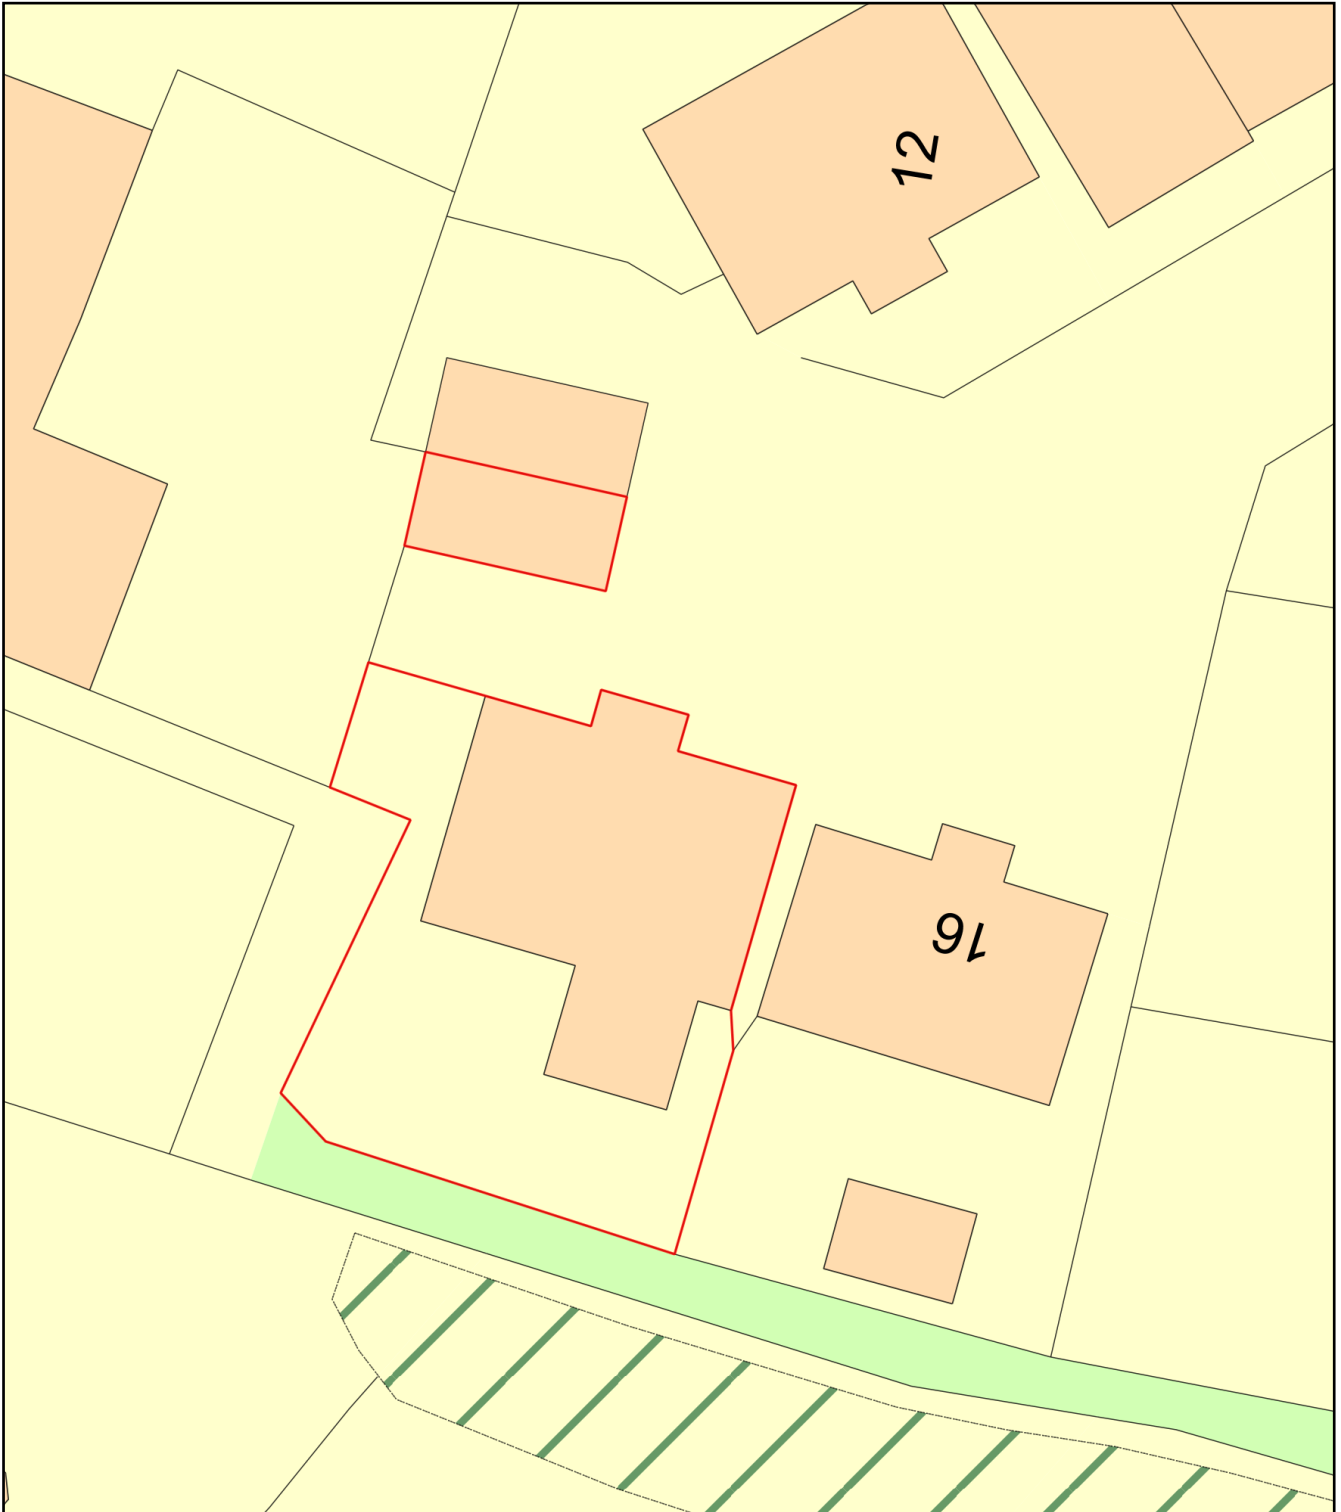

Plan Produced for: Paul McBride

Date Produced: 07 Sep 2023

Plan Reference Number: TQRQM23250193247801

Scale: 1:200 @ A4