
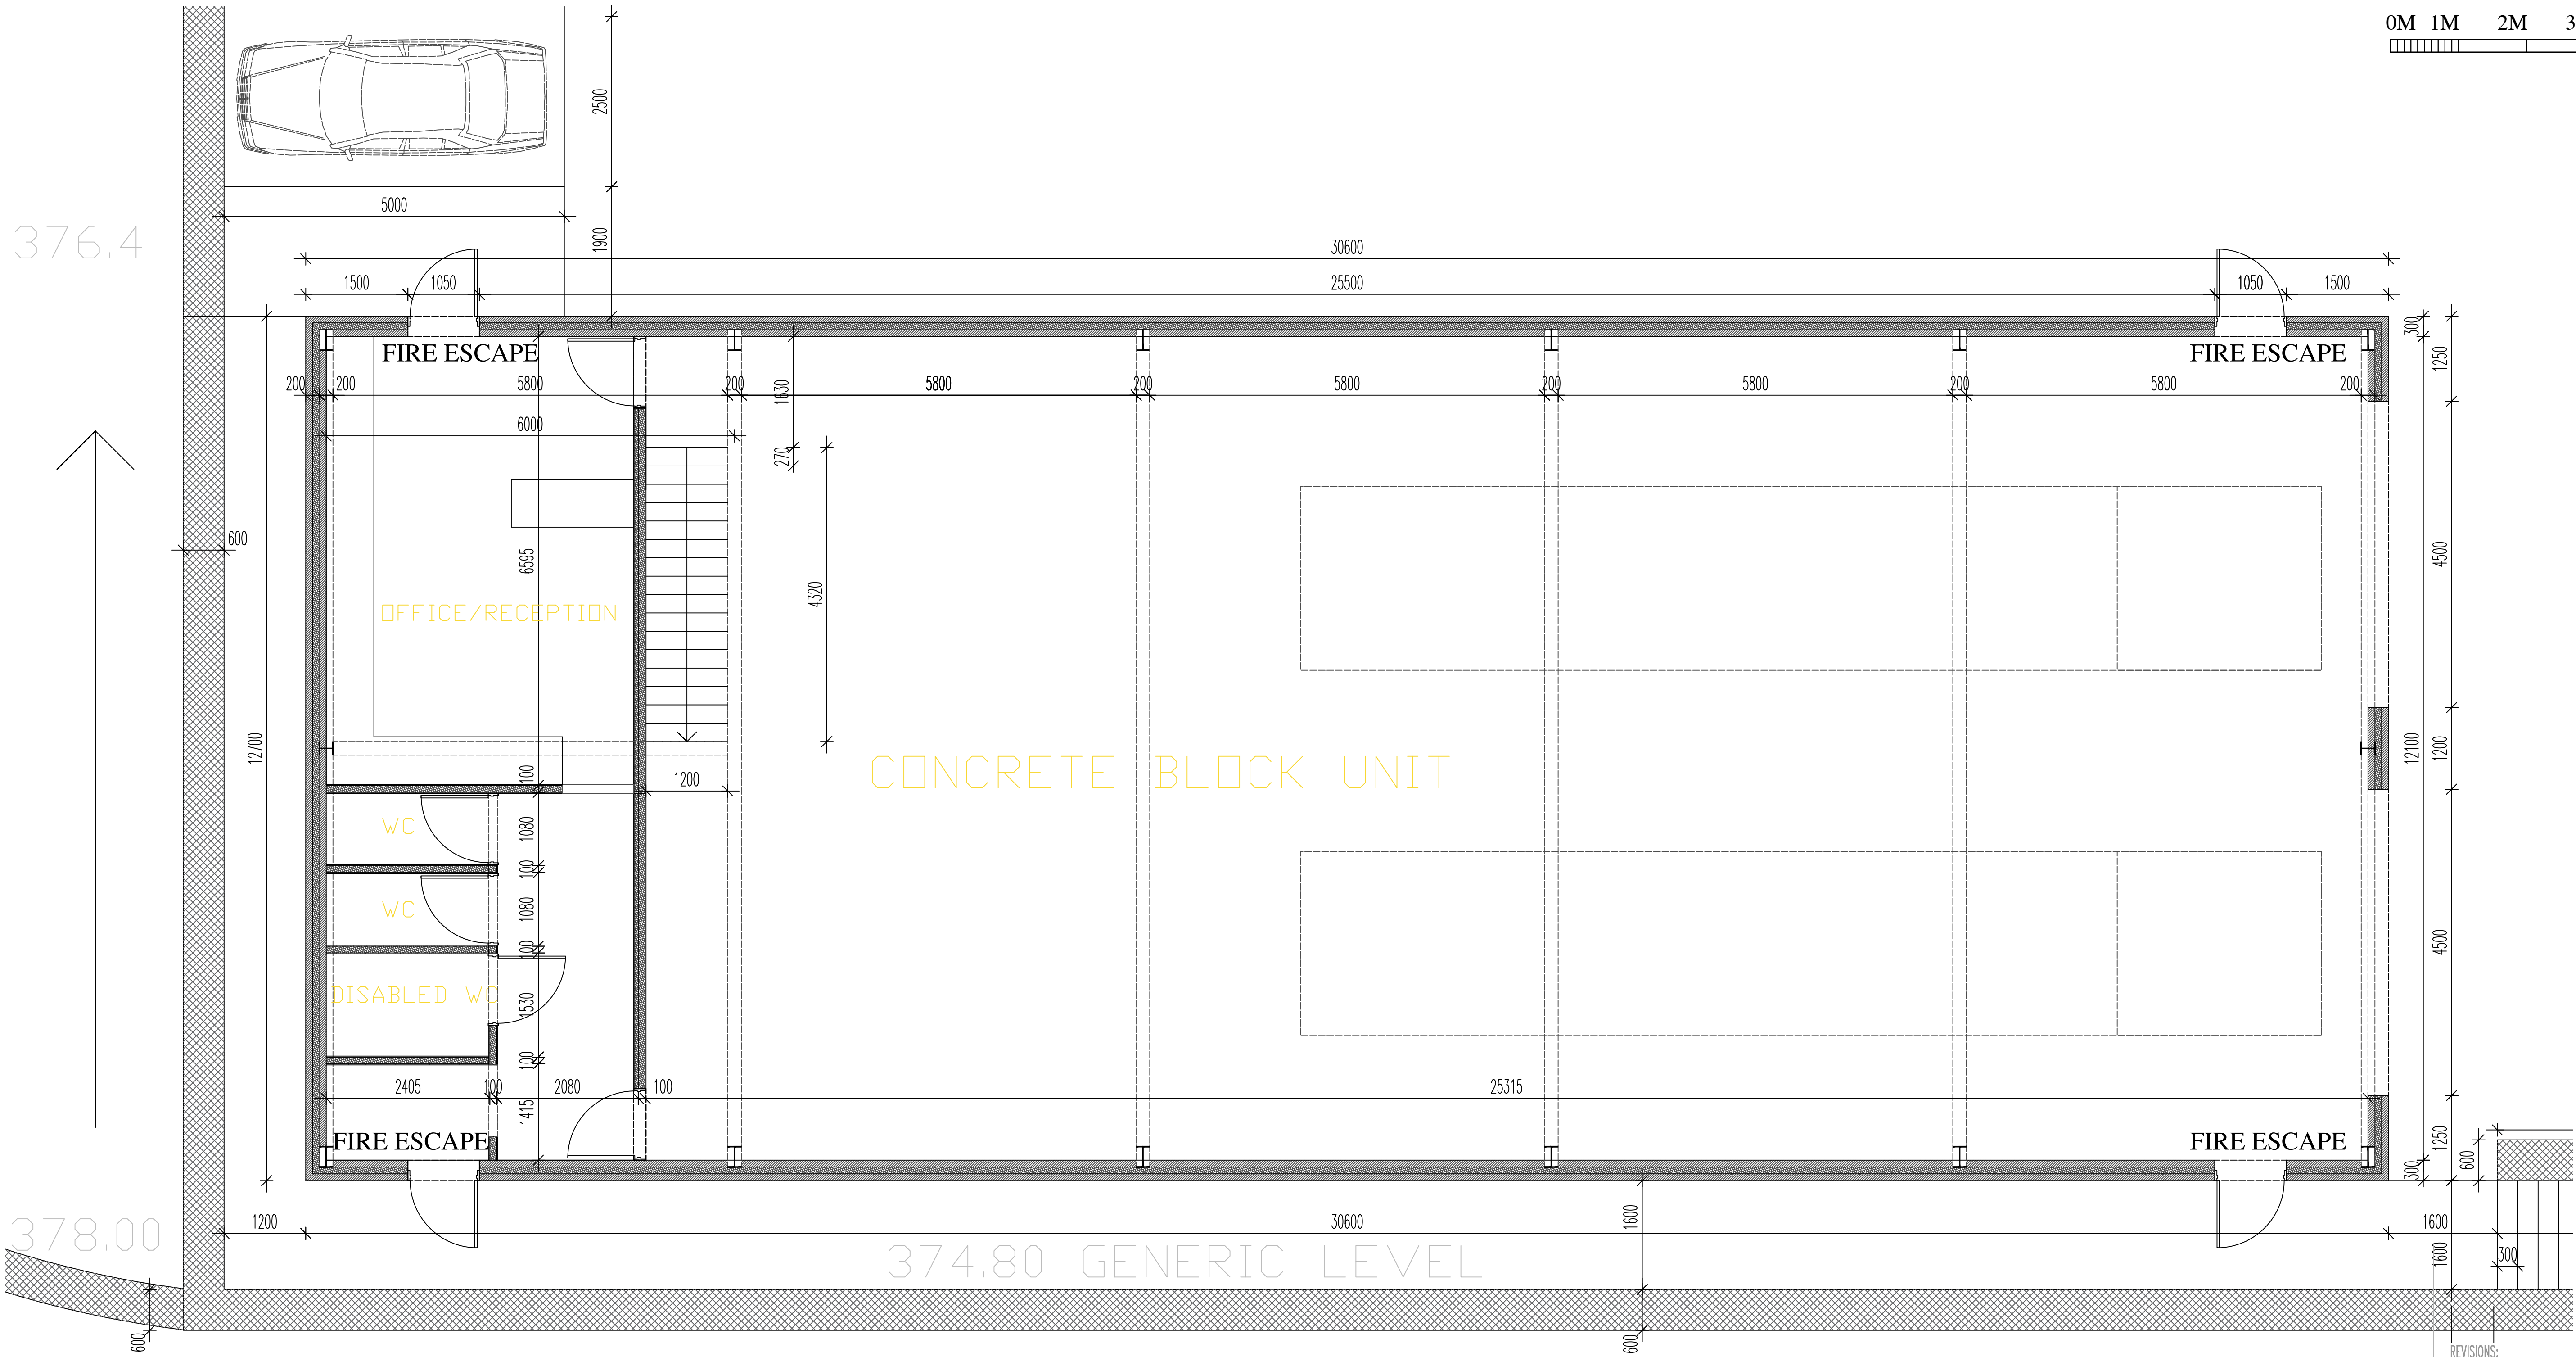


 

PROPOSED GROUND FLOOR PLAN 1:50  
RT MYCOCK CONCRETE

REVISIONS:  
PROPOSED GROUND FLOOR  
HARPUR HILL TRADING ESTATE, BUXTON  
RT MYCOCK CONCRETE

SCALE: 1:50  
DATE: FEB'23 DRAWN: AJS CHECKED: AJS

©THIS DRAWING AND THE BUILDING WORKS DEPICTED ARE THE COPYRIGHT OF AJS ARCHITECTURE  
AND MAY NOT BE REPRODUCED OR AMENDED EXCEPT BY WRITTEN PERMISSION. NO LIABILITY WILL BE ACCEPTED  
FOR AMENDMENTS MADE BY OTHER PERSONS.

A.J.S ARCHITECTURE



32 carr road,  
buxton,  
derbyshire,  
sk17 6wf.  
h: 01298 26062  
m: 07794 400237

DRAWING No: PROPOSED PLAN 03

B REGS COMPLIANT