

- Notes:
- This drawing is copyright.
 - This drawing is to be read in conjunction with all other relevant drawings.
 - All discrepancies on this drawing are to be reported to the architect.
 - Do not modify any element of this drawing.
 - Use drawing only for purpose(s) issued.

North Sign / Key Plan

The following external model files are included within this drawing:

0mm 60mm

E	07.09.23	Minor amendments
D	25.01.23	Issued for Planning
C	11.11.22	Change to Single Storey Extension
B	27.10.22	Issued to Planning for Comment
A	12.10.22	Issued for information

Rev	Date	Revision Notes	Drawn	Review
-----	------	----------------	-------	--------

Client / Contractor
Joanna Sherborne

Theo Bishop _ Architect
62 Crowstones, Buxton, Derbyshire, SK176NZ
T: 07764935985
E: theobishop@gmail.com


Project
74 Corbar Road, Buxton

Drawing Title
Existing and Proposed Second Floor Plan


Job Number 104	Date Created	PAS 1192 Status Code
-------------------	--------------	----------------------

Scale@A3 As indicated	Purpose
--------------------------	---------

Drawing Number 104_PL_05	Revision E
-----------------------------	---------------

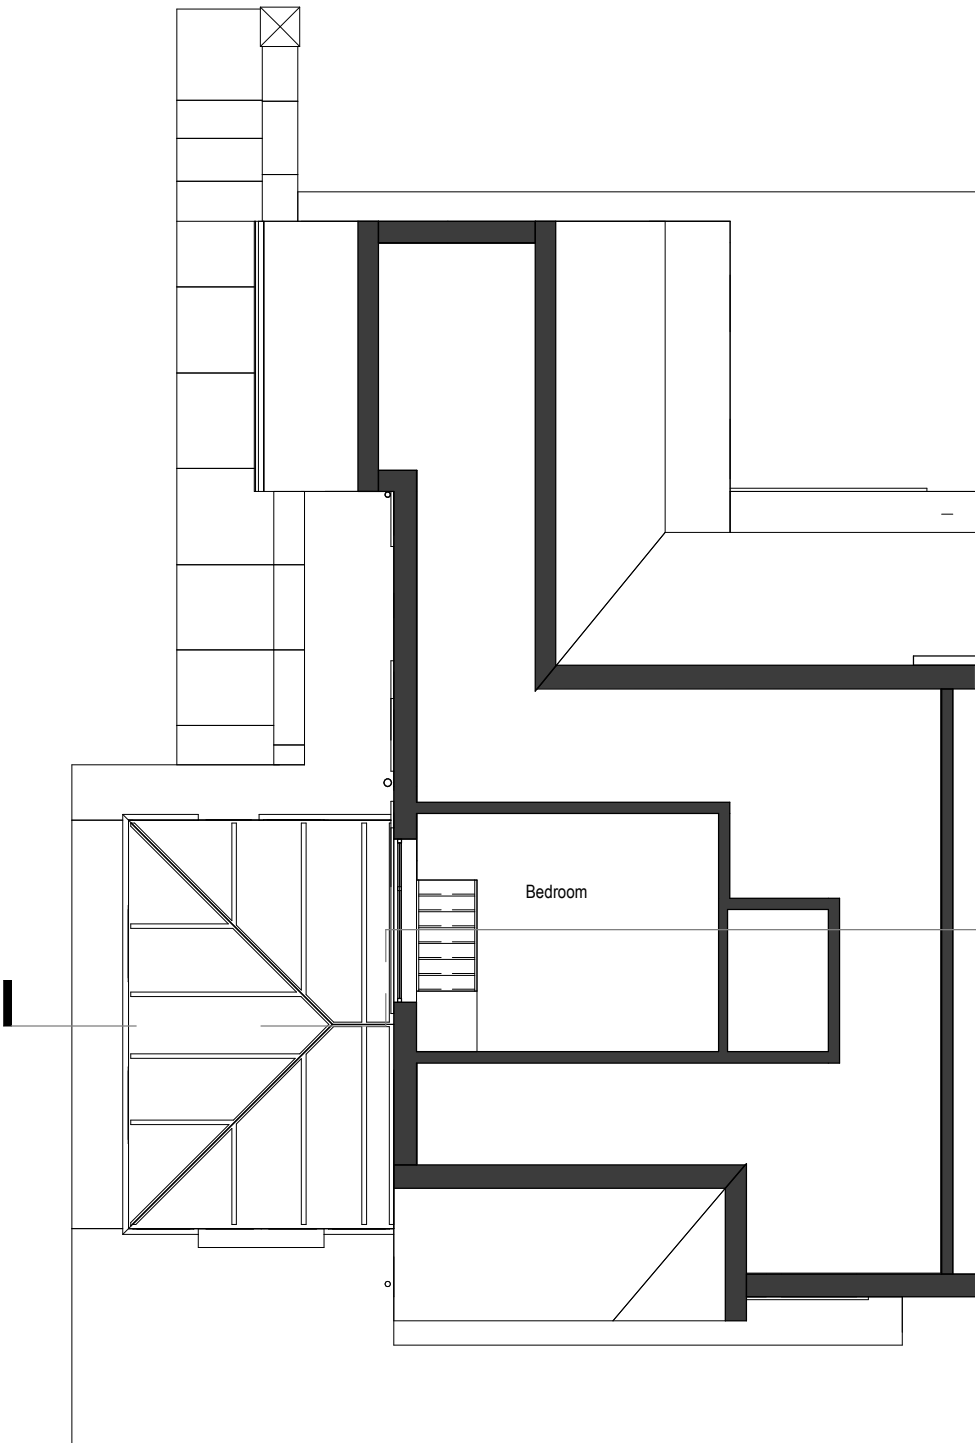

Existing Second Floor Plan
1 : 100

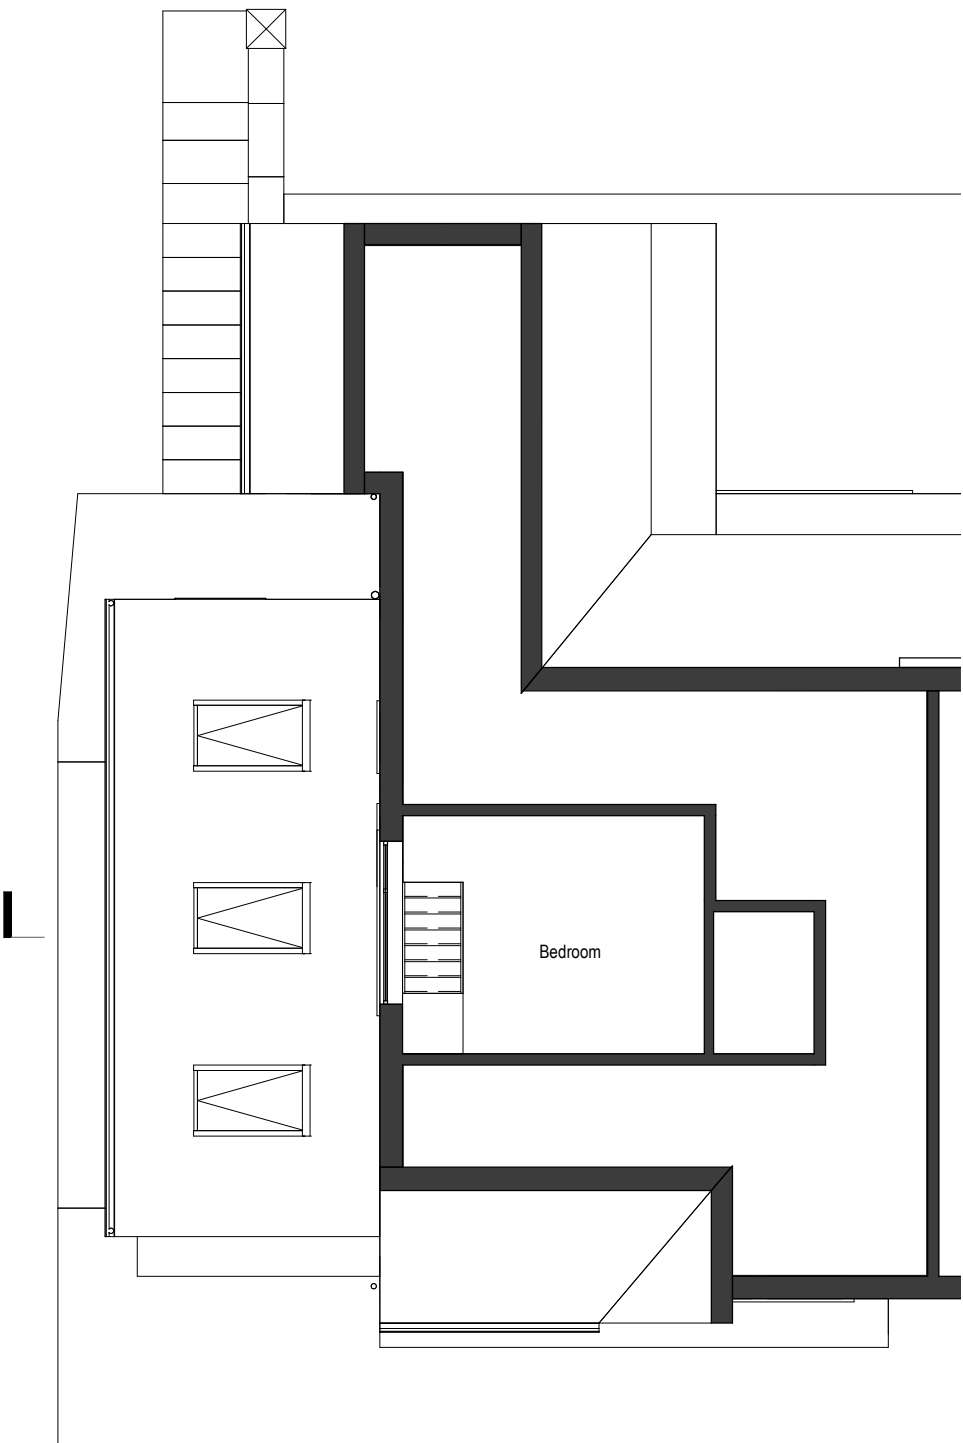

Proposed Second Floor Plan
1 : 100