


This drawing is protected by copyright and the information contained therein is the property of William McCall.
The drawing must not be copied and the information contained therein may not be used or disclosed without written permission of and in the manner permitted by William McCall.

0 1 2 3 4 5M

Scale 1:50@ A1


0 1 2 3 4 5 6 7 8 9 10M

Scale 1:100@ A1

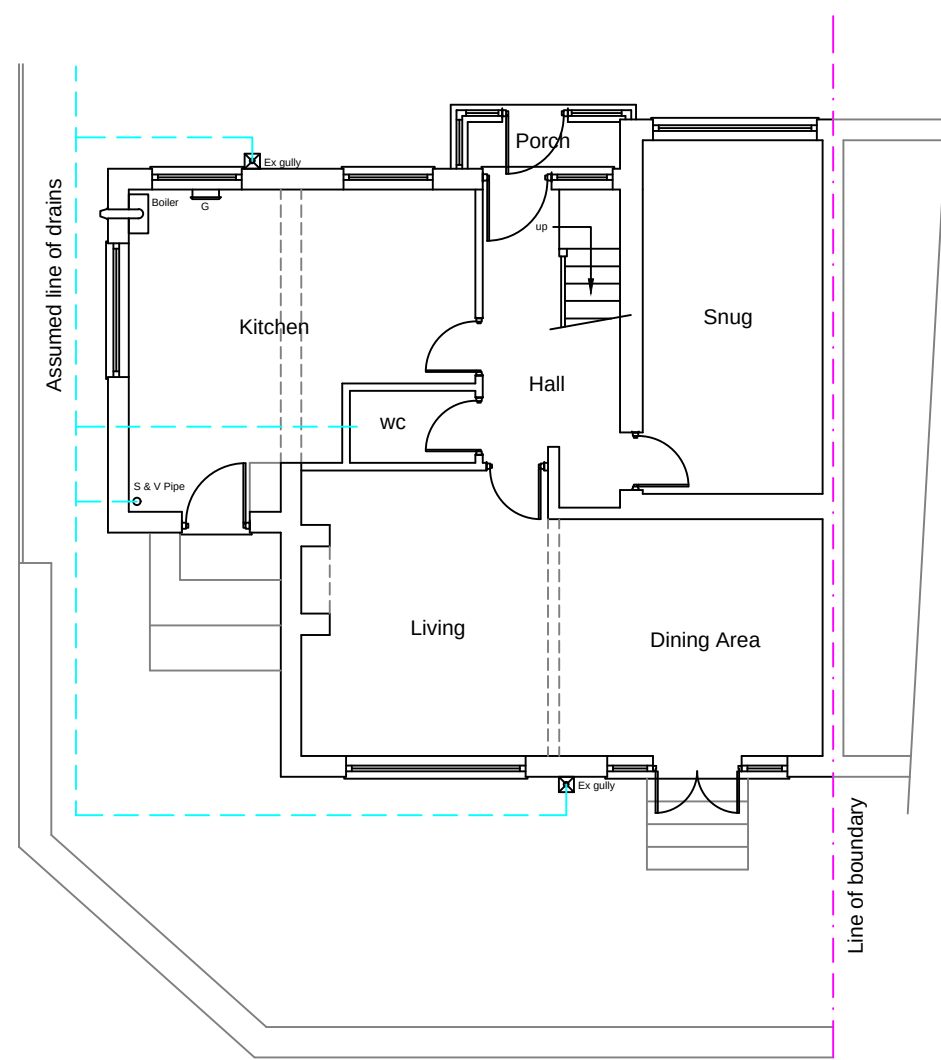


Existing Ground Floor Plan

1:100

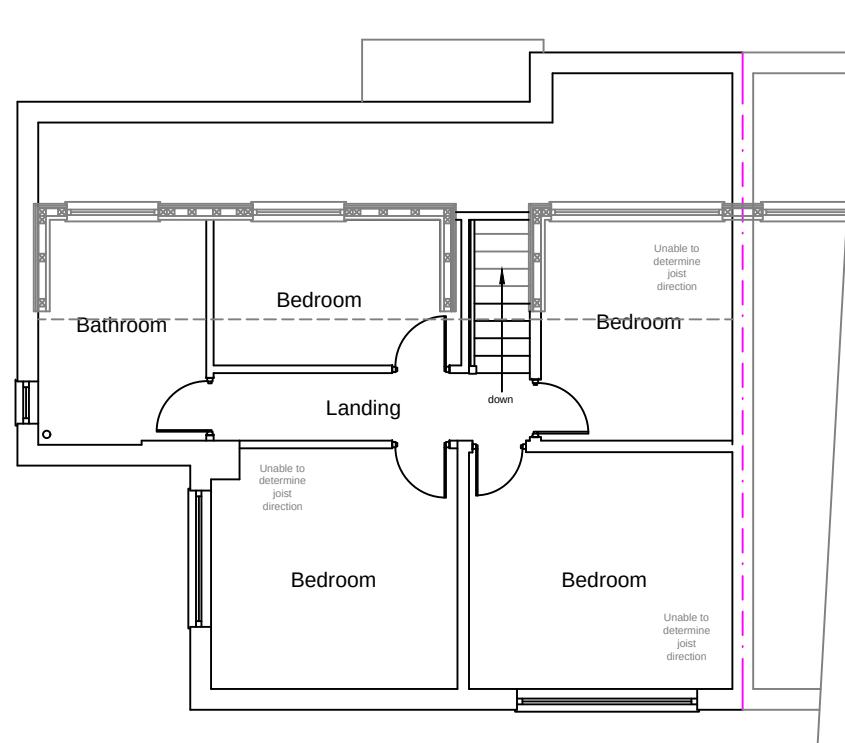

Existing First Floor Plan

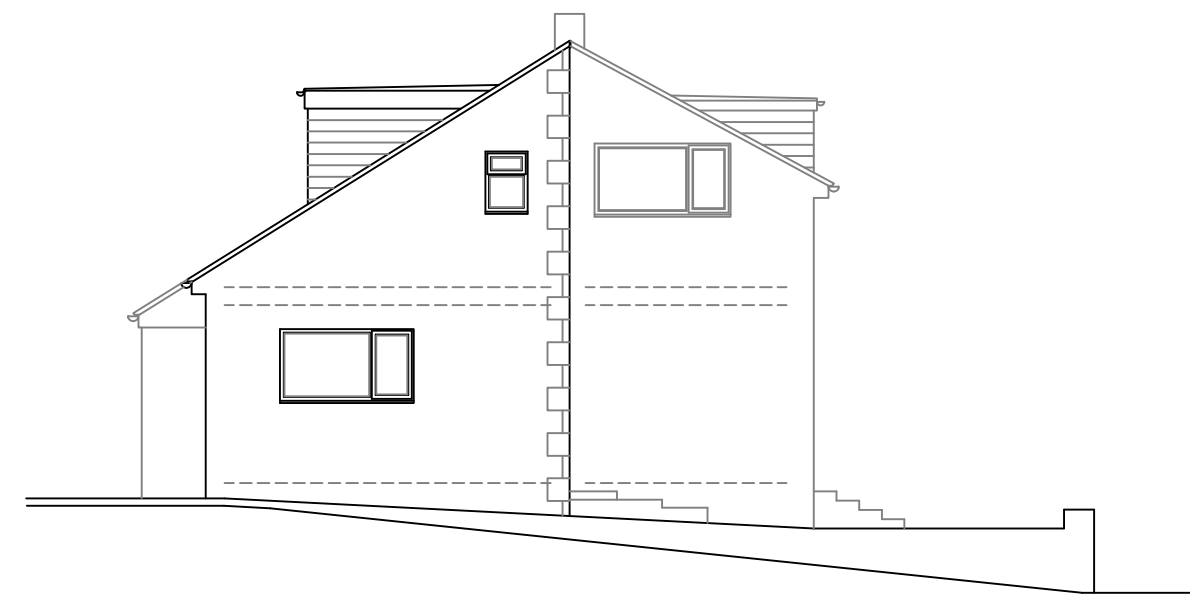


Existing Side Elevation




Existing Rear Elevation


1:100

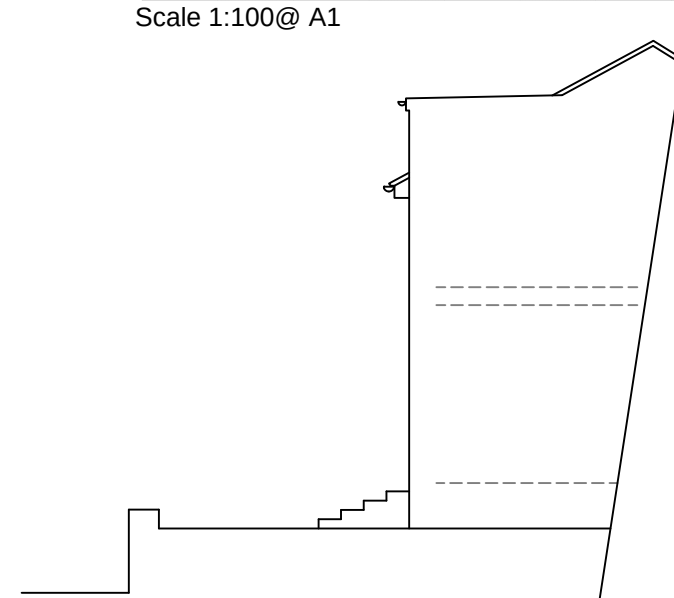

Existing Side Elevation

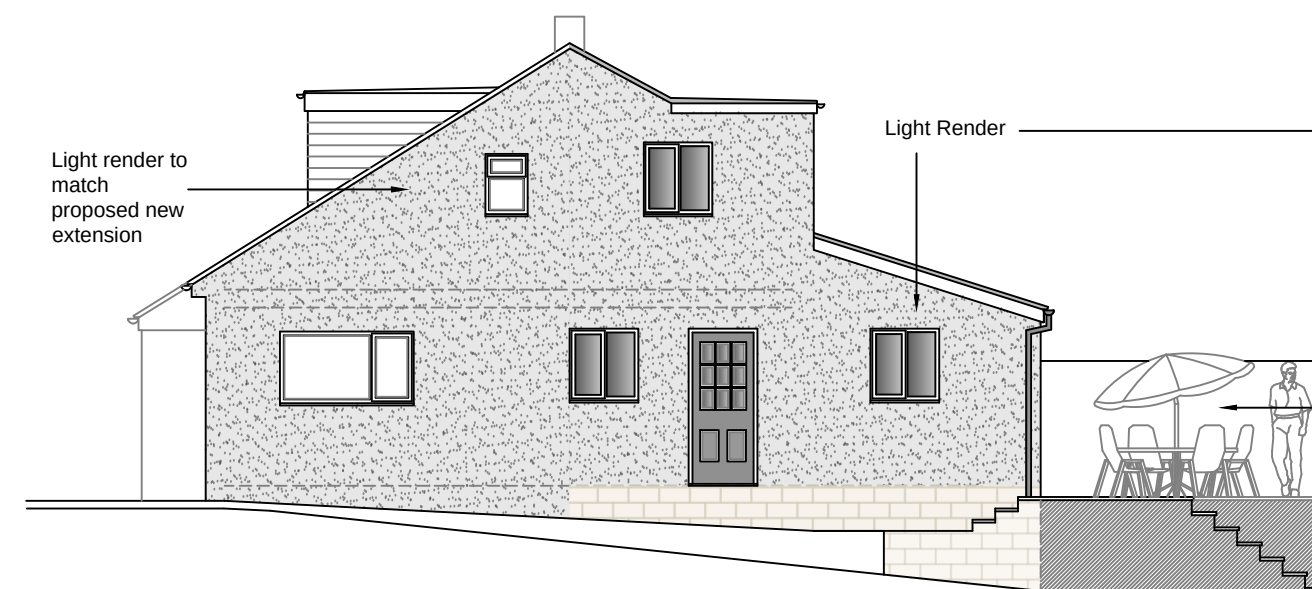


Proposed Side Elevation

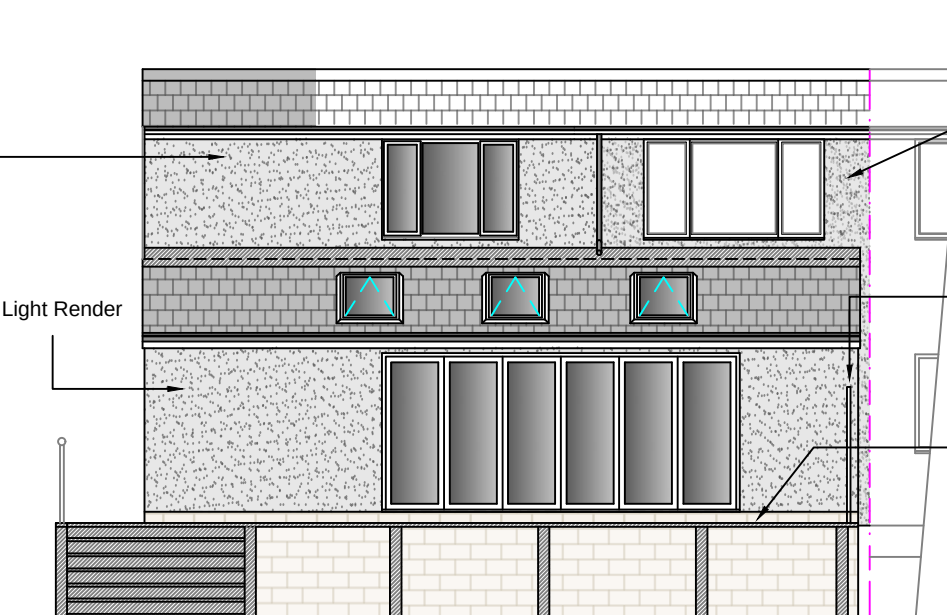


Proposed Rear Elevation

1:100

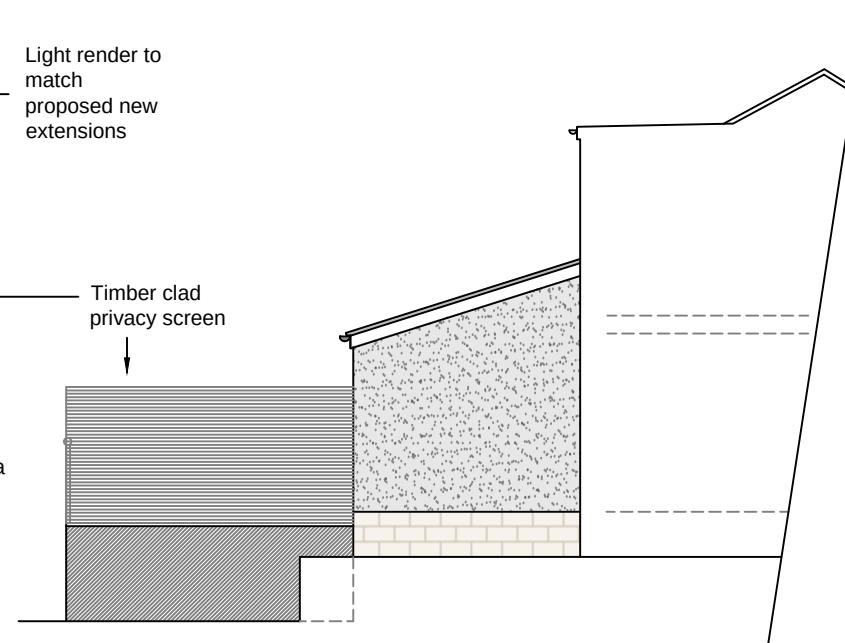


Proposed Side Elevation

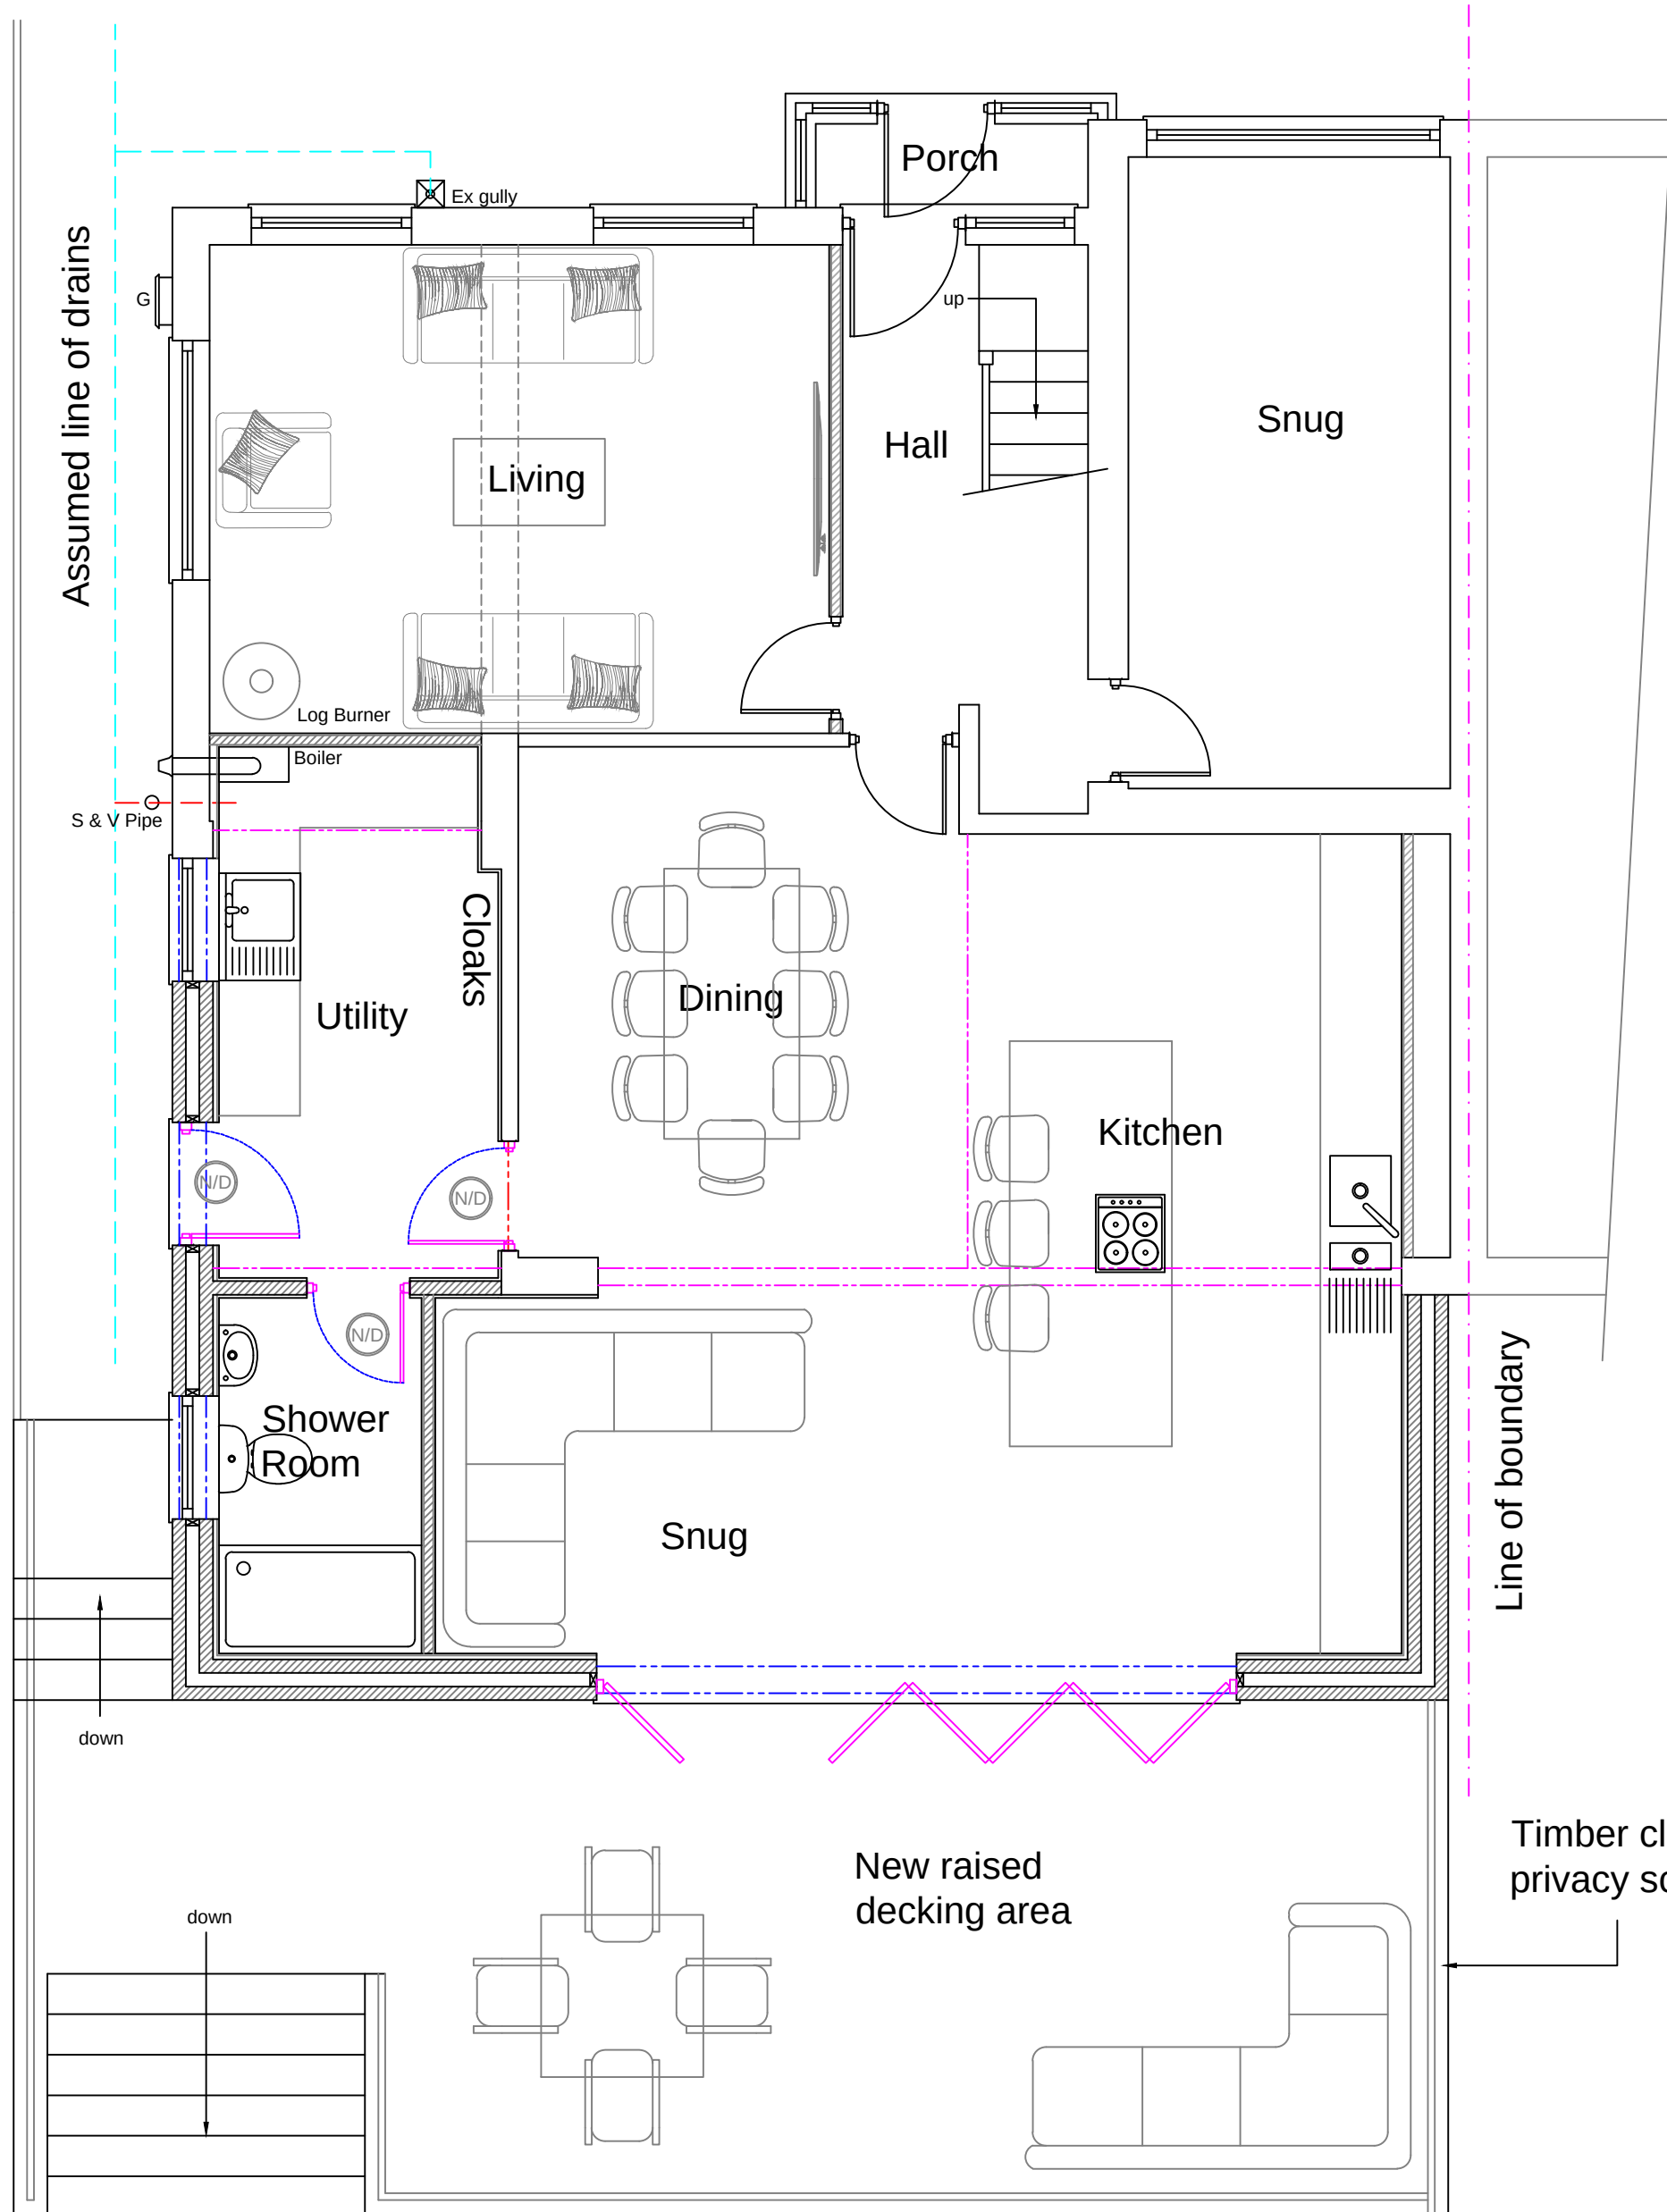

Proposed Ground Floor Plan

1:50

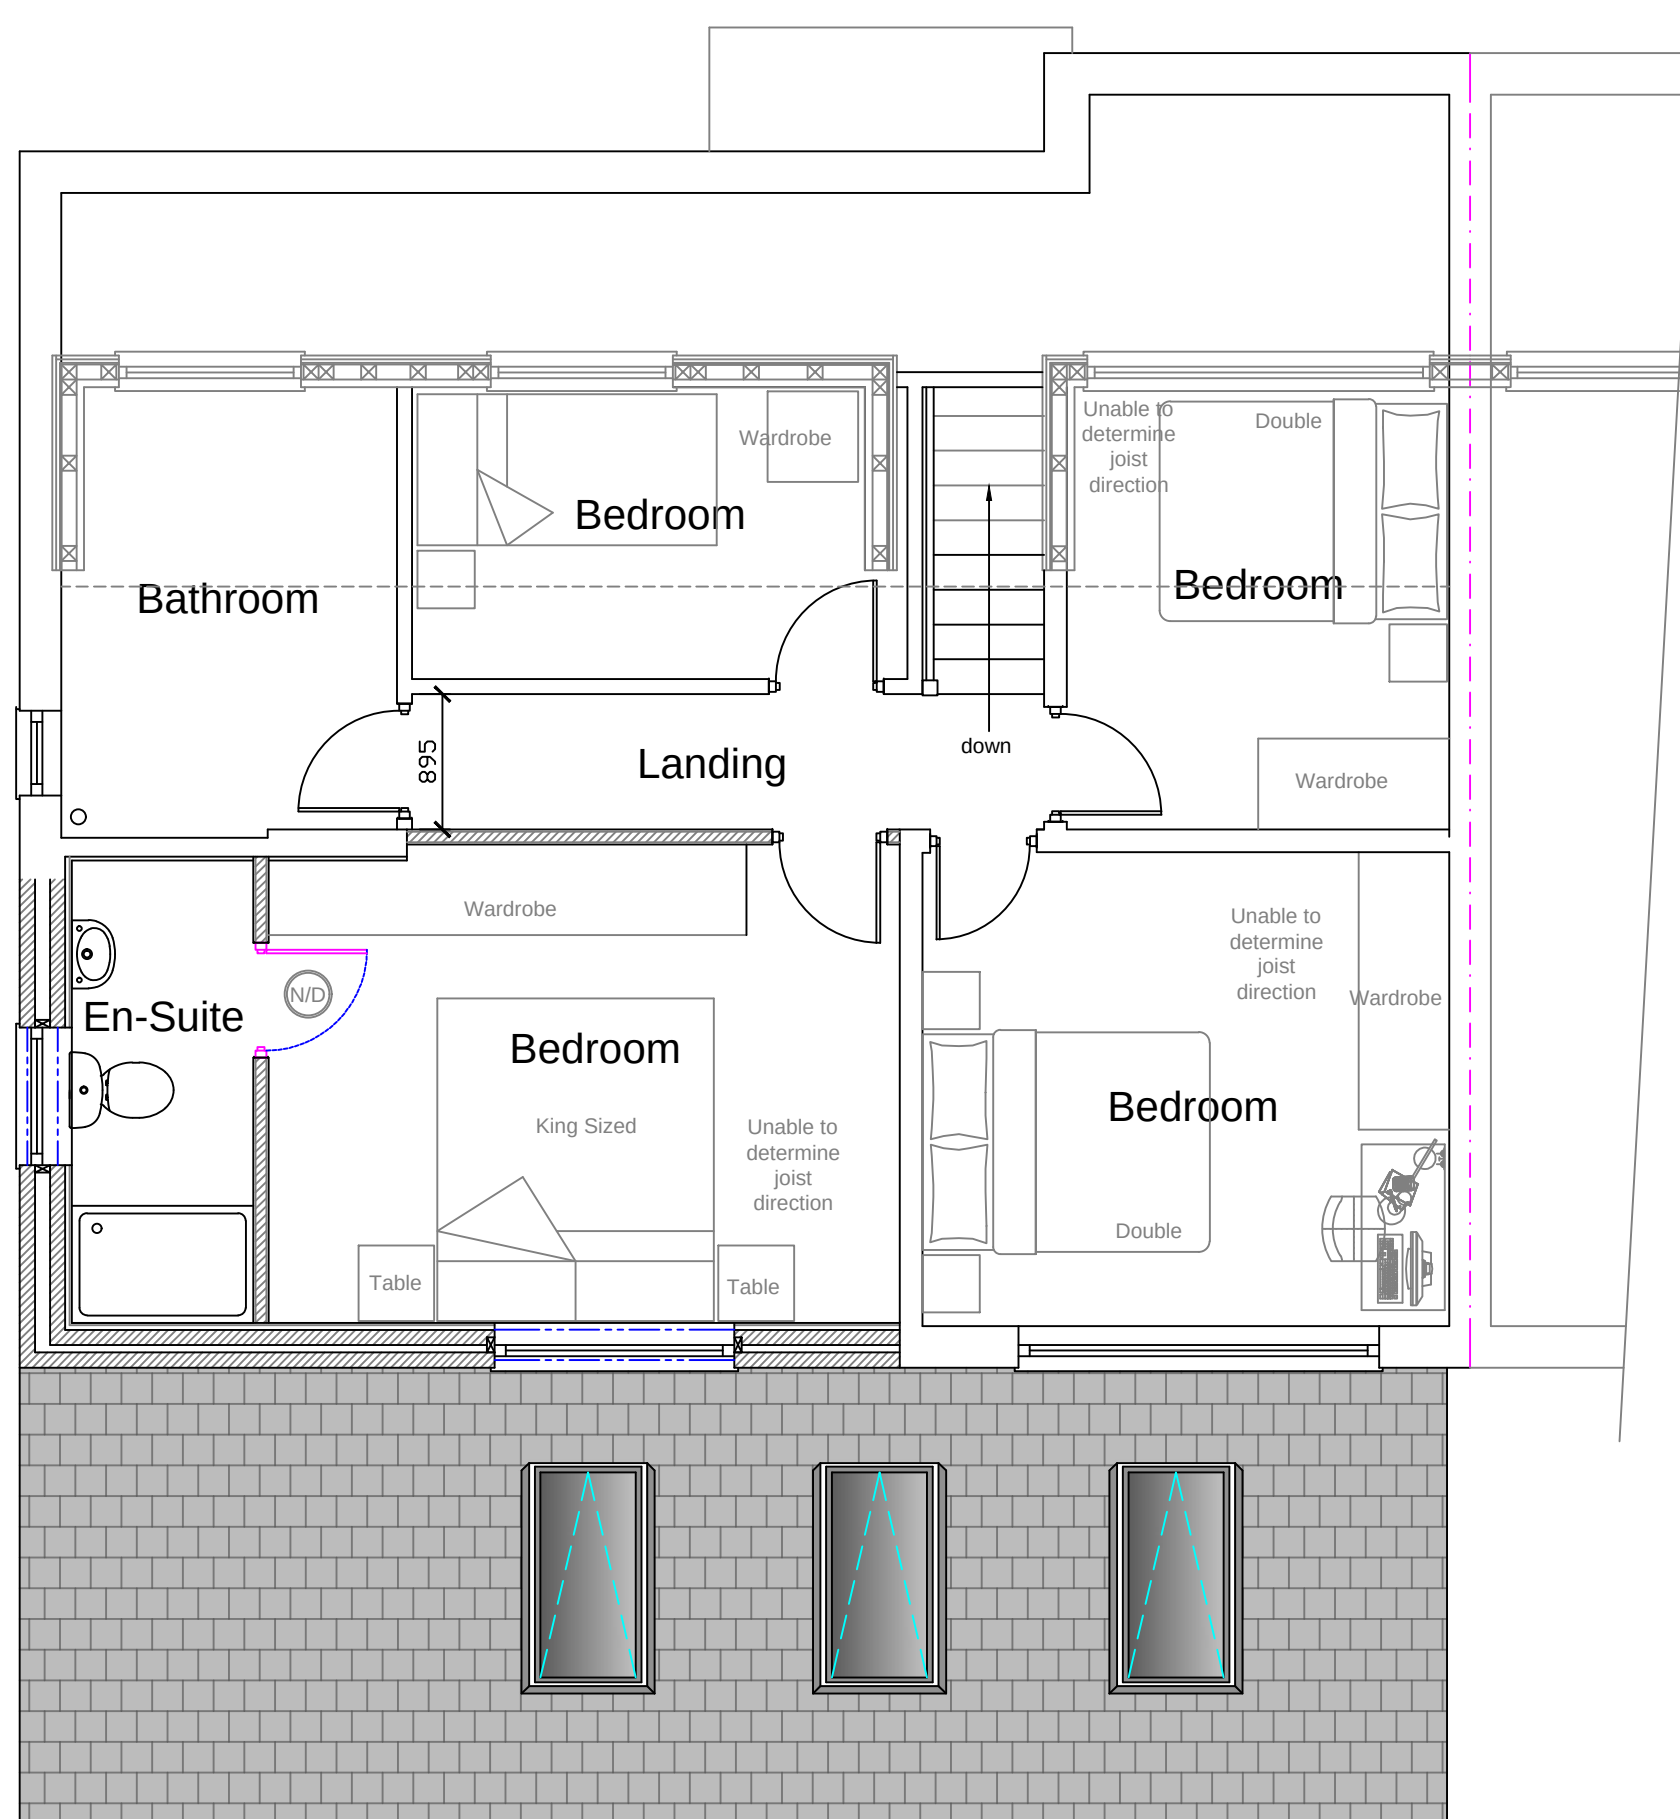

Proposed First Floor Plan

Stage :- **Householder Planning**

Project Title :- Proposed Part Two Storey Side Extension, Single Storey Rear Extension, Enlargement Of Rear Dormer, New Raised Patio Area & Render To All Elevations.

Drawing Title :- Existing and Proposed Plans and Elevations

Client :- Mr & Mrs Grue

Drwg No :- 10/22/137 1 of 2 Date :- Oct '22 Rev :-

Scale :- 1:100 & 1:50@A1 Drawn:- SCM Checked :-

Site Address :- 15 Lee Head, Charlesworth, High Peak, SK13 5DD

The Old Post Room
34 Chew Valley Road
Greenfield
Saddleworth
OL3 7DA
Tel: 01457 871202
www.william-mccall.com | enquiries@william-mccall.com

