


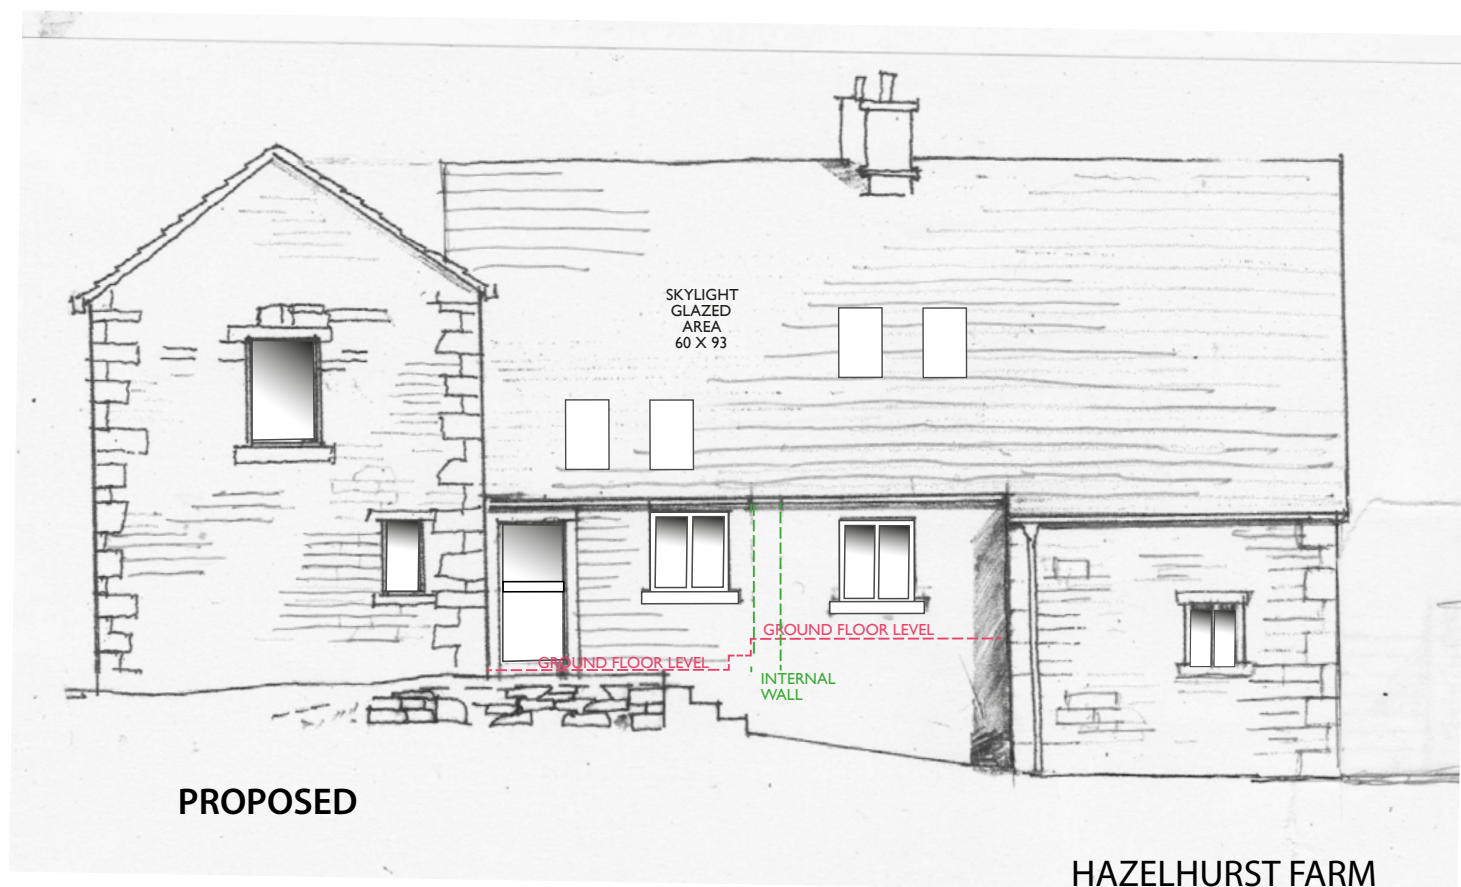

HAZELHURST FARM
VALLEY ROAD
HAYFIELD, SK22 2JP
EAST ELEVATION
SCALE 1-100
DWG No. HF6