



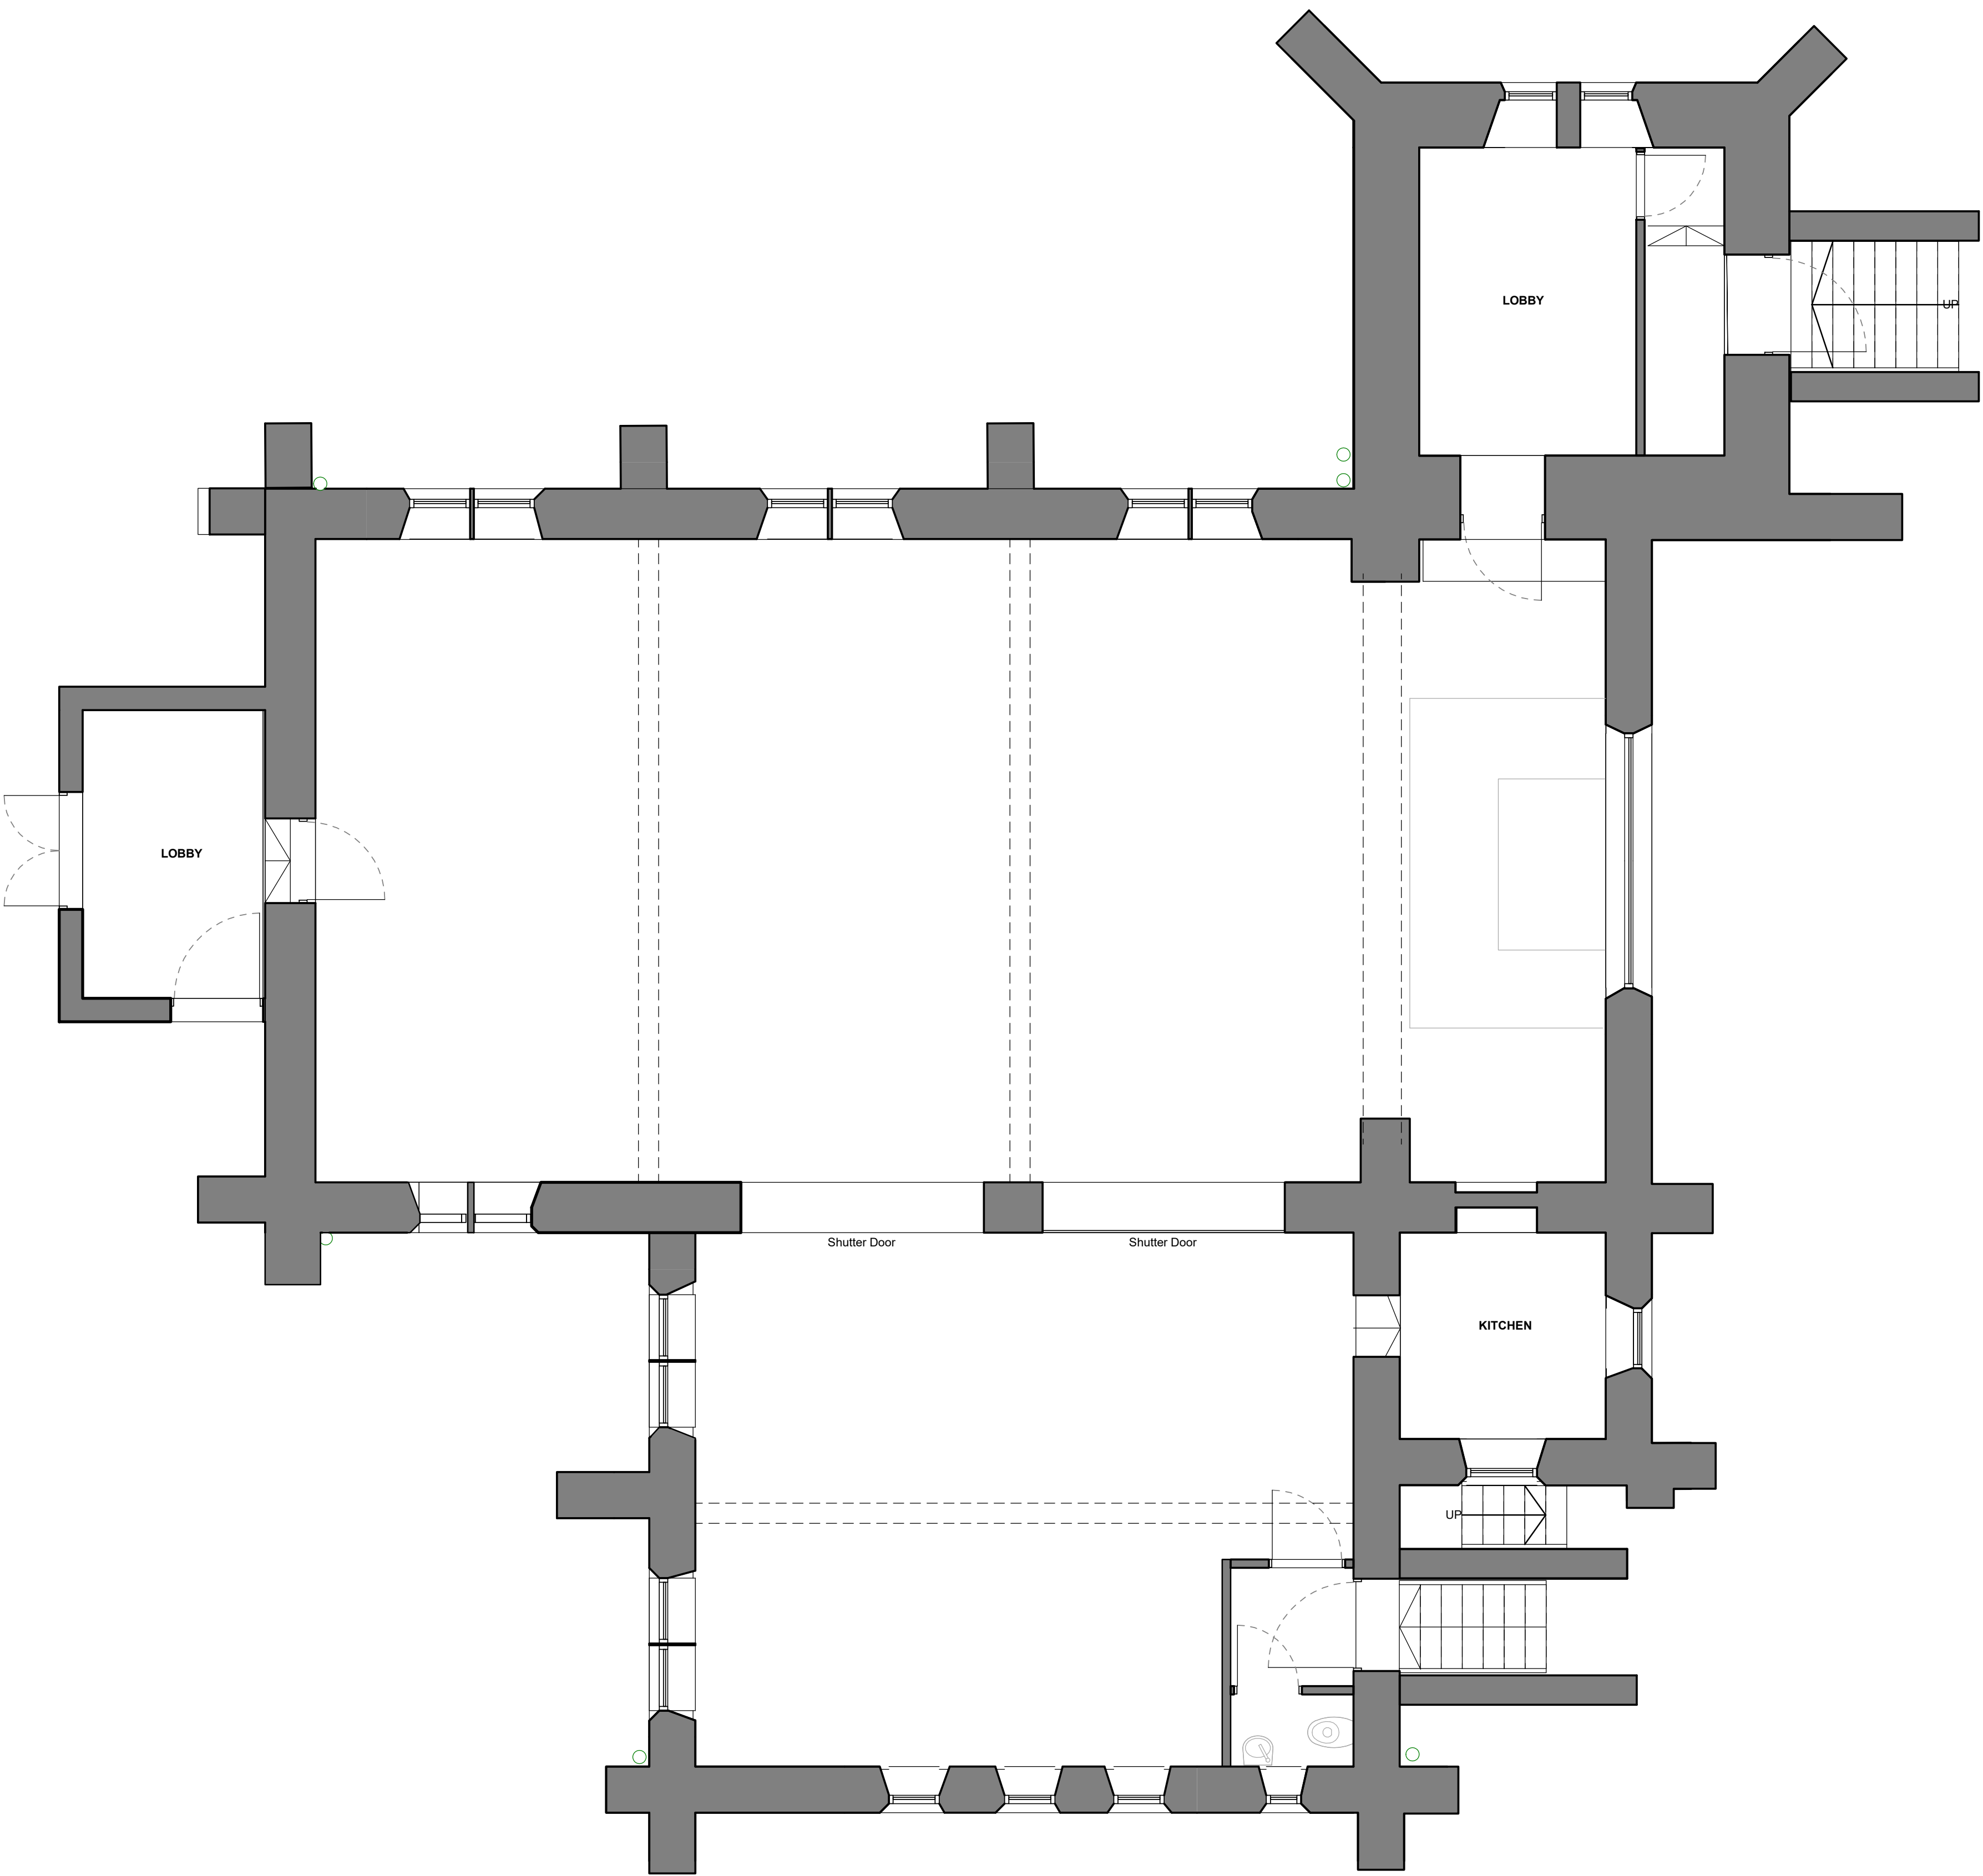

Existing Ground Floor Plan
1 : 50

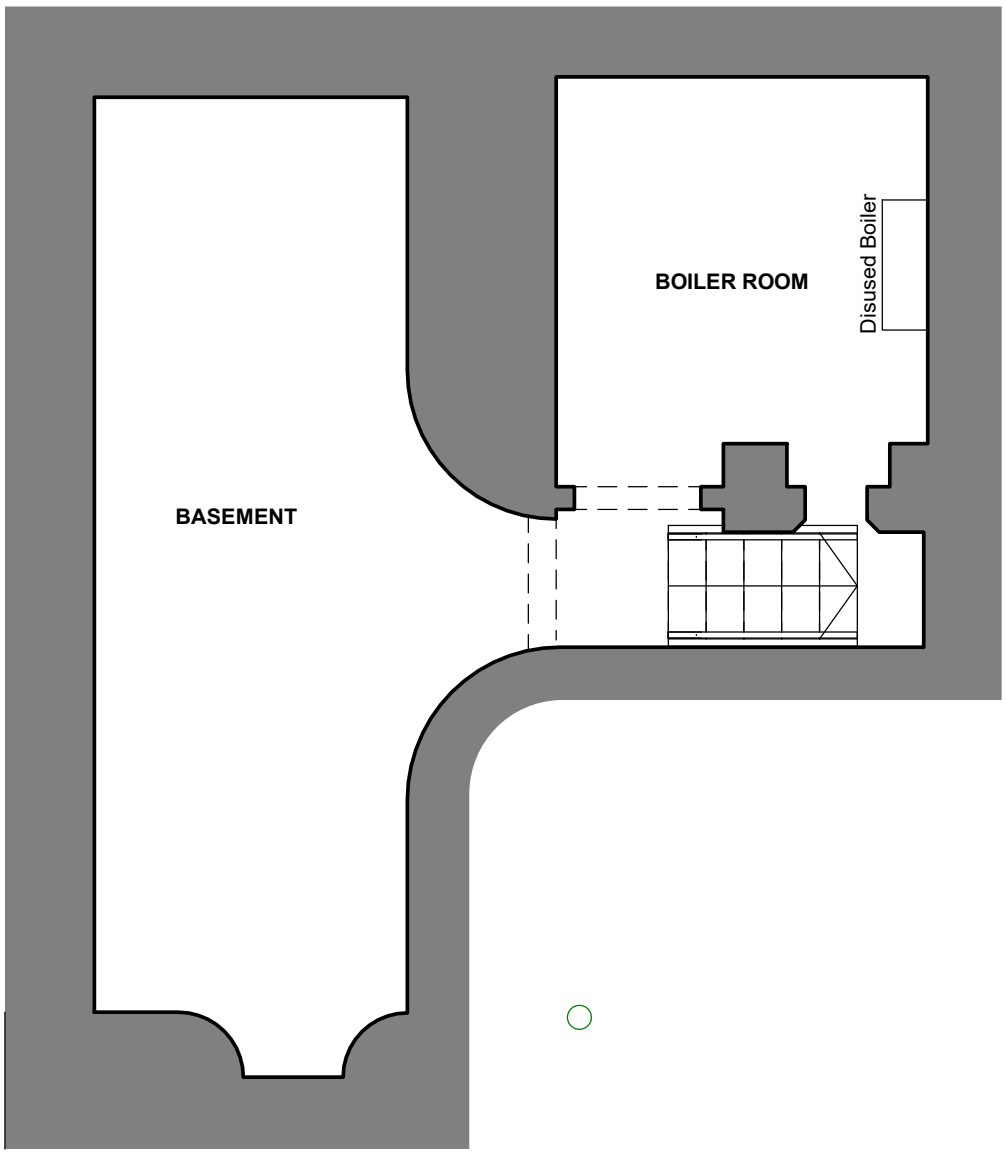

Existing Basement
1 : 50

Graphical Scale 1:50 0 1 2 3 4m



All drawings should be read in conjunction with the entire **PL Series** drawings. Full details and specifications will be provided following approval of the planning application and through a formal Building Control submission prior to commencement of site works & construction.

Existing

P0	Planning First Issue	230630	AD
Rev	Description	Date	By

peakarchitects

Project 625 Holy Trinity Church

Client Michael Seliger

Drawing 625-PKA-XX-ZZ-DR-A-PL03

Existing Floor Plans

Revision	P0	Date Created	30.06.2023
Suitability	S3	Scale	As indicated @ A1

Drawn By	AD	Checked By	ZW
----------	----	------------	----

Planning