




All drawings should be read in conjunction with the entire PL Series drawings. Full details and specifications will be provided following approval of the planning application and through a formal Building Control submission prior to commencement of site works & construction.

- Existing
- Proposed

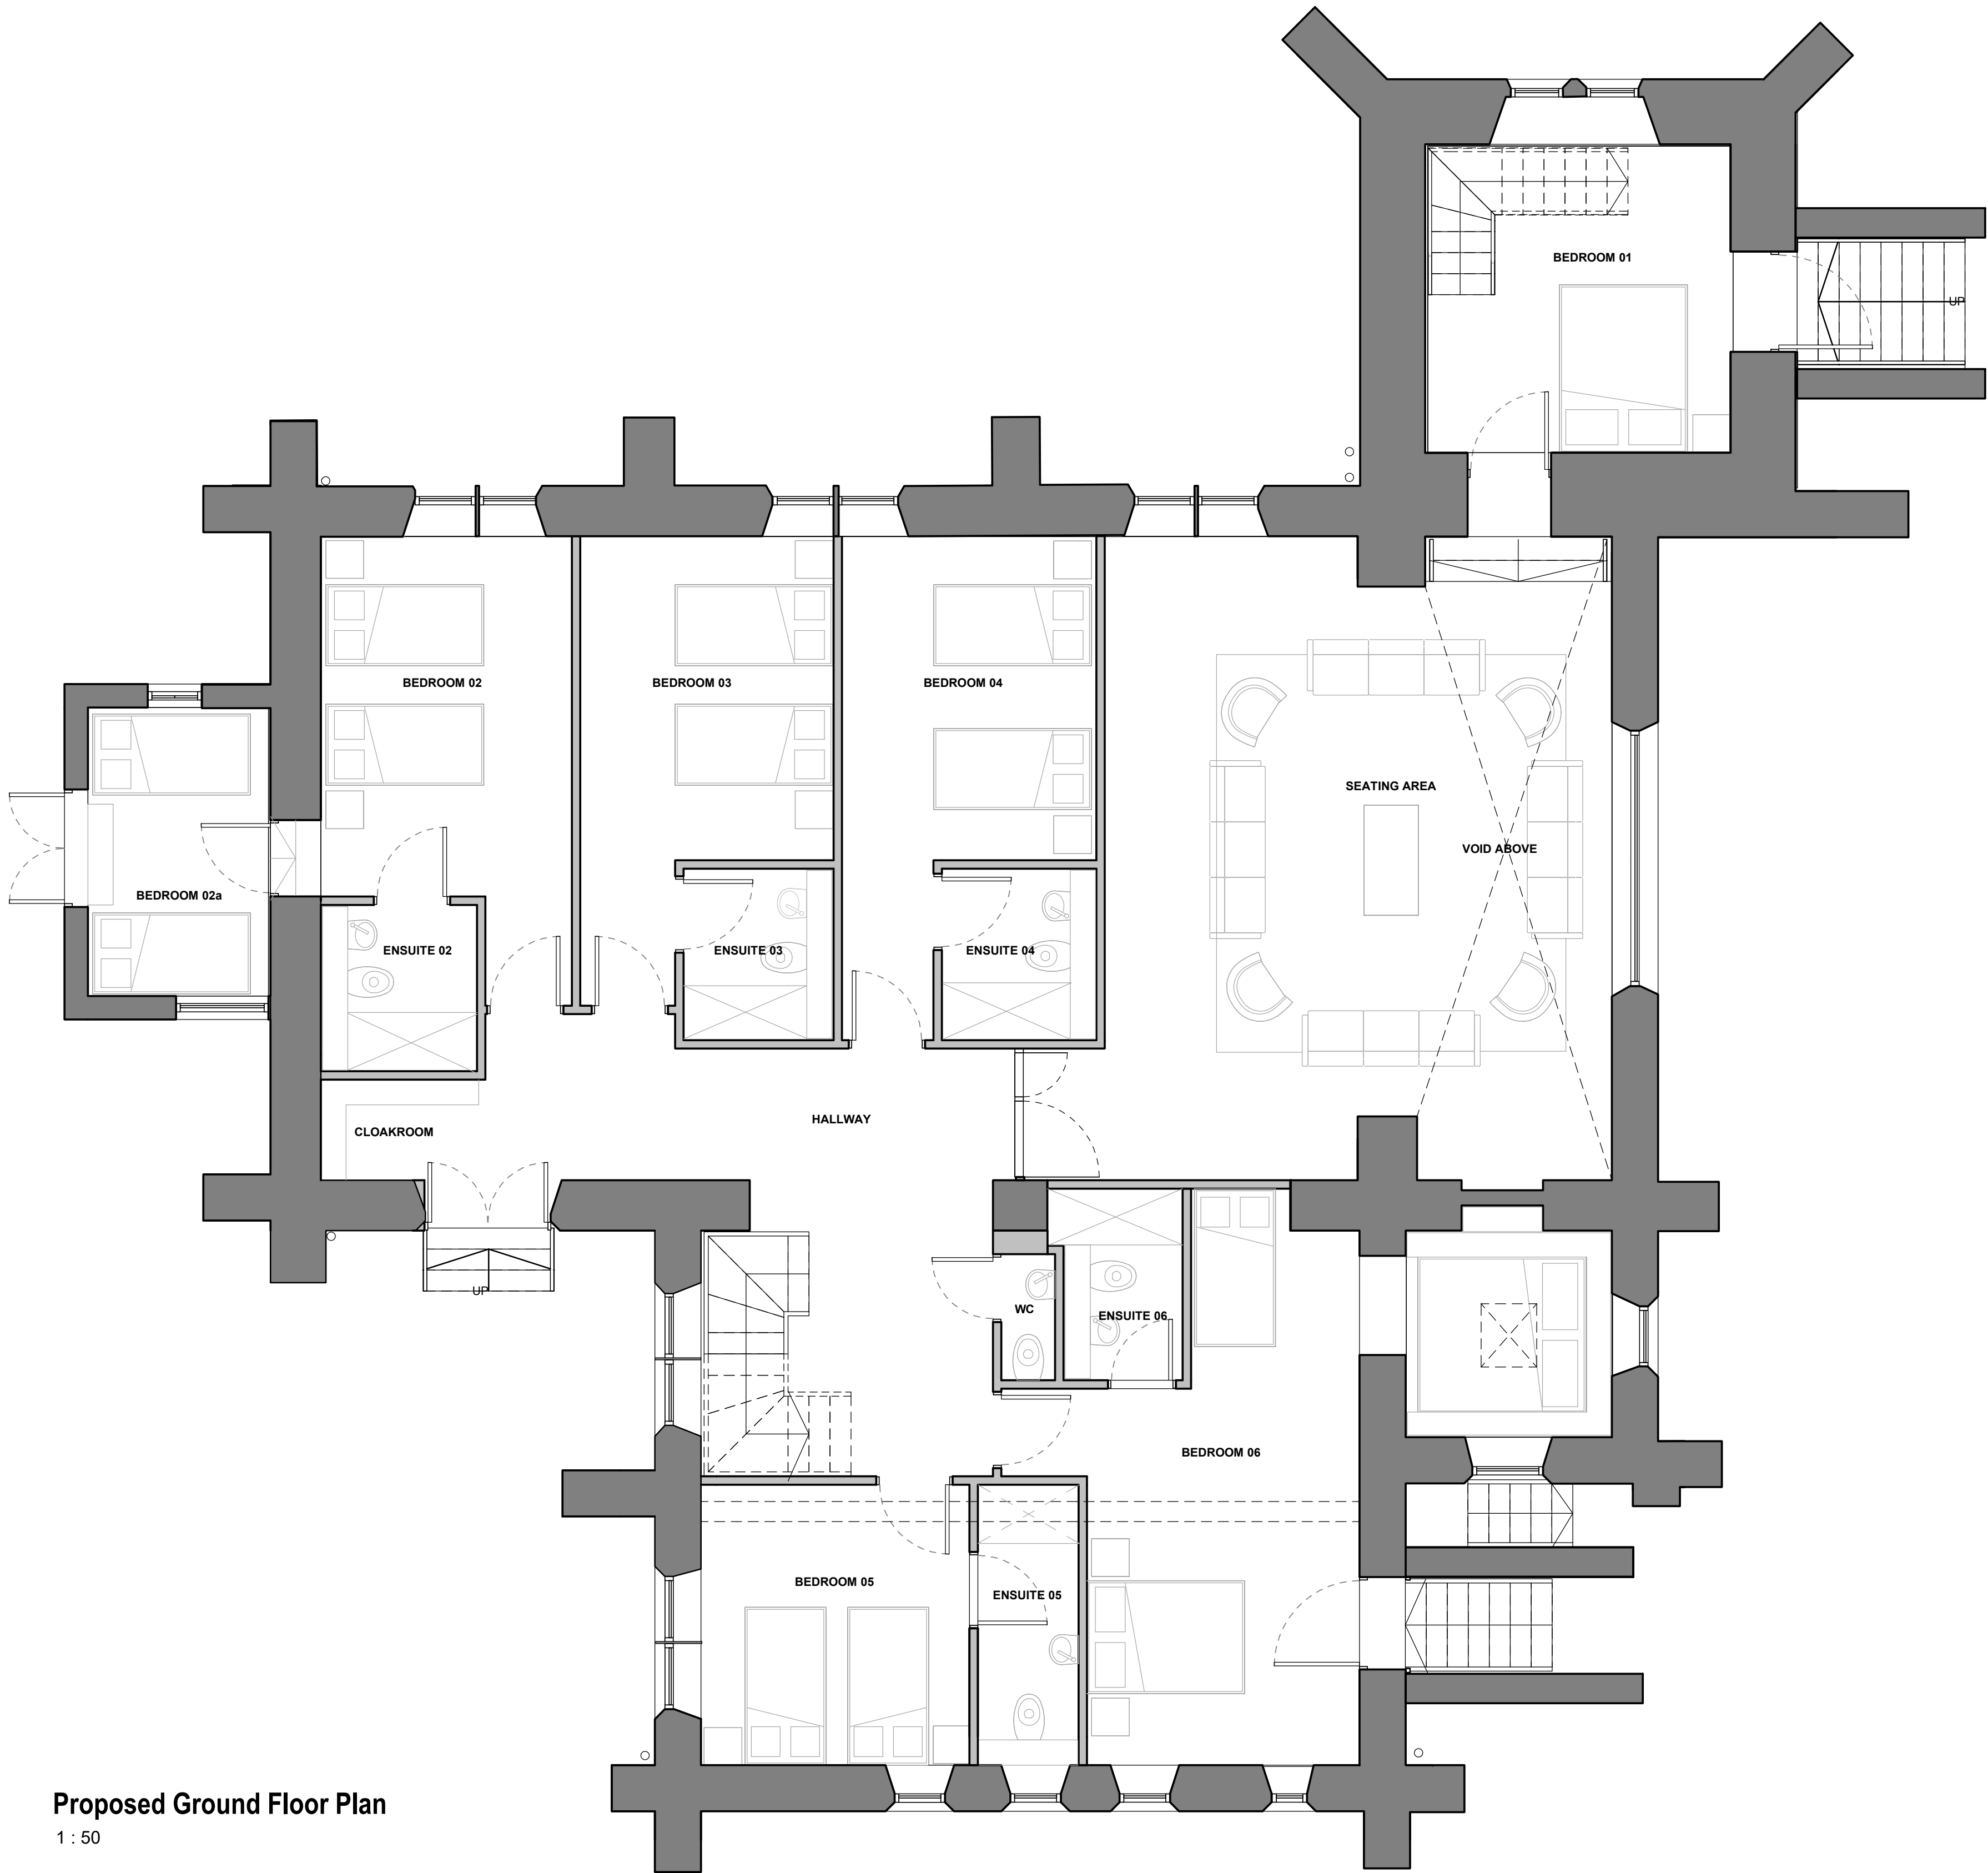

Proposed Ground Floor Plan
1 : 50

P0	Planning First Issue	230630	AD
Rev	Description	Date	By

peakarchitects

Project
625
Holy Trinity Church

Client
Michael Seliger

Drawing
625-PKA-XX-ZZ-DR-A-PL08
Proposed Ground Floor Plan

Revision
P0
Date Created
30.06.2023

Suitability
S3
Scale
As indicated @ A1

Drawn By
AD
Checked By
ZW