


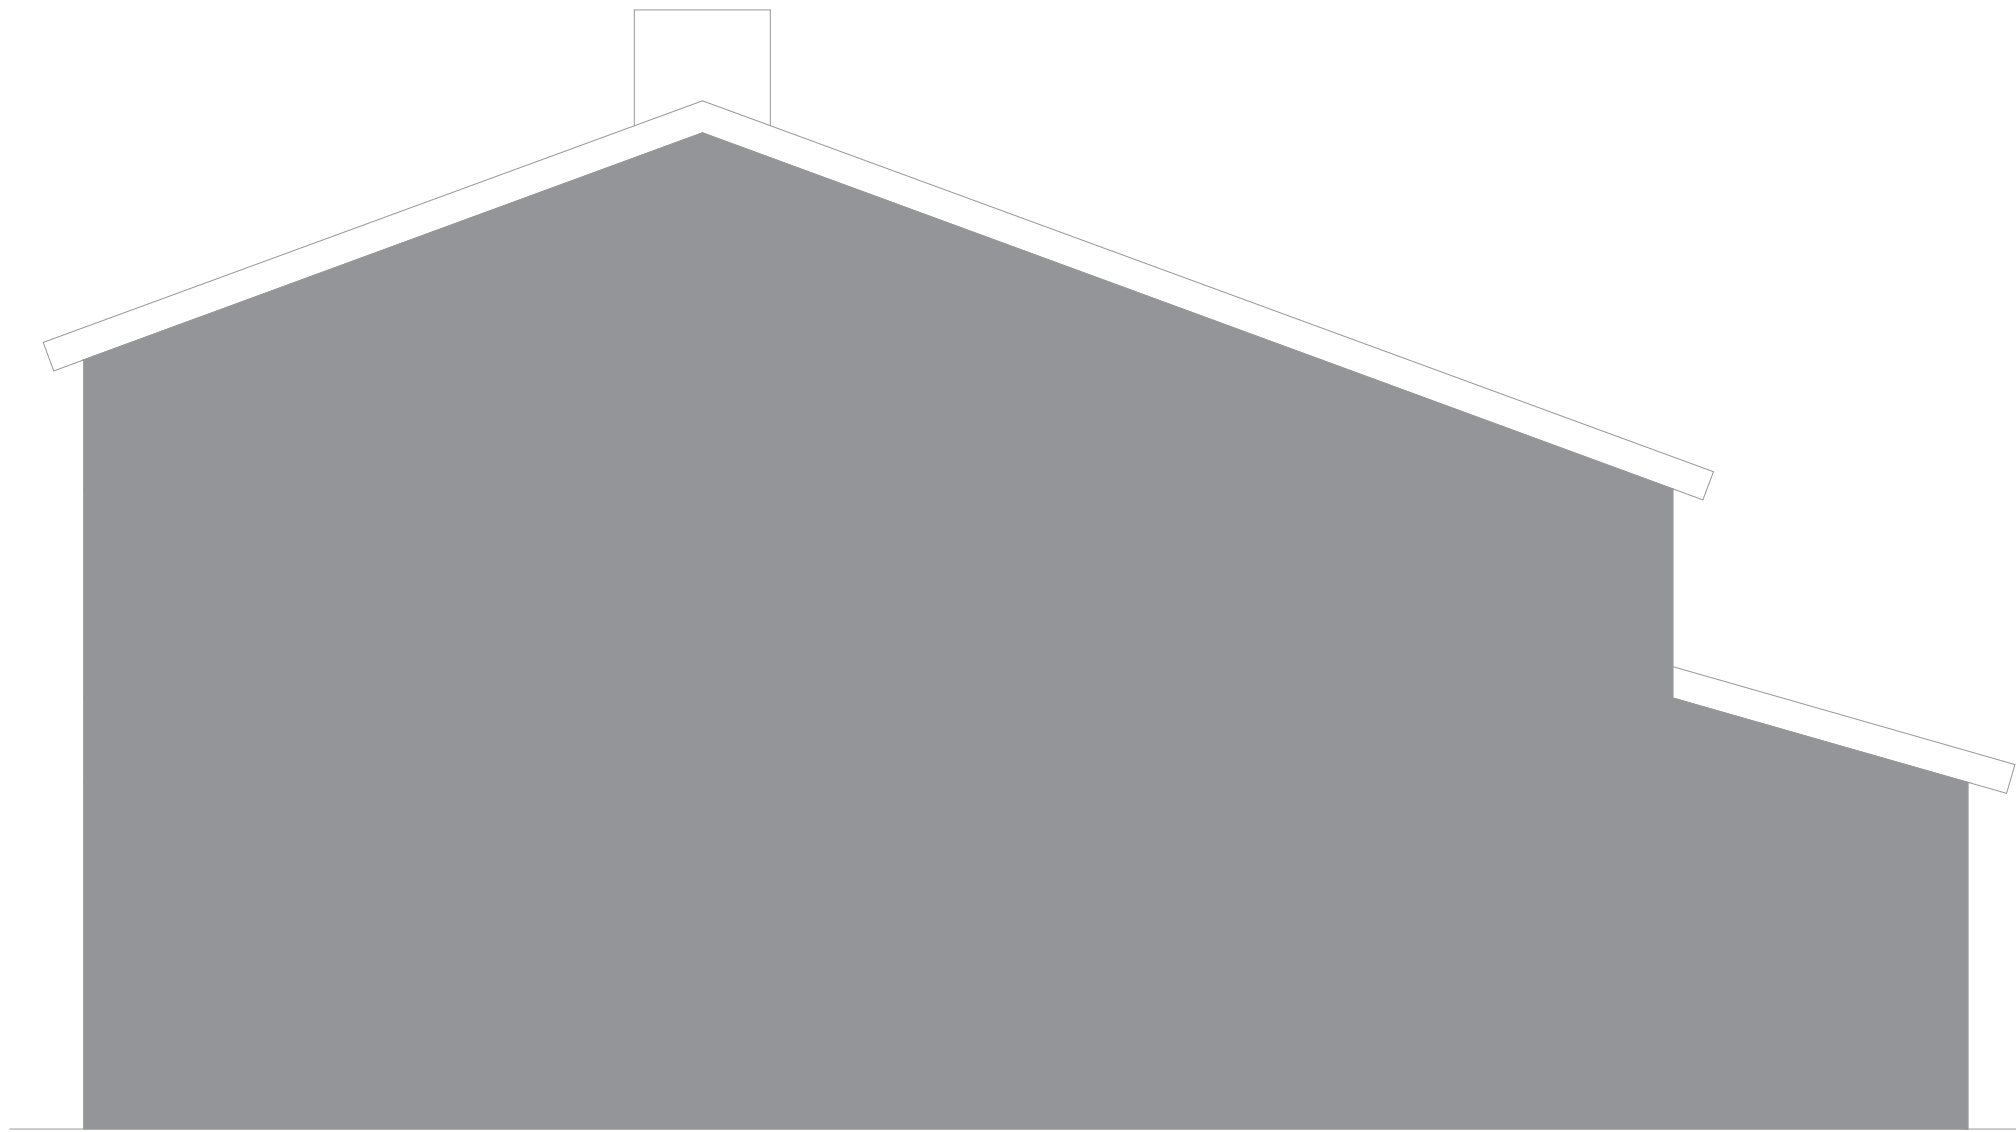


Left Side Elevation
Scale 1:50




Right Side Elevation
Scale 1:50




Front Elevation
Scale 1:50

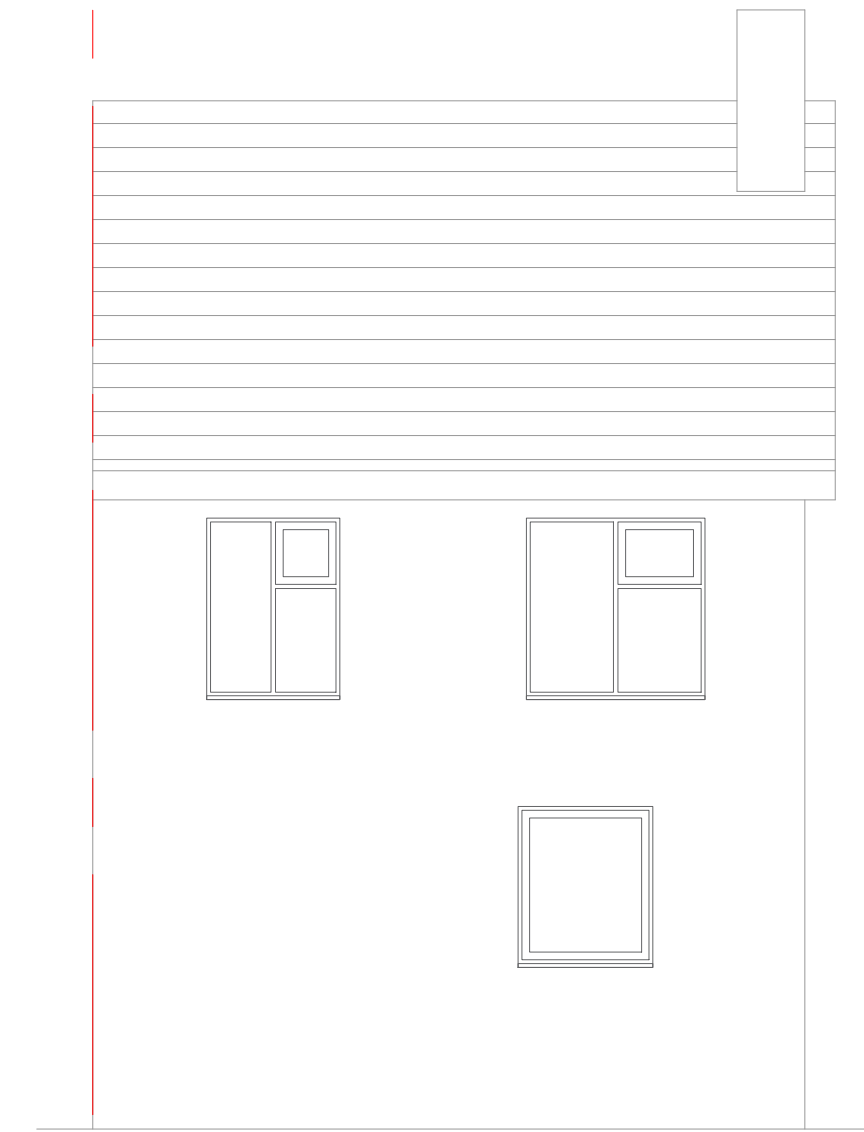


Rear Elevation
Scale 1:50

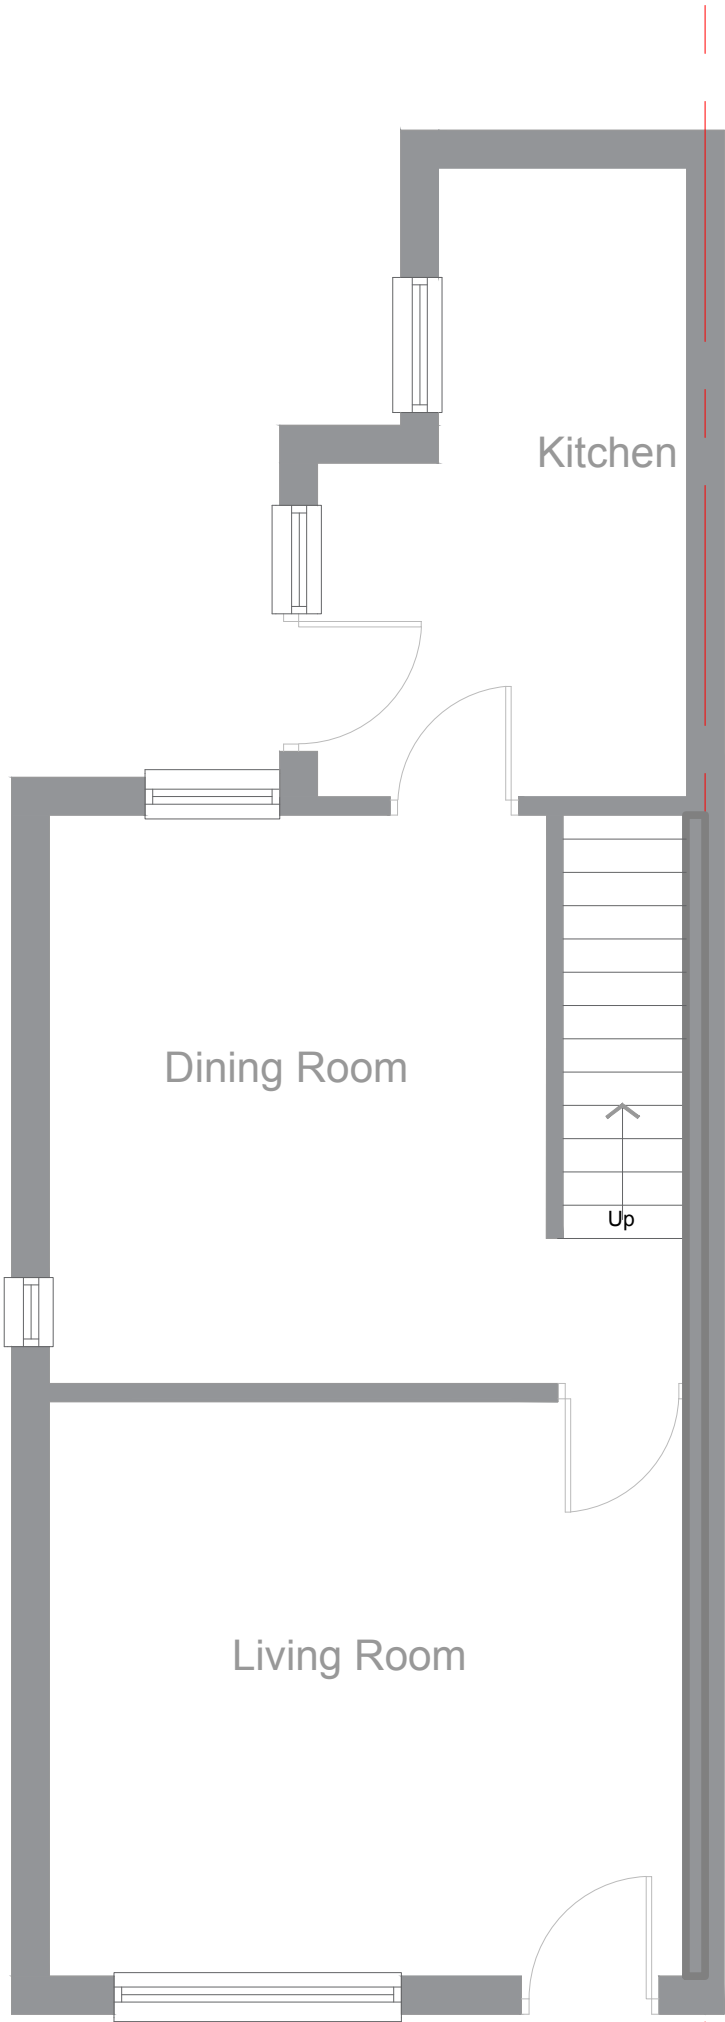

Ground floor
Scale 1:50

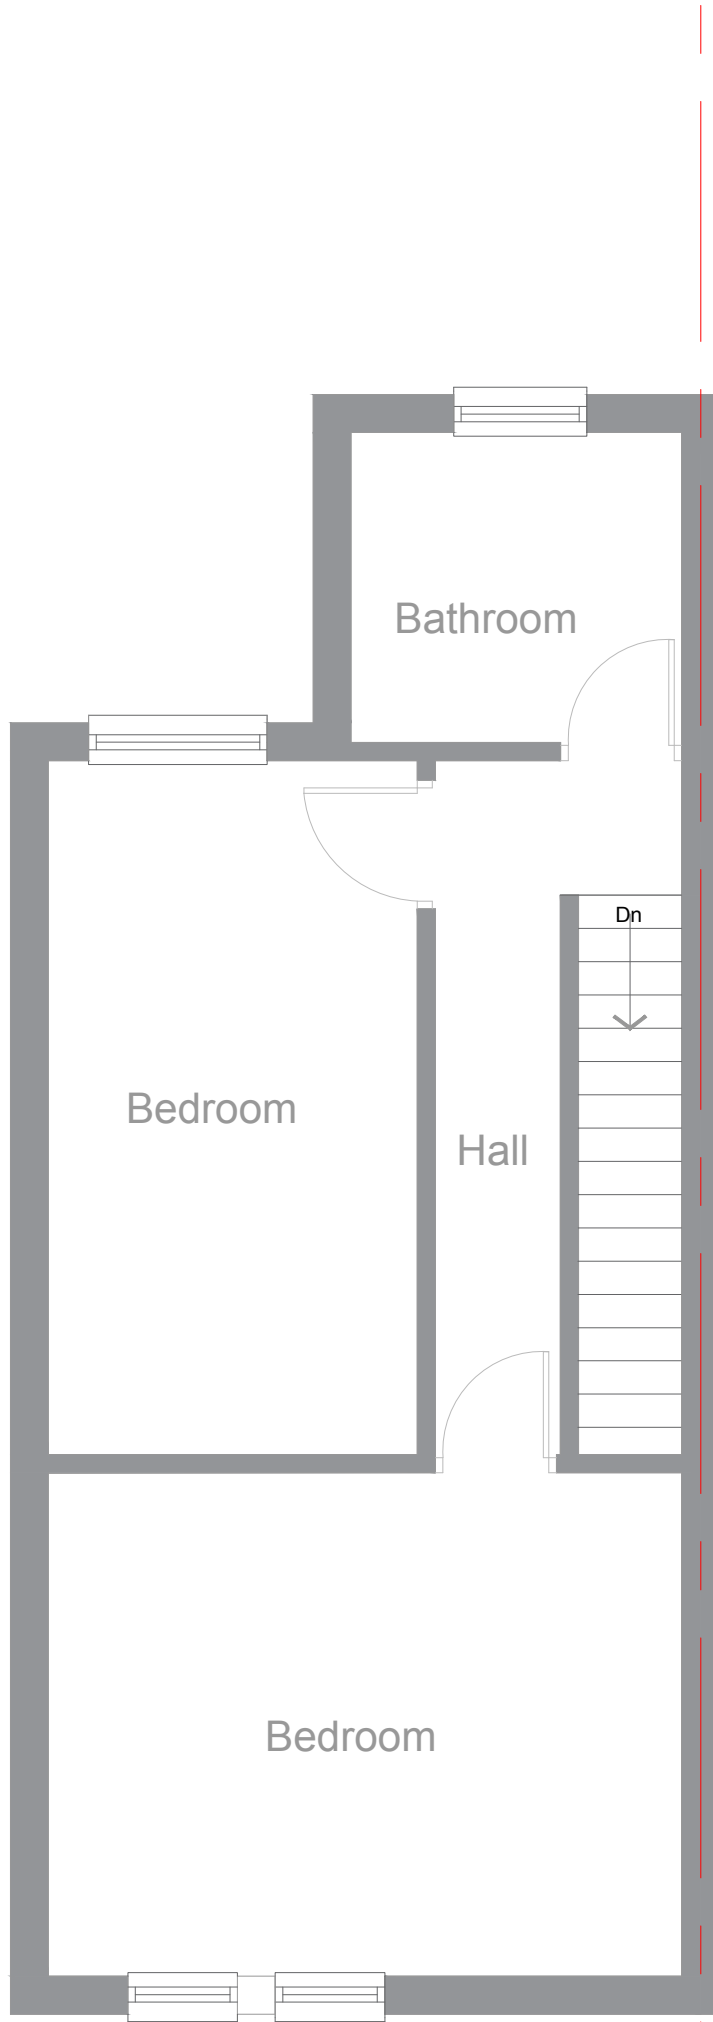

First floor
Scale 1:50

 

Roof Plan
Scale 1:50

Rev: Rev Date: 19/05/2023 Drawn By:

Rev Details:
Initial Issue

DRAWING FOR INFORMATION ONLY