



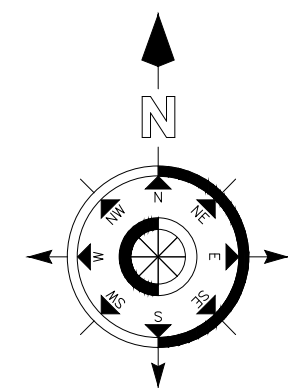

This drawing or any part thereof may not be copied, disseminated, transmitted or disclosed in any form or by any means without the prior written consent of the client.
Consultants are advised to check dimensions with the Architect before setting out on site.
The owners must be made to understand that all other drawings, drawings and specifications of subcontractors, contractors to make and sign any discrepancies with this drawing to them. All rights reserved.

Key:
Site Application Boundary Line

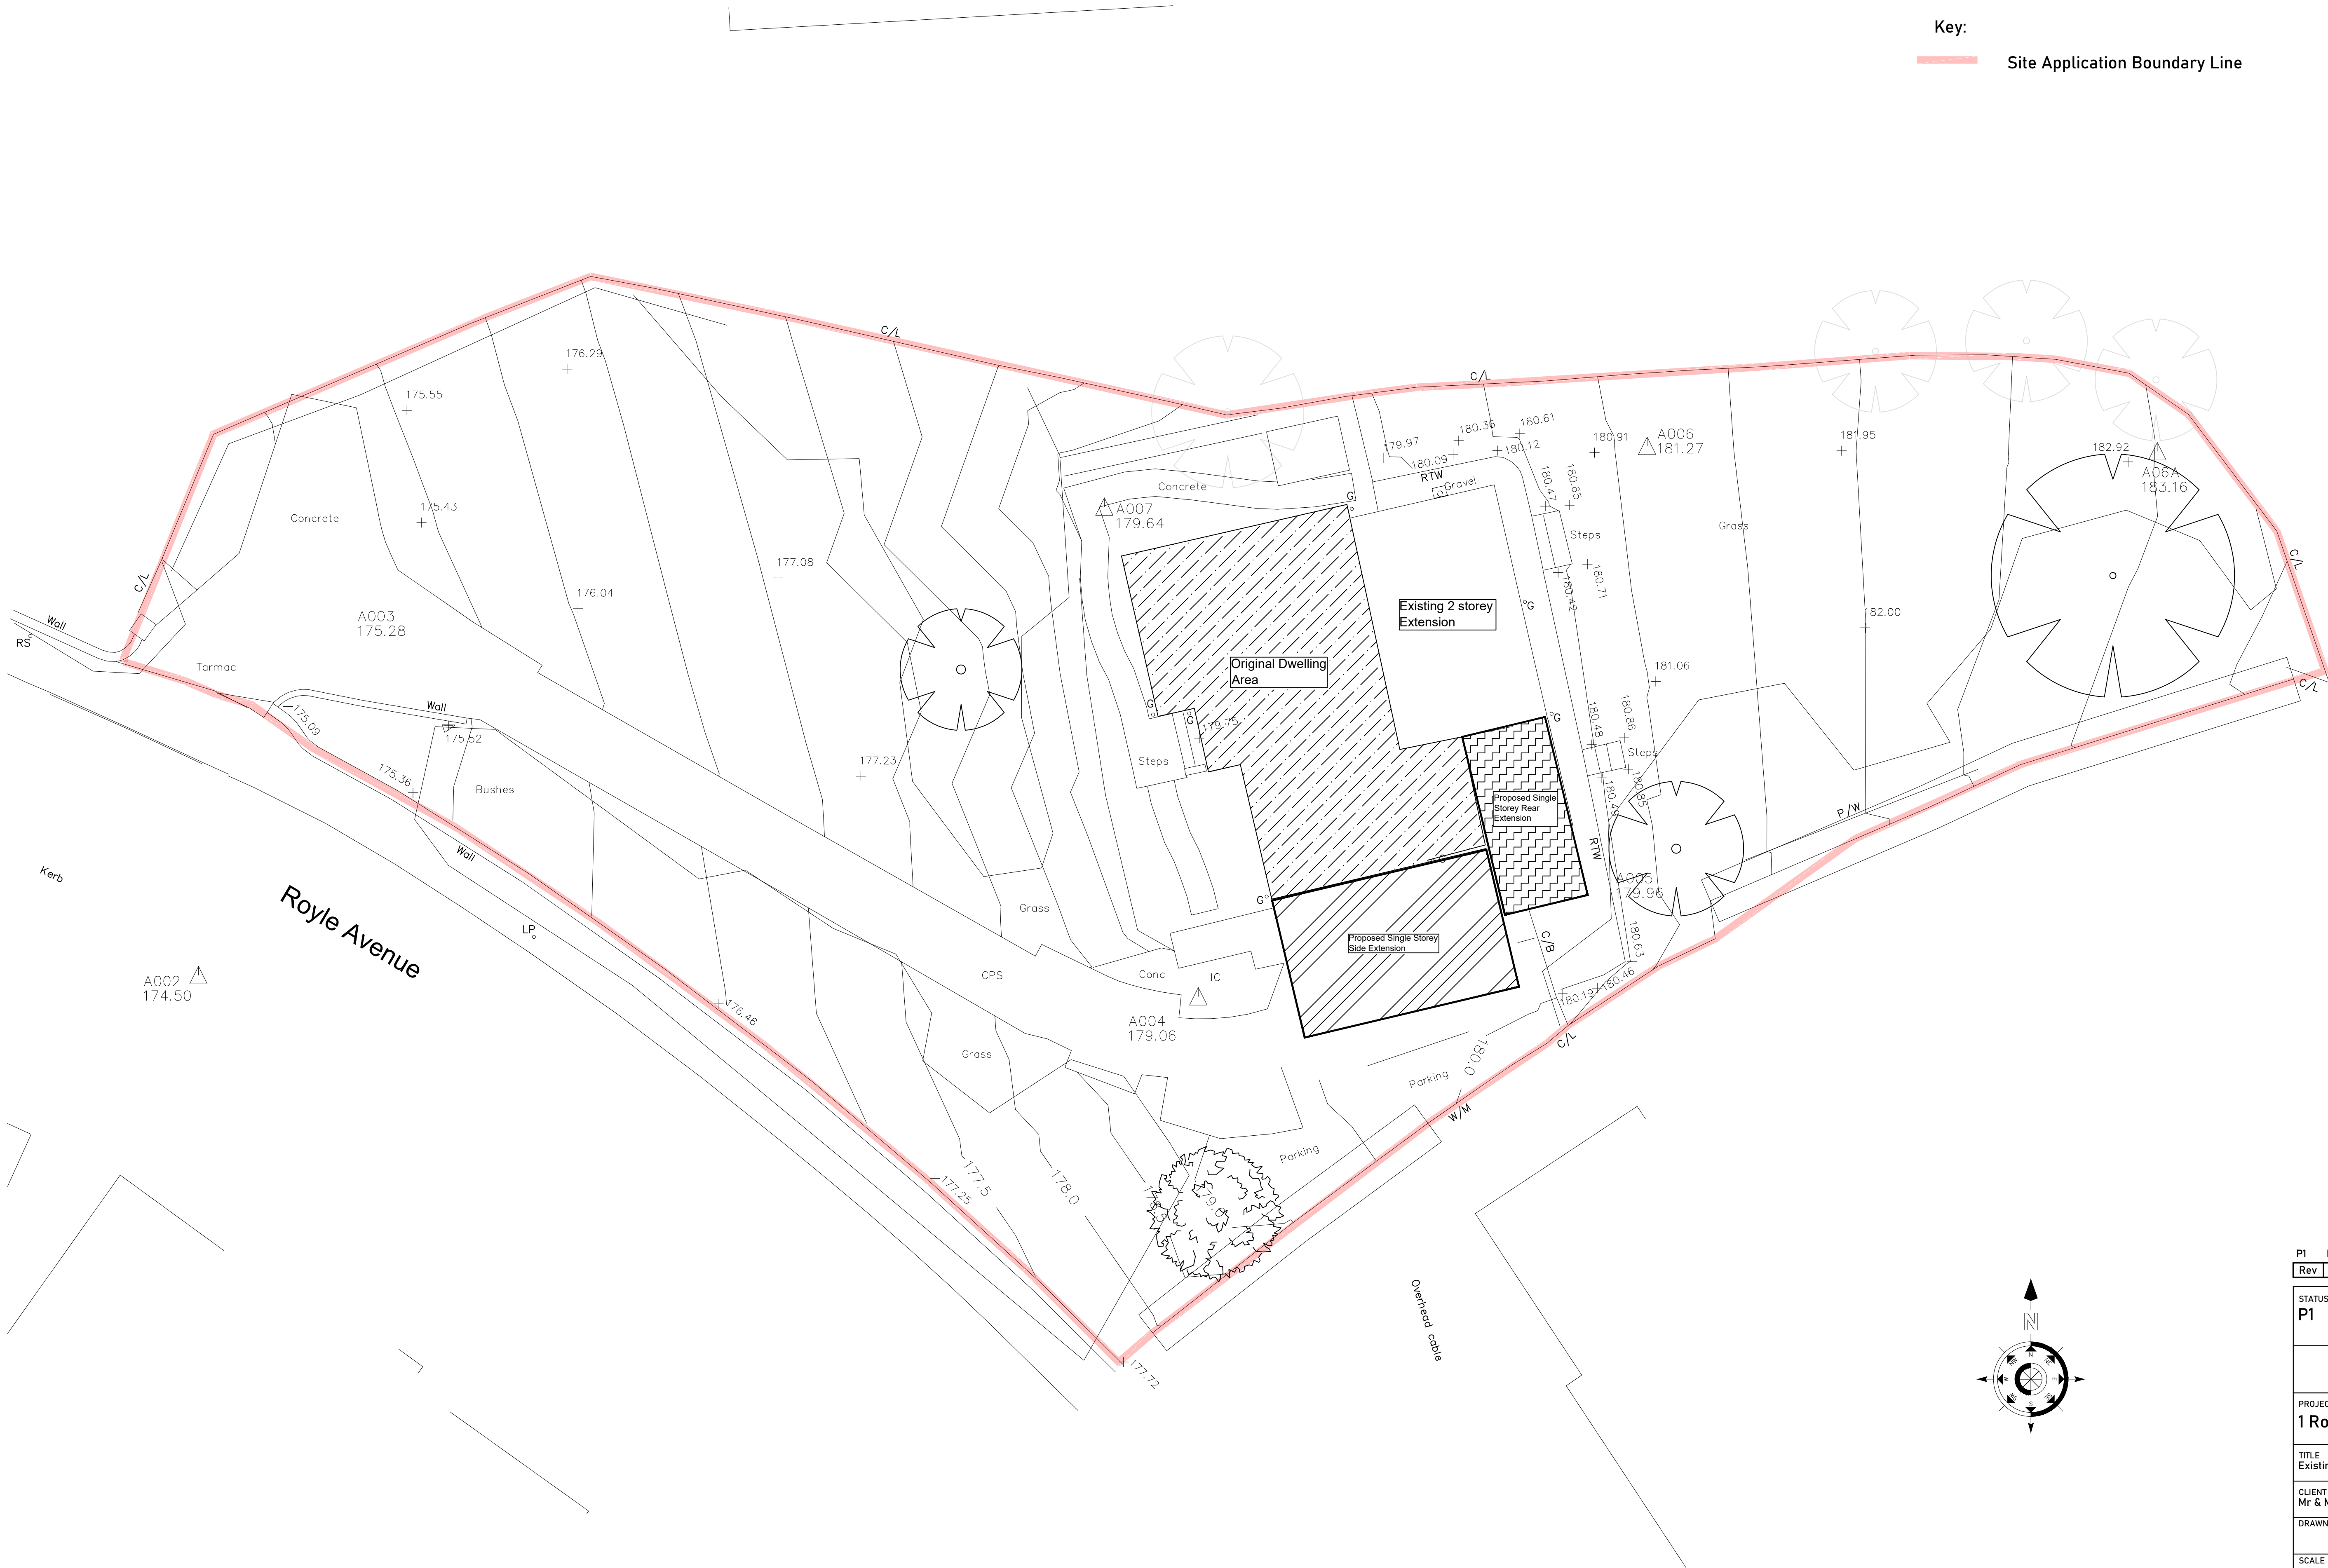

EXISTING SITE PLAN

1:100

P1	PD Application	13/09/23
Rev	Description	Date
P1	PURPOSE OF ISSUE Certificate of Lawfulness	
PROJECT 1 Royle Avenue, Glossop		
TITLE Existing Site Plan		
CLIENT Mr & Mrs C Jackson		
DRAWN BY	CHECKED BY	DATE 13/09/23
SCALE 1:100 @ A1	PROJECT NUMBER 003	
DRAWING NUMBER 003-DR-0002		REV P1