



This drawing or any part thereof is not to be copied, disseminated, transmitted or disclosed to any third party or used for any purpose other than that for which it was prepared without the prior written consent of the Architect.
Contractors are advised to check dimensions with the Architect before setting out on site.
The drawings shall be used in accordance with all other drawings, specifications, bills of materials and sub-contractors.
Contractor to check and report any discrepancies within 10 days of issue. All rights reserved.

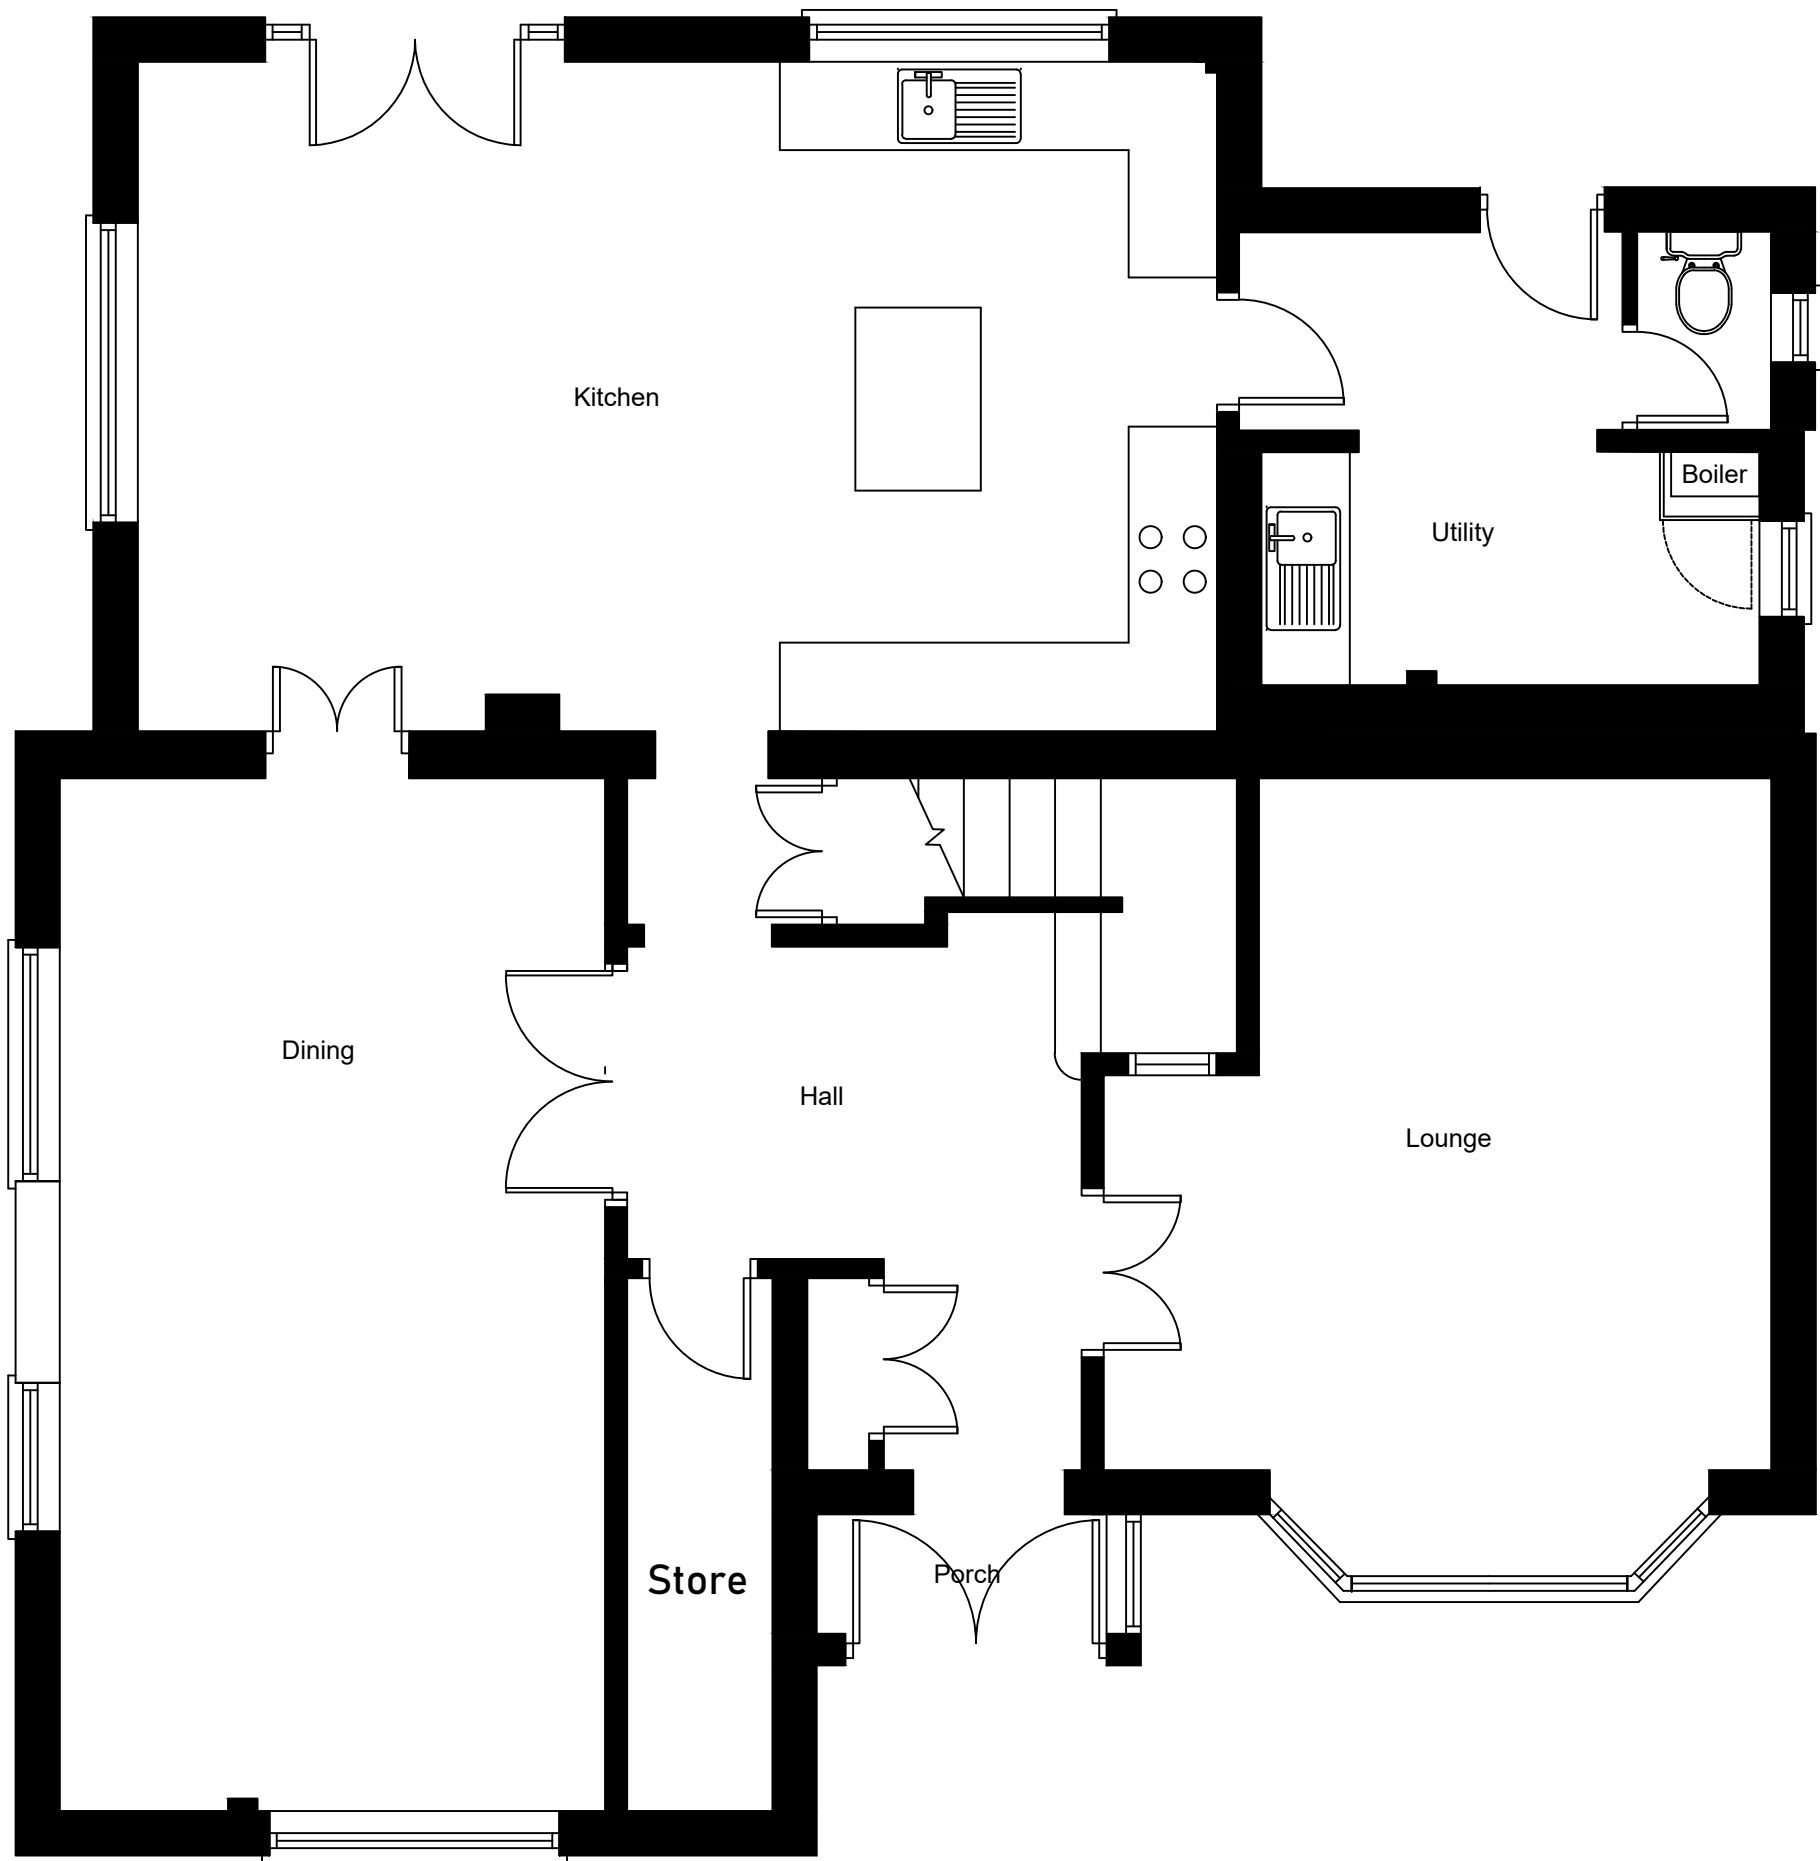


Existing Ground floor plan
(Scale 1:50 @ A1)




Existing First Floor Plan
(Scale 1:50 @ A1)

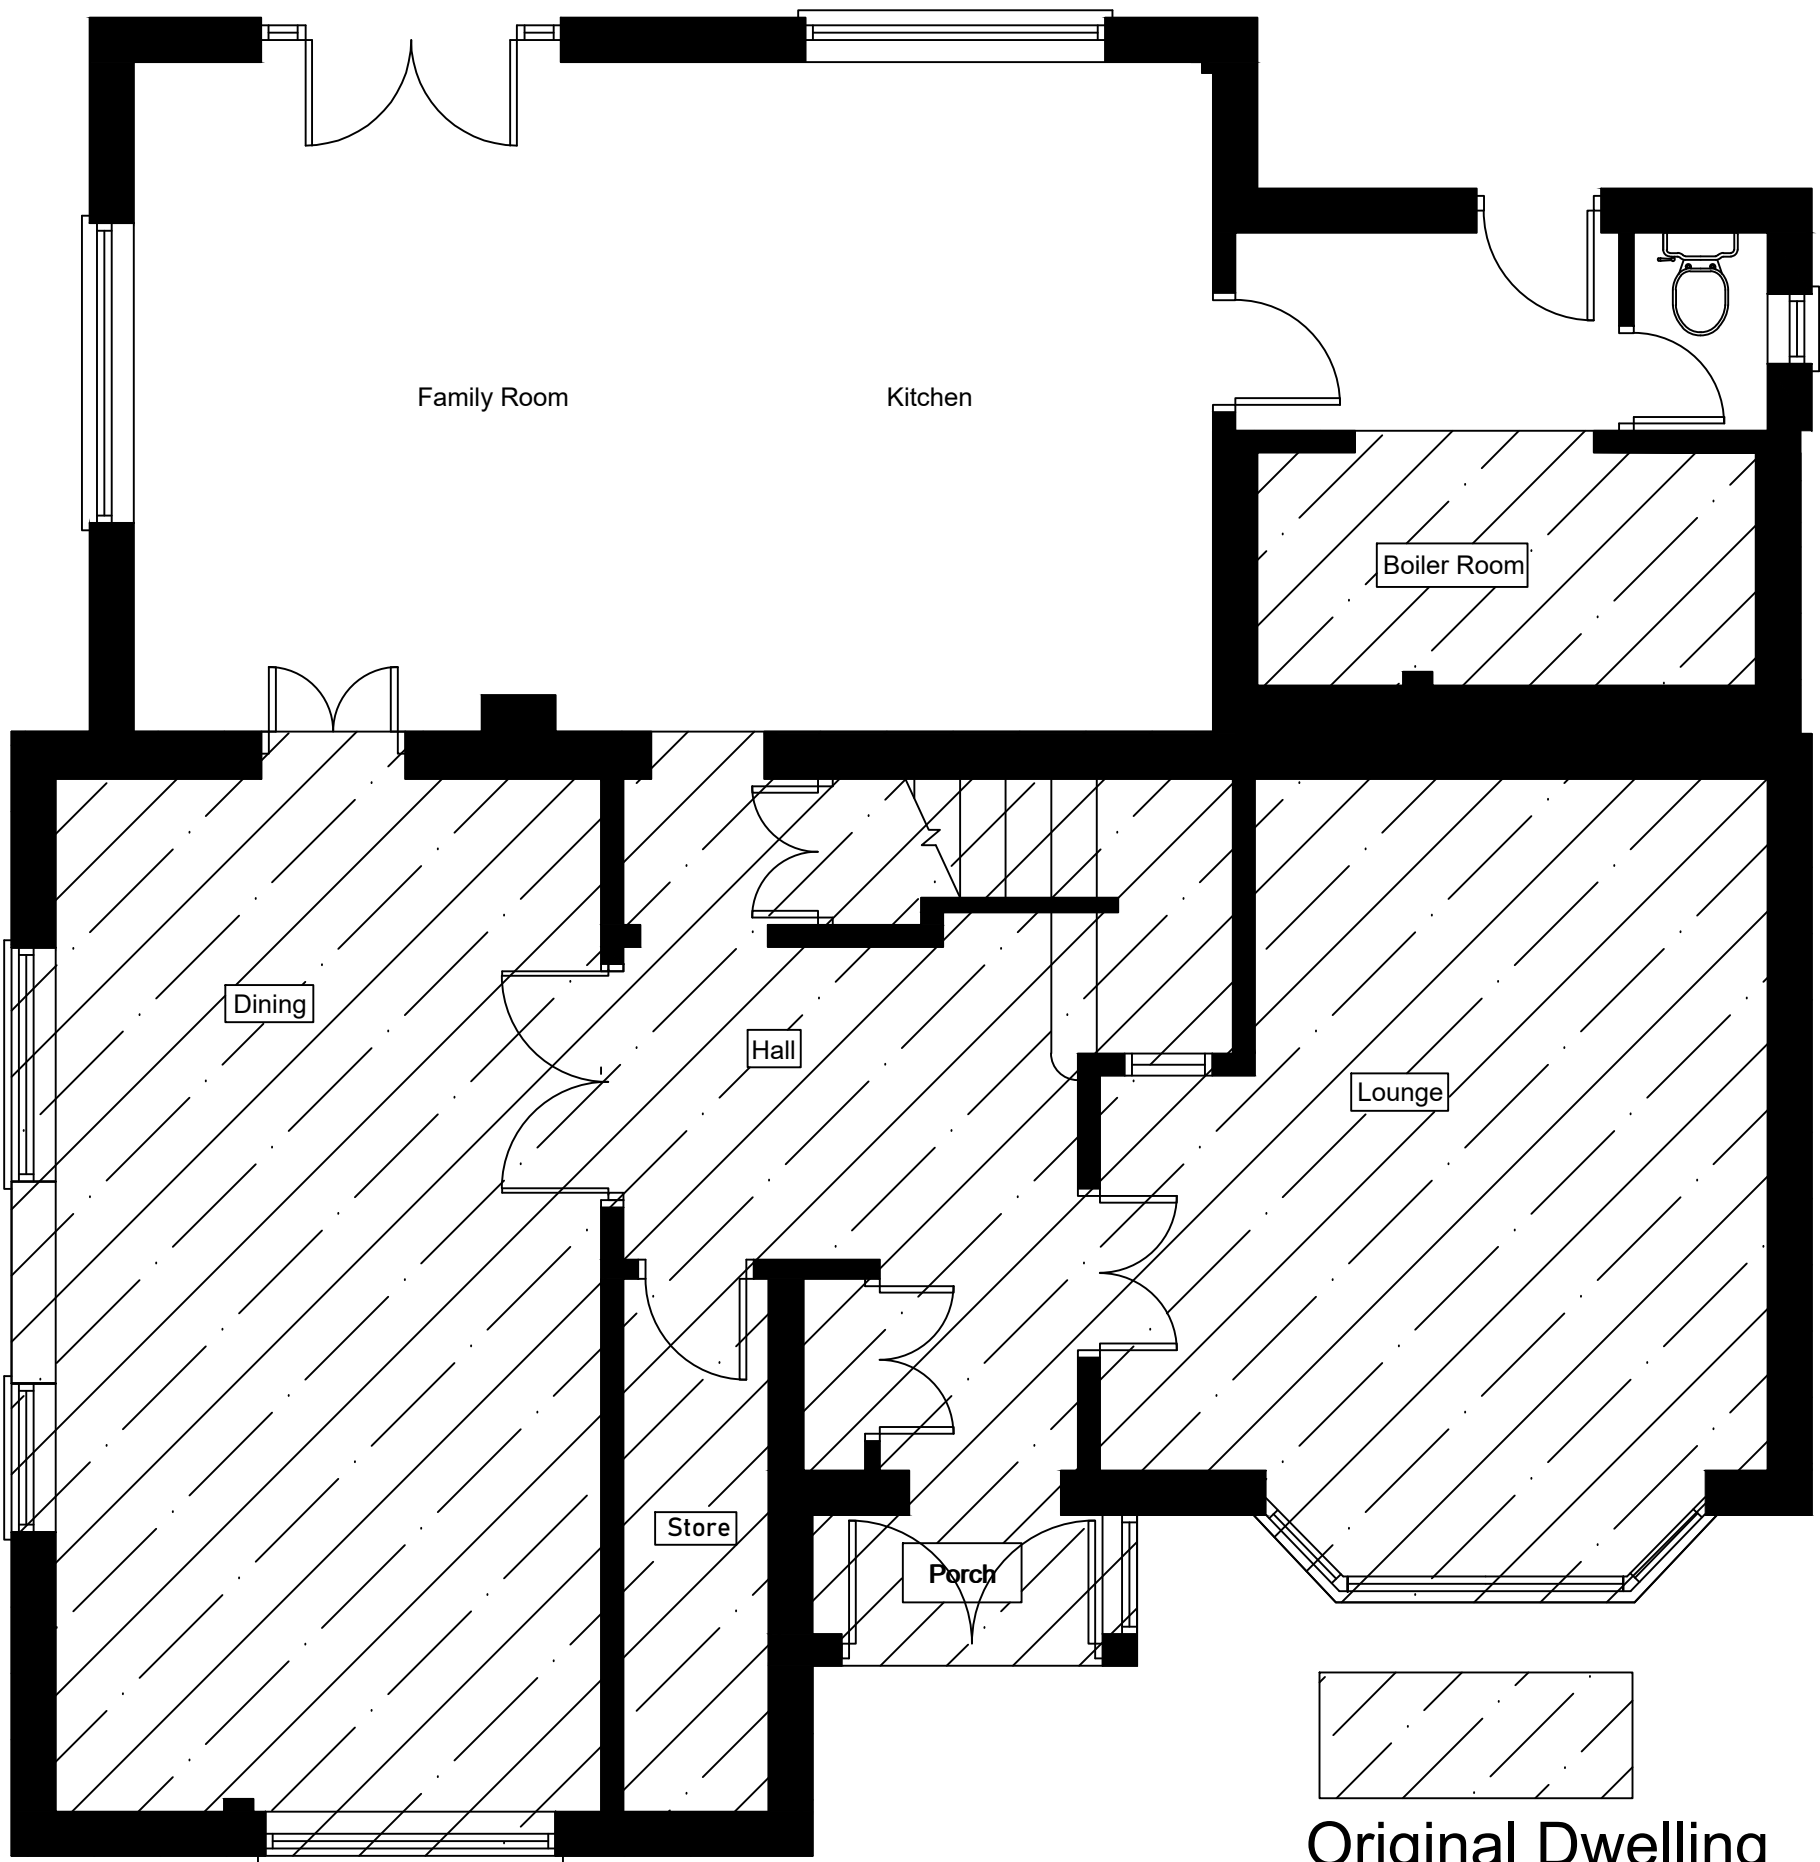


Original Dwelling Ground floor plan
(Scale 1:50 @ A1)

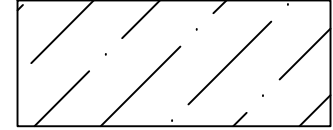

Original Dwelling
Area

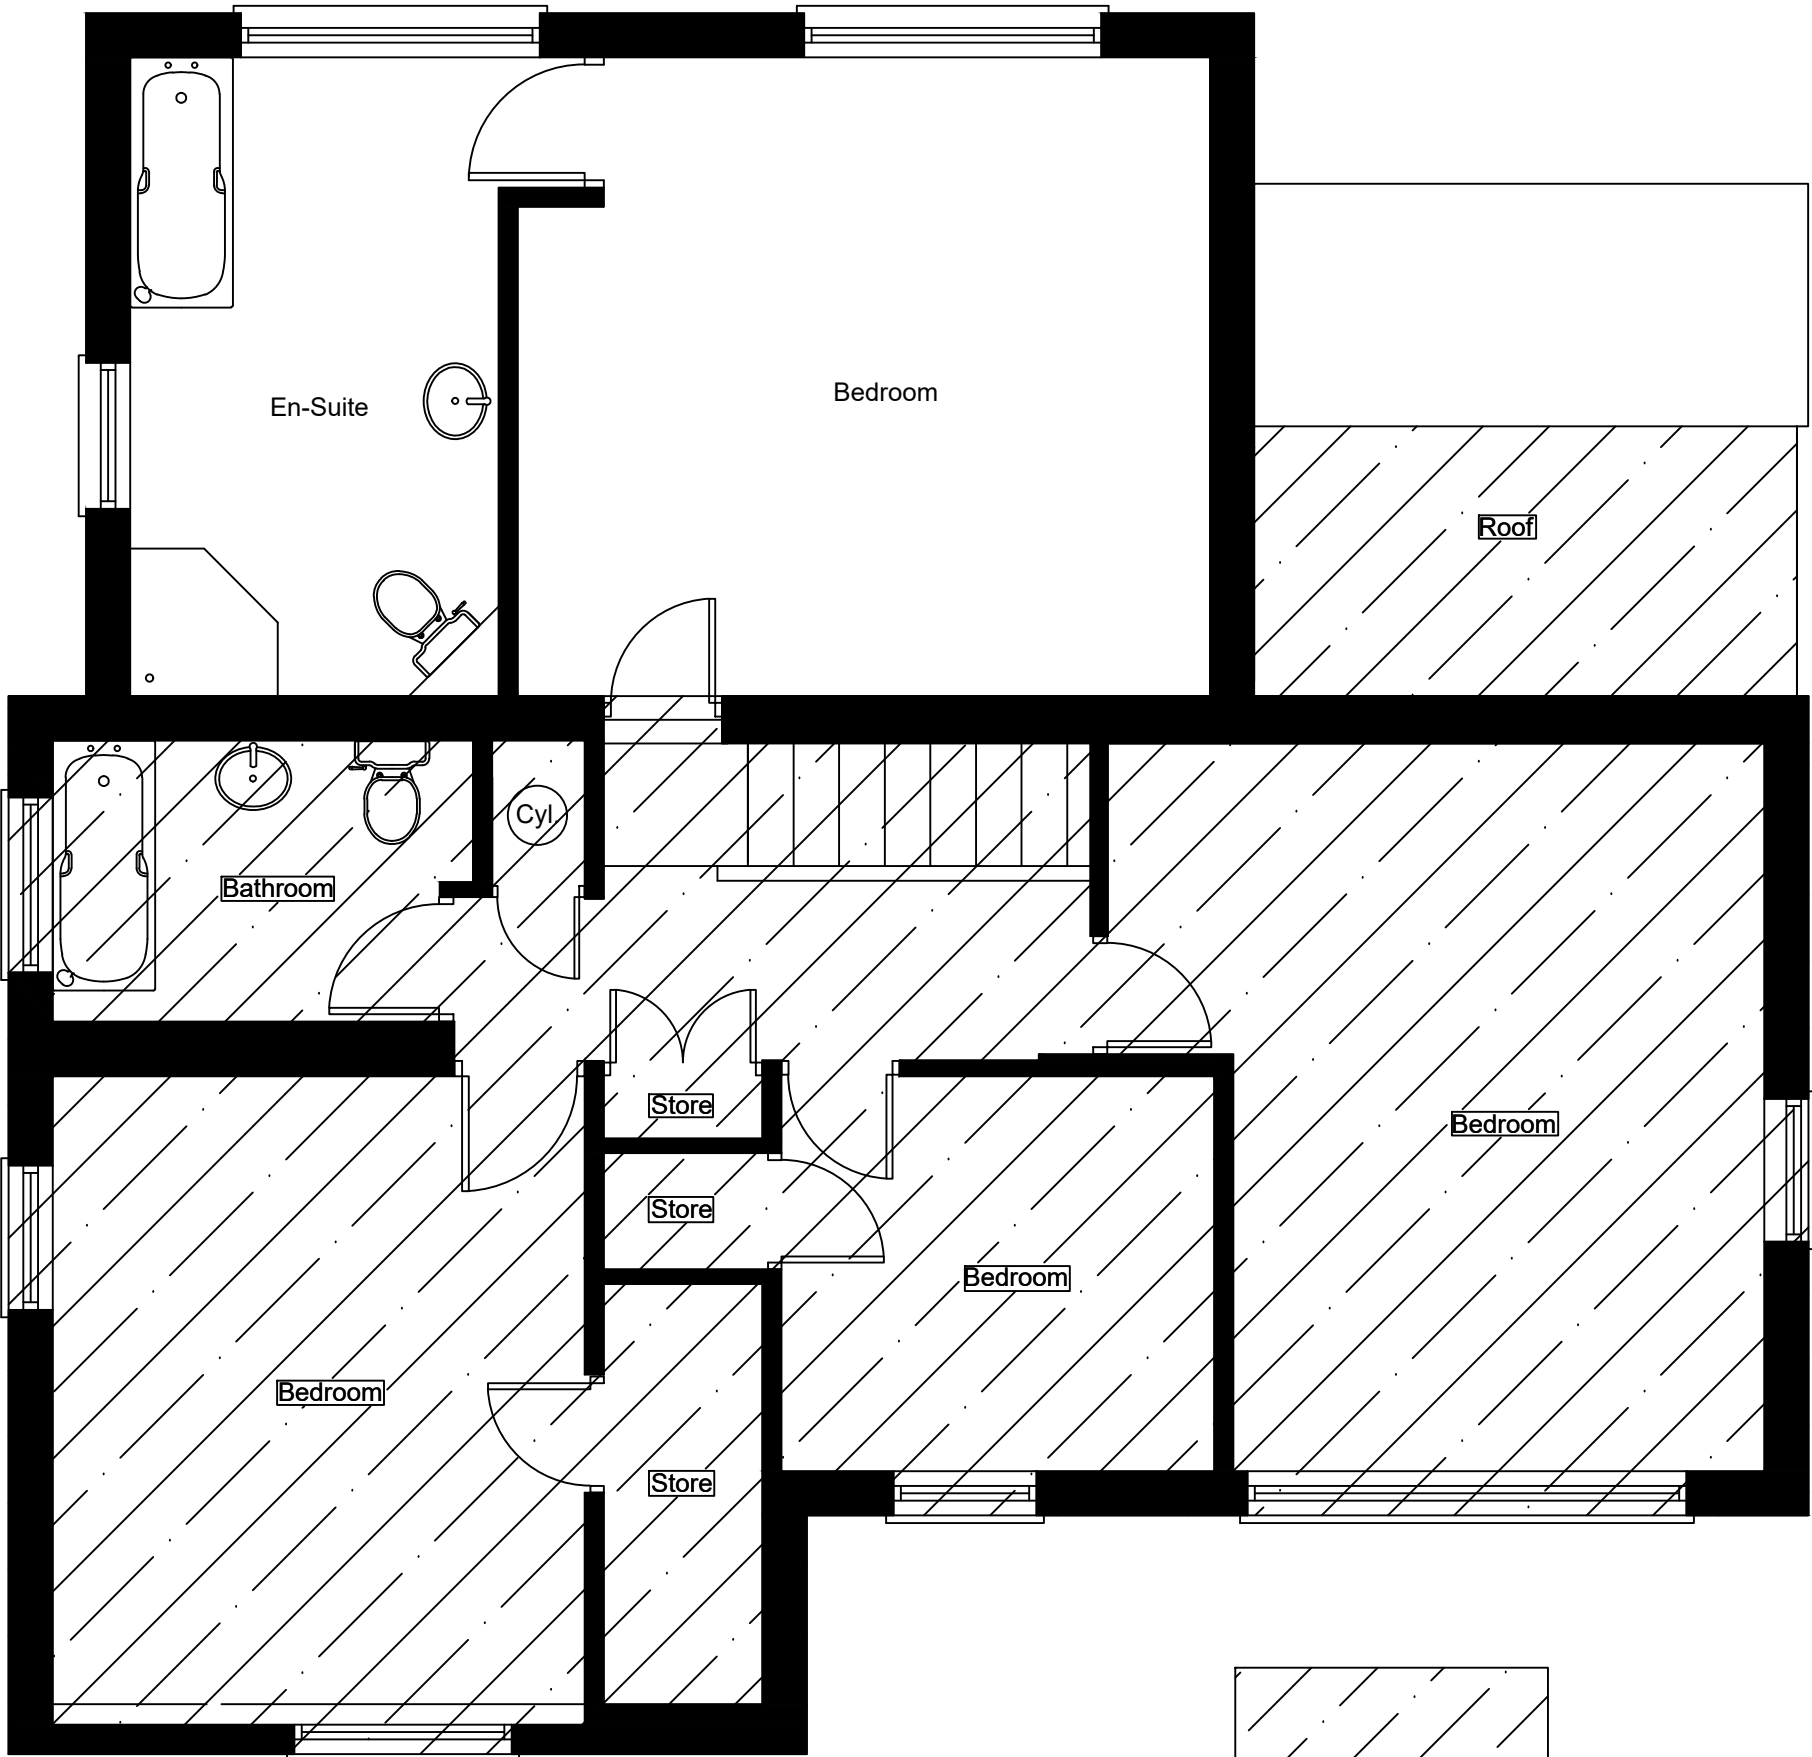

Original First Floor Plan
(Scale 1:50 @ A1)

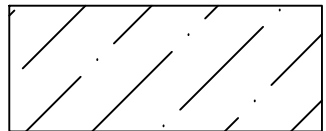

Original Dwelling
Area



P1	PD Application	13/09/23
Rev	Description	Date
P1	Certificate of Lawfulness	
PROJECT		
1 Royle Avenue, Glossop		
TITLE		
Existing Ground & First Floor Plans		
CLIENT		
Mr & Mrs C. Jackson		
DRAWN BY	CHECKED BY	DATE
1:50 @ A1	003	13/09/23
DRAWING NUMBER	REV	
003-DR-0003	P1	