




general notes:
all dimensions to be checked on site prior to commencement of work and any discrepancy shall be immediately reported and resolved prior to work commencing. this drawing is to be read in conjunction with all relevant drawings and specifications relating to the job whether or not indicated on the drawing. copyright reserved to mck associates ltd. and this drawing may not be used or reproduced without prior written consent.

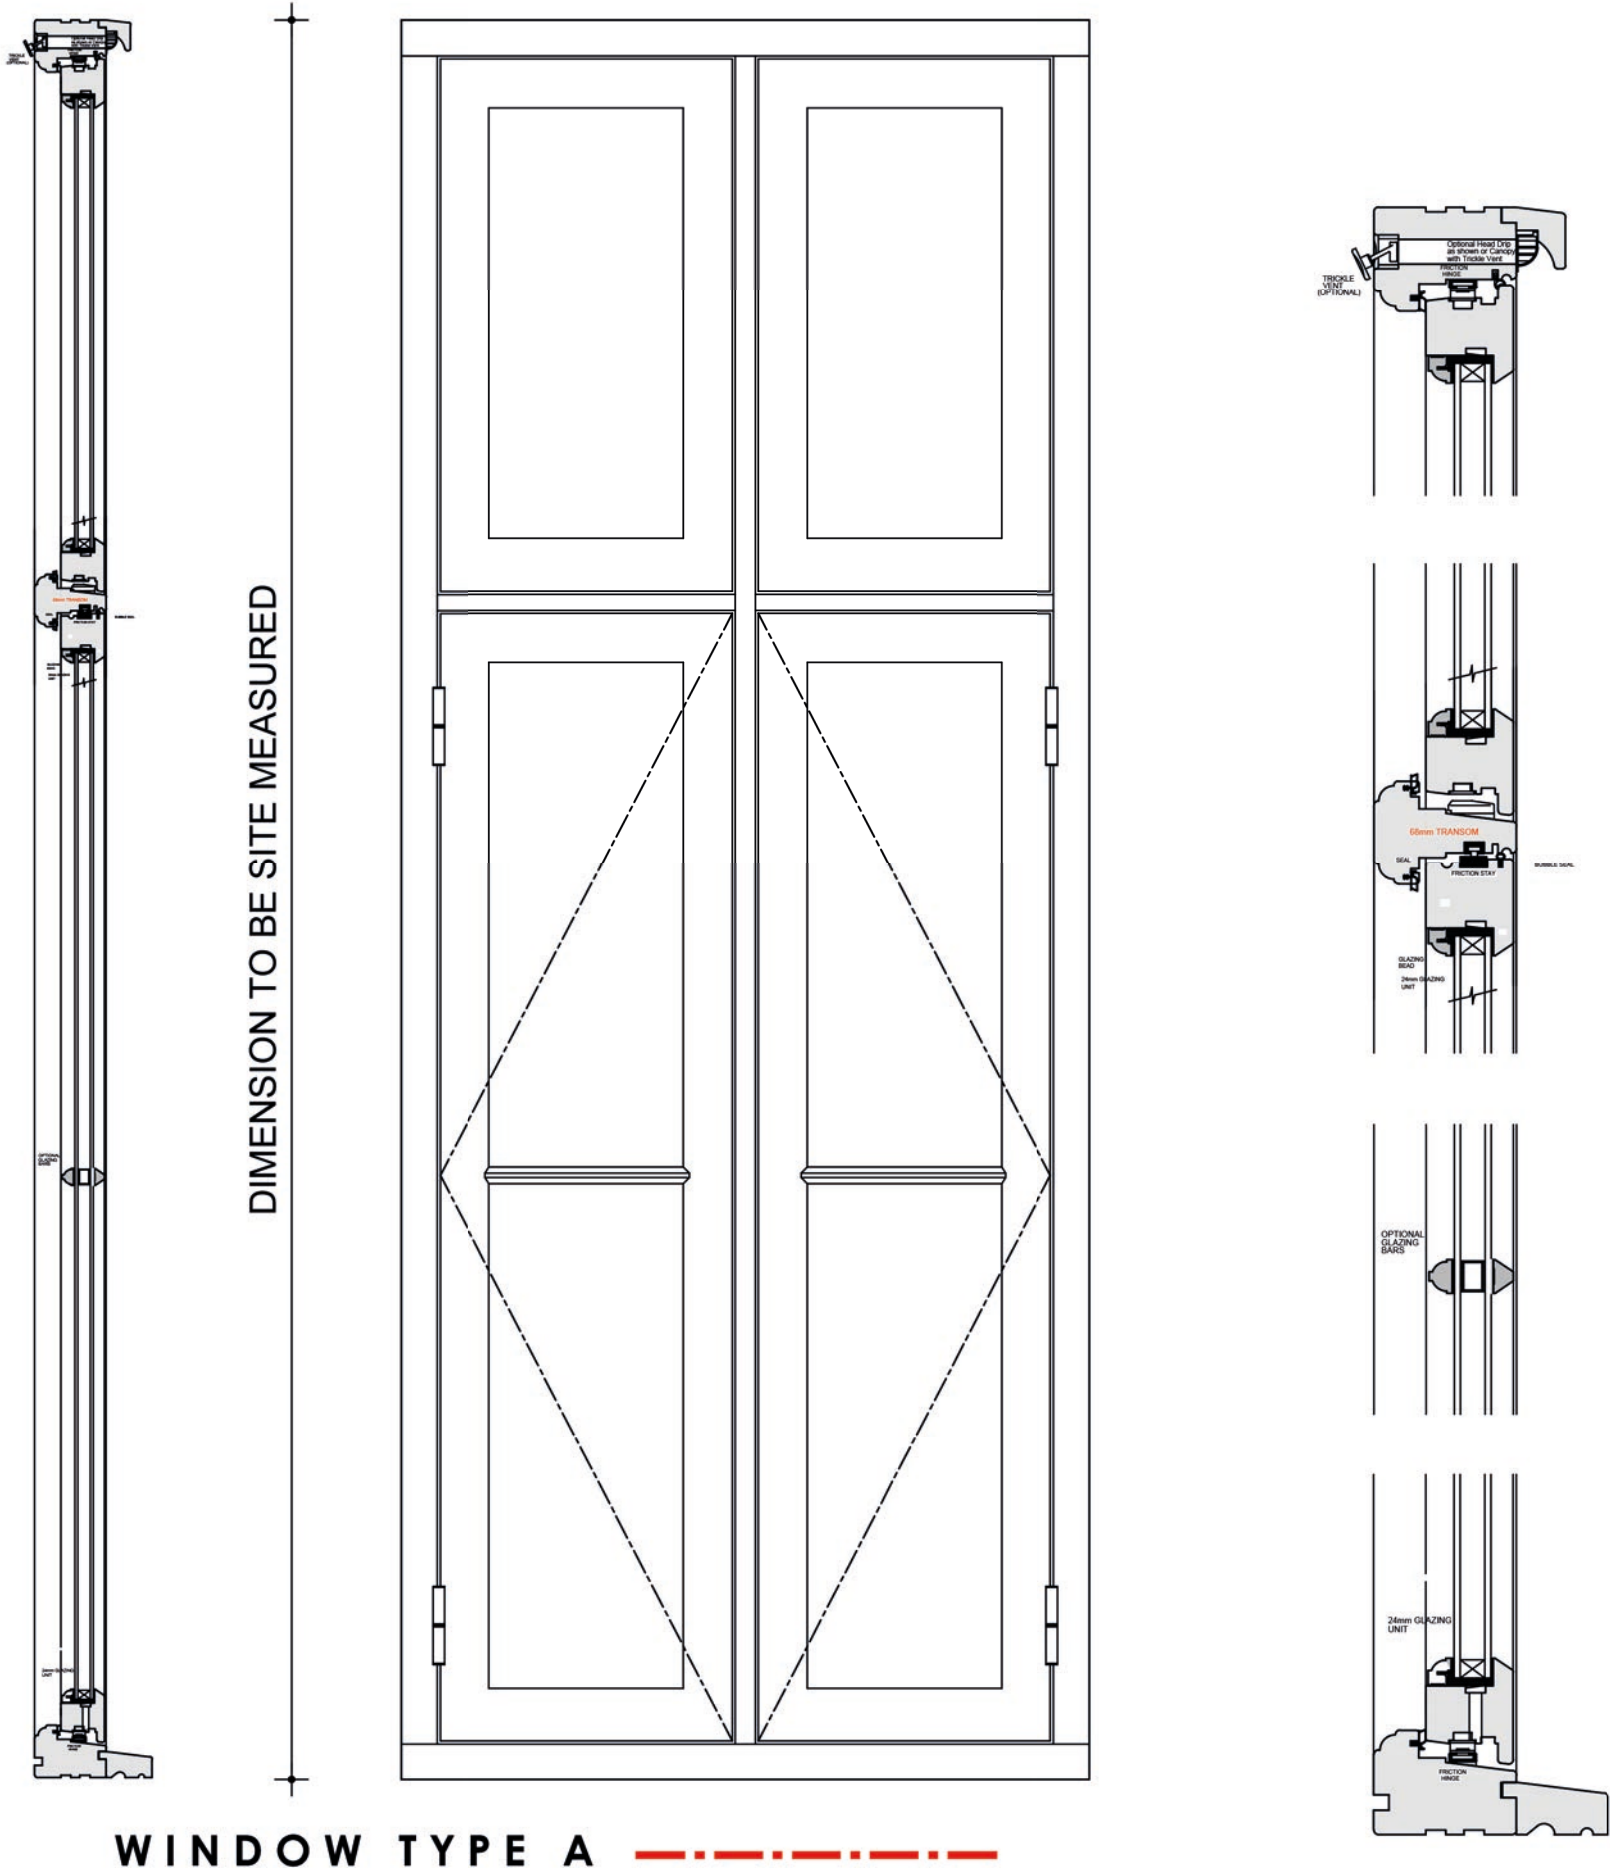

WINDOW TYPE A

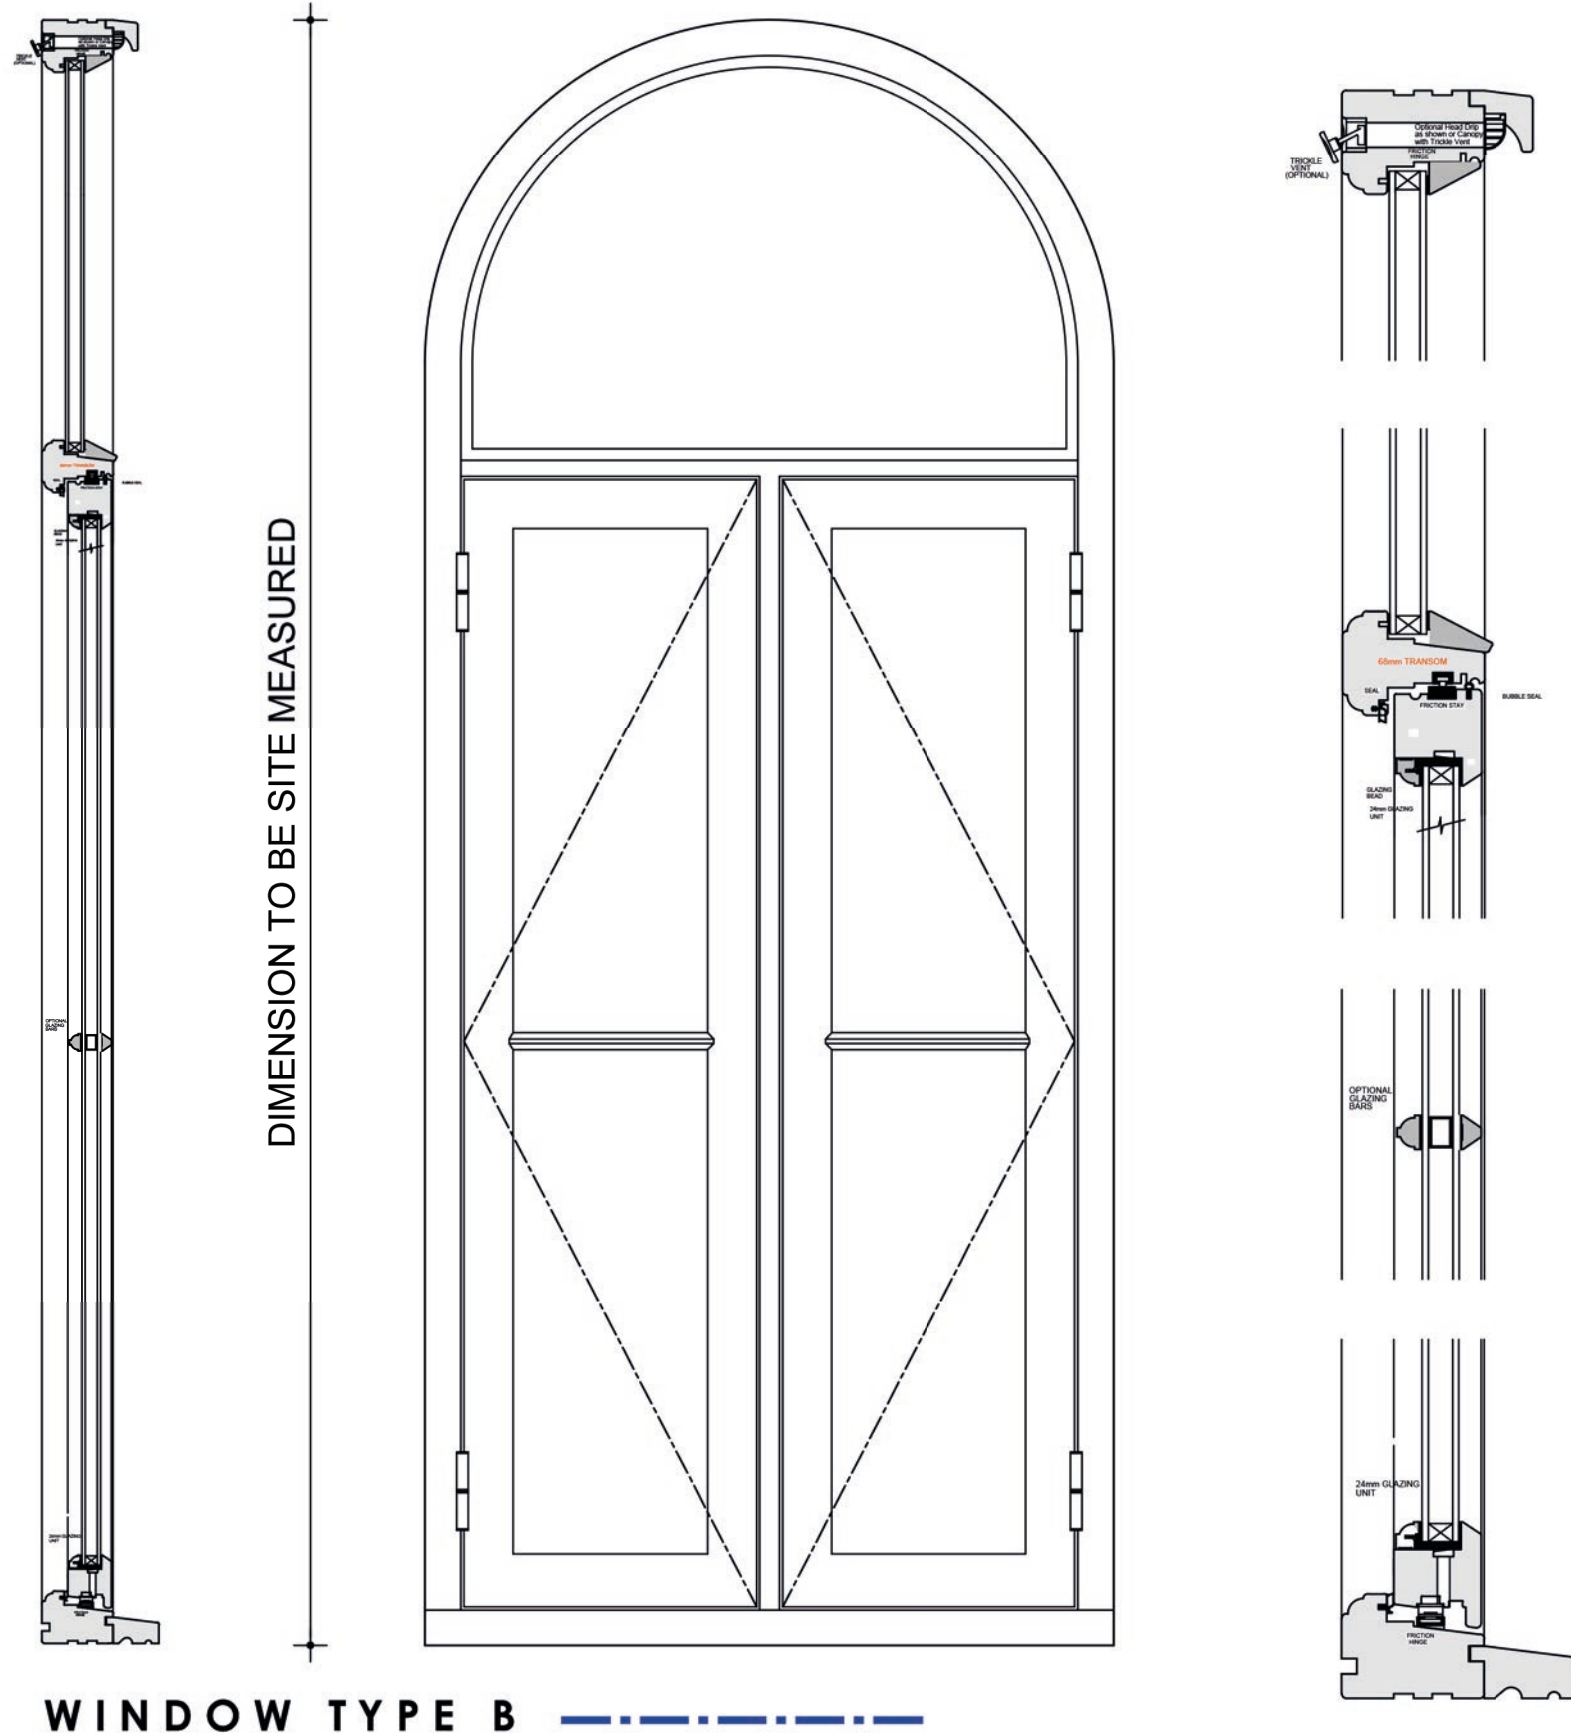

WINDOW TYPE B

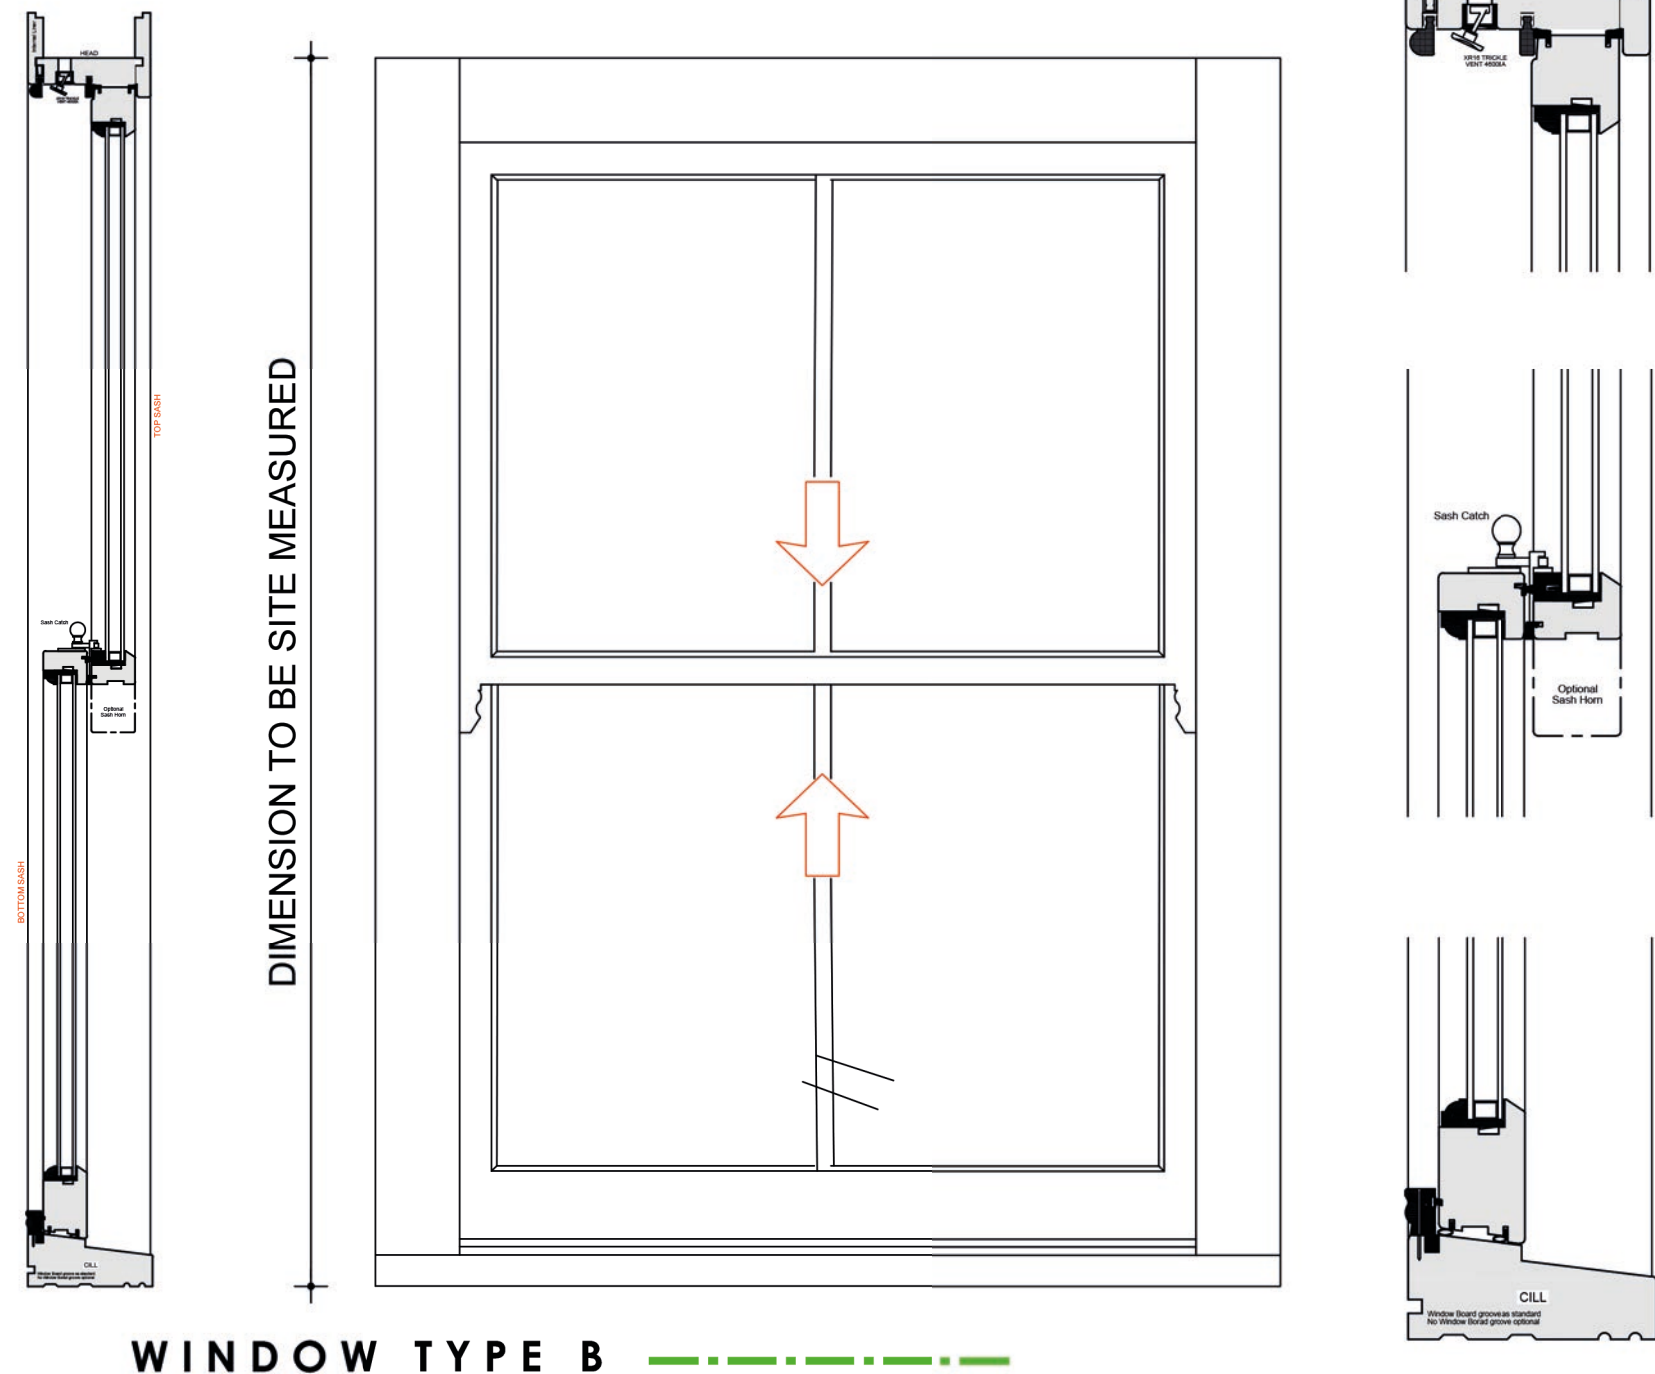


WINDOW TYPE B



FRONT ELEVATION @ NTS



REAR ELEVATION @ NTS

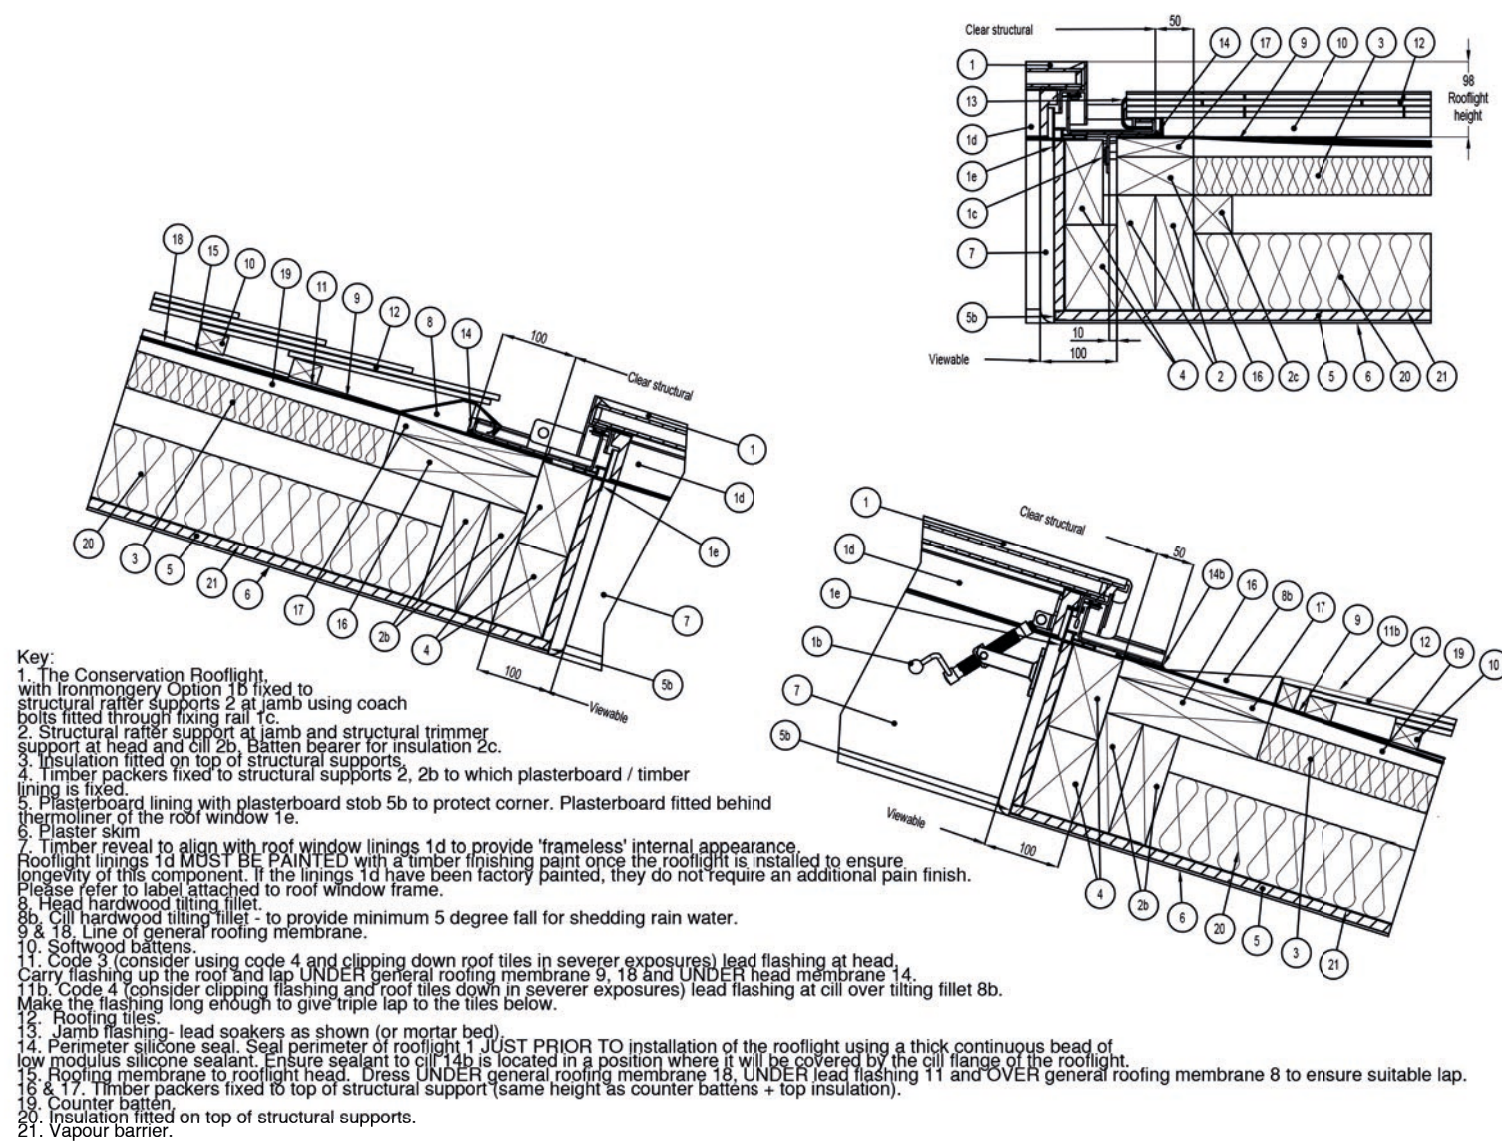

- Key:
- The Conservation Rooflight with Ironmongery Option 1B fixed to structural rafter supports 2 at girth using coach bolts fitted through fixing rail 1c.
 - Structural rafter supports 2 at girth and structural trimmer support at head and on 20. Ensure stagger for insulation 2c.
 - Insulation fitted on top of structural supports.
 - Timber packers fixed to structural supports 2, 2b to which plasterboard / timber larder is fixed.
 - Plasterboard lining with plasterboard slab 5b to protect corner. Plasterboard fitted behind remainder of the roof window 1c.
 - Timber reveal is sited with roof window lining 1d to provide 'frameless' internal appearance.
 - Rooflight lining 1d MUST BE PAINTED with a timber finishing paint once the rooflight is installed to ensure longevity of this component. If the lining 1d have been factory painted, they do not require an additional paint finish. Please refer to label attached to roof window frame.
 - Fixed hardwood filling panel.
 - Cladding hardwood filling panel - to provide minimum 5 degree fall for shedding rain water.
 - Cladding hardwood filling panel.
 - Cladding hardwood filling panel.
 - Code 4 (consider using code 4 and clipping down roof tiles in severer exposures) lead flashing at head.
 - Carry flashing up the roof and lap UNDER general roofing membrane 9, 10 and UNDER lead membrane 14.
 - Code 4 (horizontal clipping flashing and roof tiles down in severer exposures) lead flashing at sill over tilting filler 8b.
 - Make the flashing long enough to give triple lap to the tiles below.
 - Roofing tiles.
 - Joint flashing - lead snakers as shown (or mortar bed).
 - Perimeter silicone seal. Seal perimeter of rooflight 1 JUST PRIOR TO installation of the rooflight using a thick continuous bead of low modulus silicone sealant. Ensure sealant to girth is located in a position where it will be covered by the oil flange of the rooflight.
 - Roofing tiles to rooflight head. Tiles UNDER general roofing membrane 10. UNDER lead flashing 11 and OVER general roofing membrane 8 to ensure suitable lap.
 - Code 4 (horizontal clipping flashing and roof tiles down in severer exposures) lead flashing at sill over tilting filler 8b.
 - Roofing tiles.
 - Vapour barrier.

CONSERVATION ROOFLIGHT

Rev: Date By: Description

Client:

S.ROBINSON DEVELOPMENTS

mck associates limited
architecture | building surveying | urban design

burnaby villa ■ 48 watling street road ■ fulwood ■ preston ■ pr2 8bp
tel: 01772 774510 fax: 01772 774511 email mck@mckassociates.co.uk

Project:
5-6 THE QUADRANT
BUXTON

Drawing Title:
PROPOSED WINDOW DETAILS

Drawn: BL	Checked: SCK	Scale: 1:5/ 10	Date: 10/06/2022
Job No: 16-200	Drawing No: D-1-4	Rev:	