




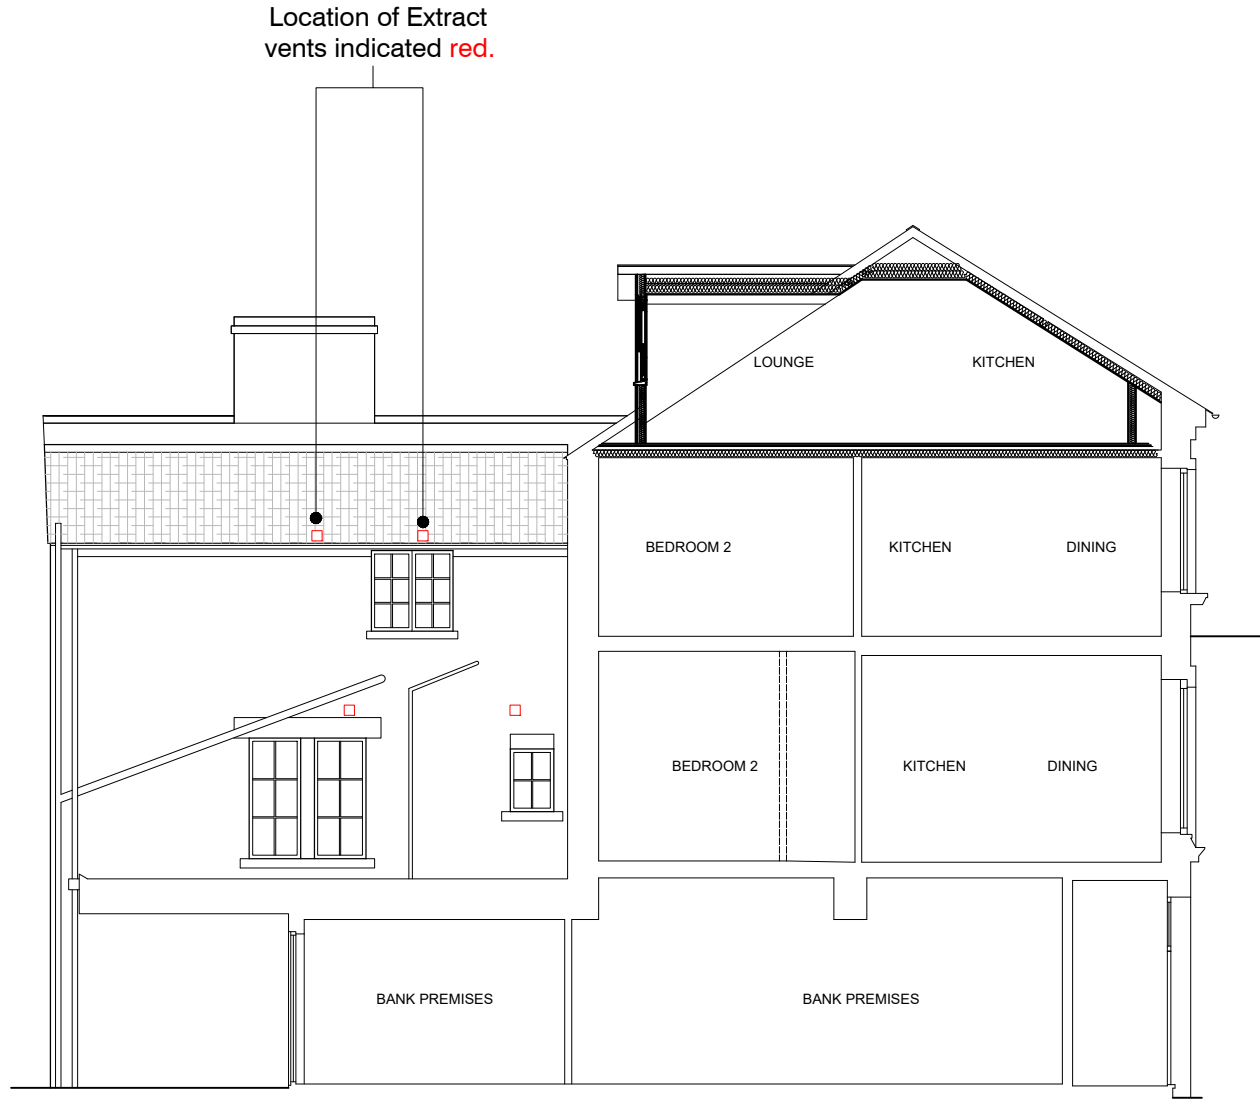


general notes:
all dimensions to be checked on site prior to commencement of work and any discrepancy shall be immediately reported and resolved prior to work commencing.
this drawing is to be read in conjunction with all relevant drawings and specifications relating to the job whether or not indicated on the drawing.
copyright reserved to mck associates ltd. and this drawing may not be used or reproduced without prior written consent.

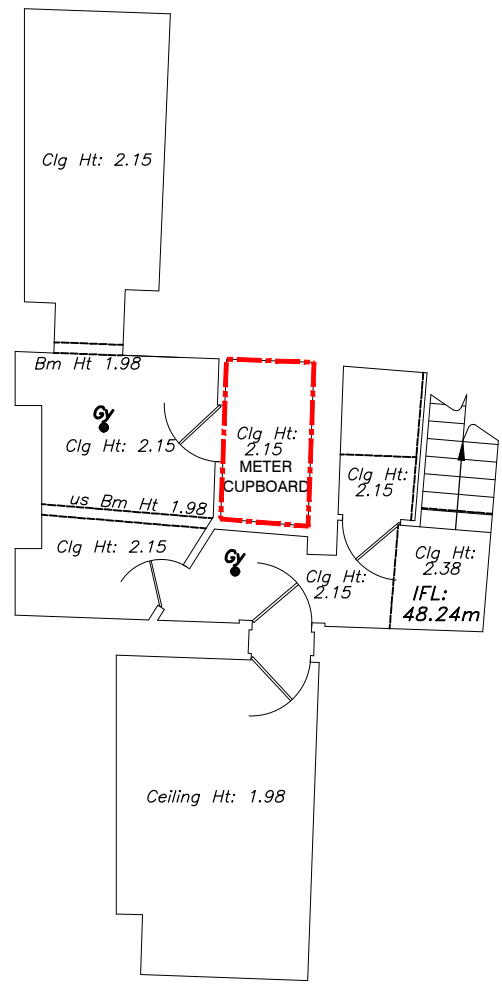


Basement Floor Plan.

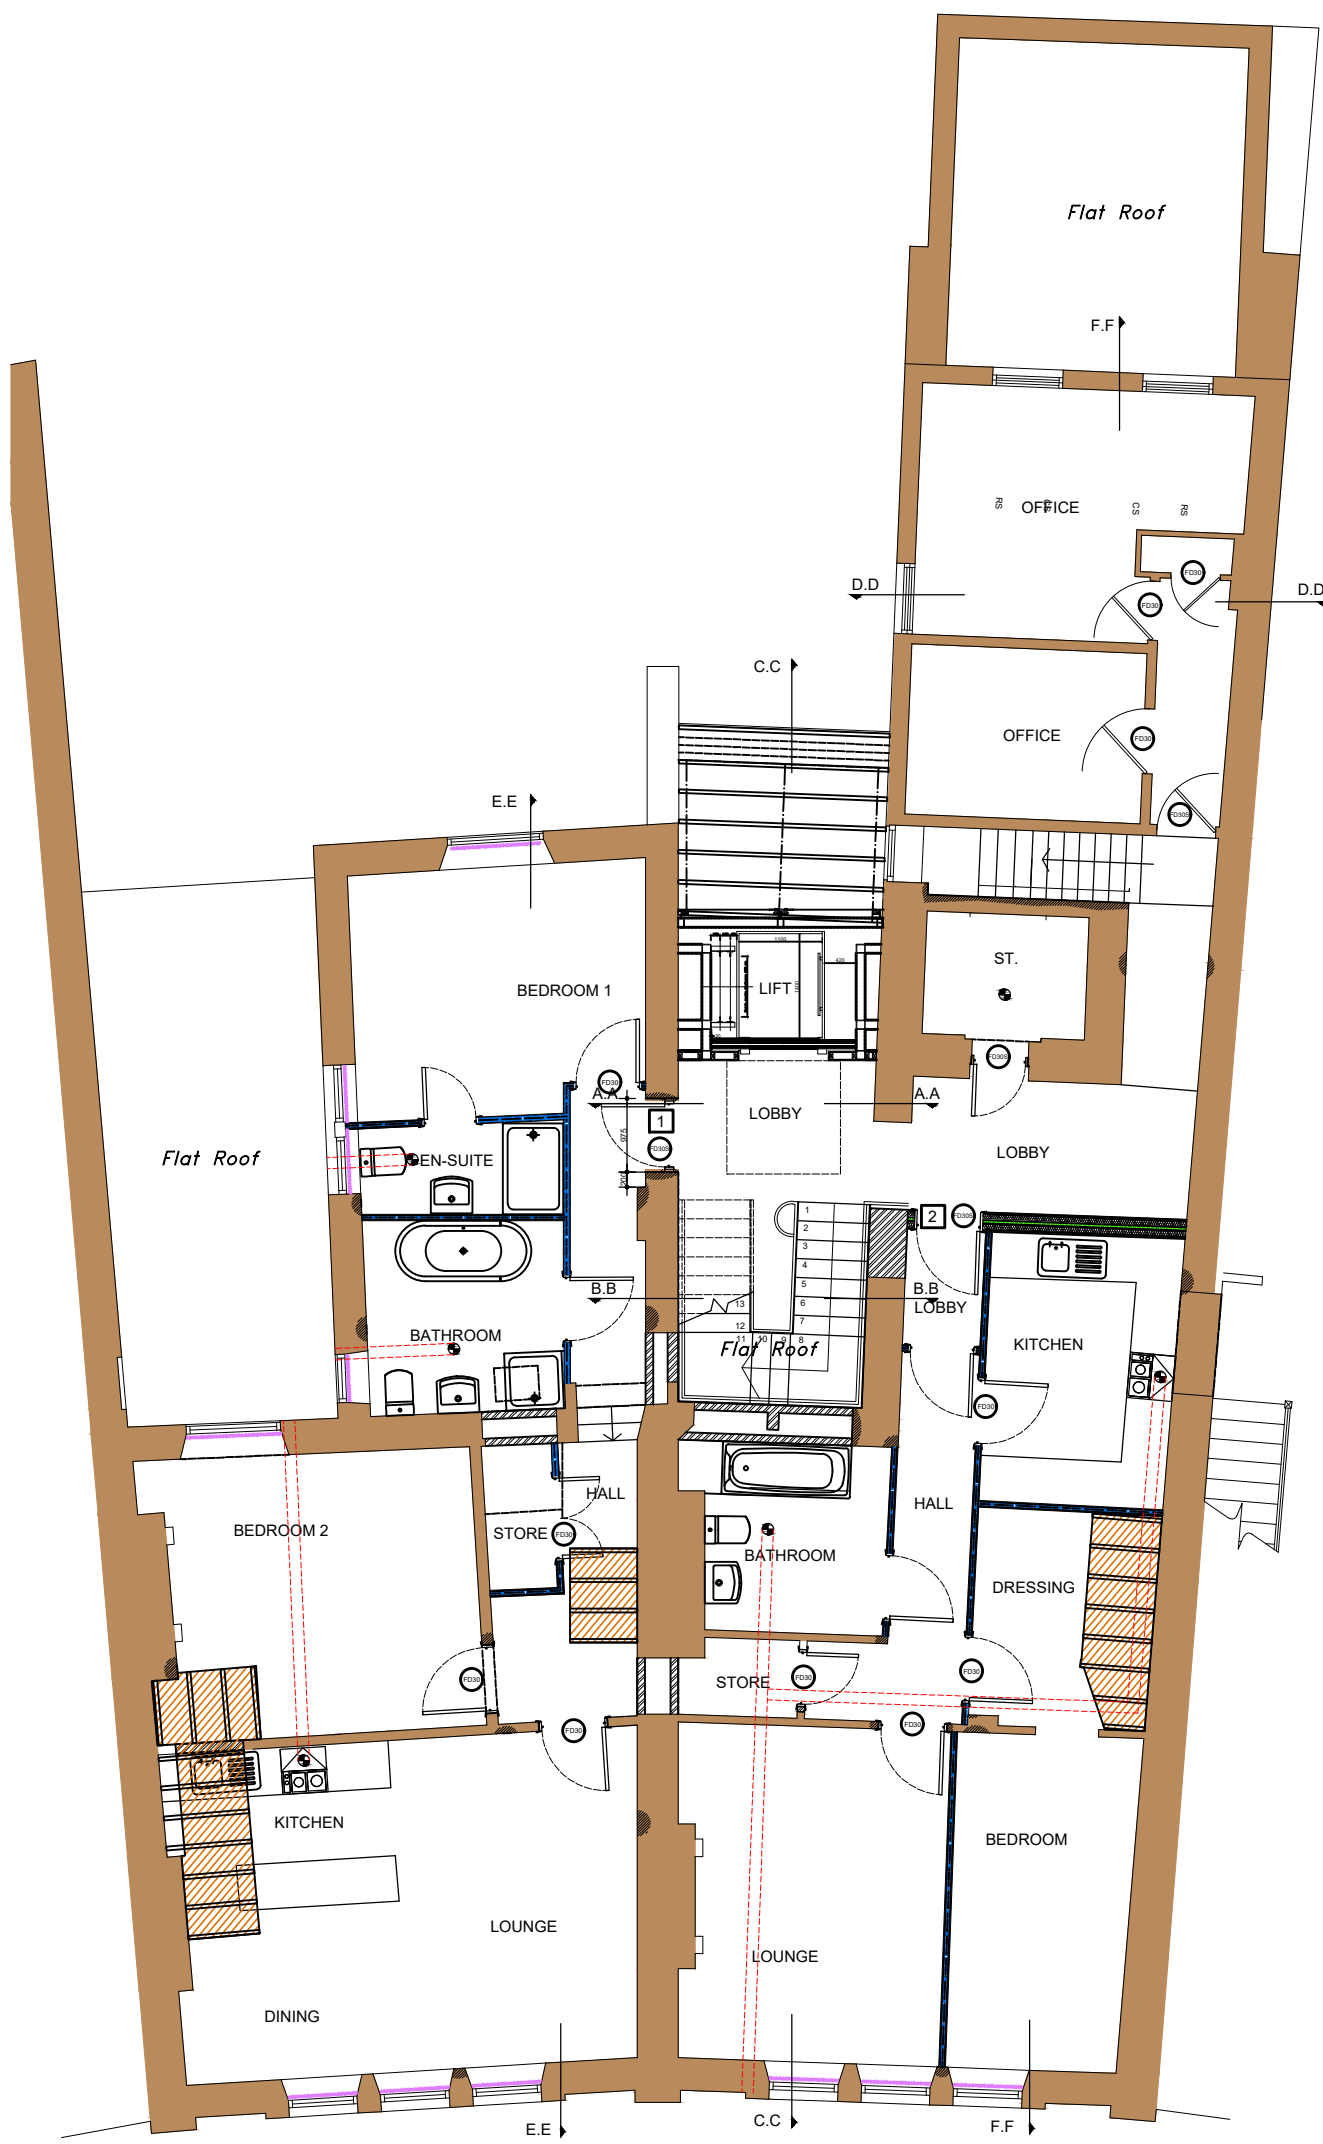


First Floor Plan.

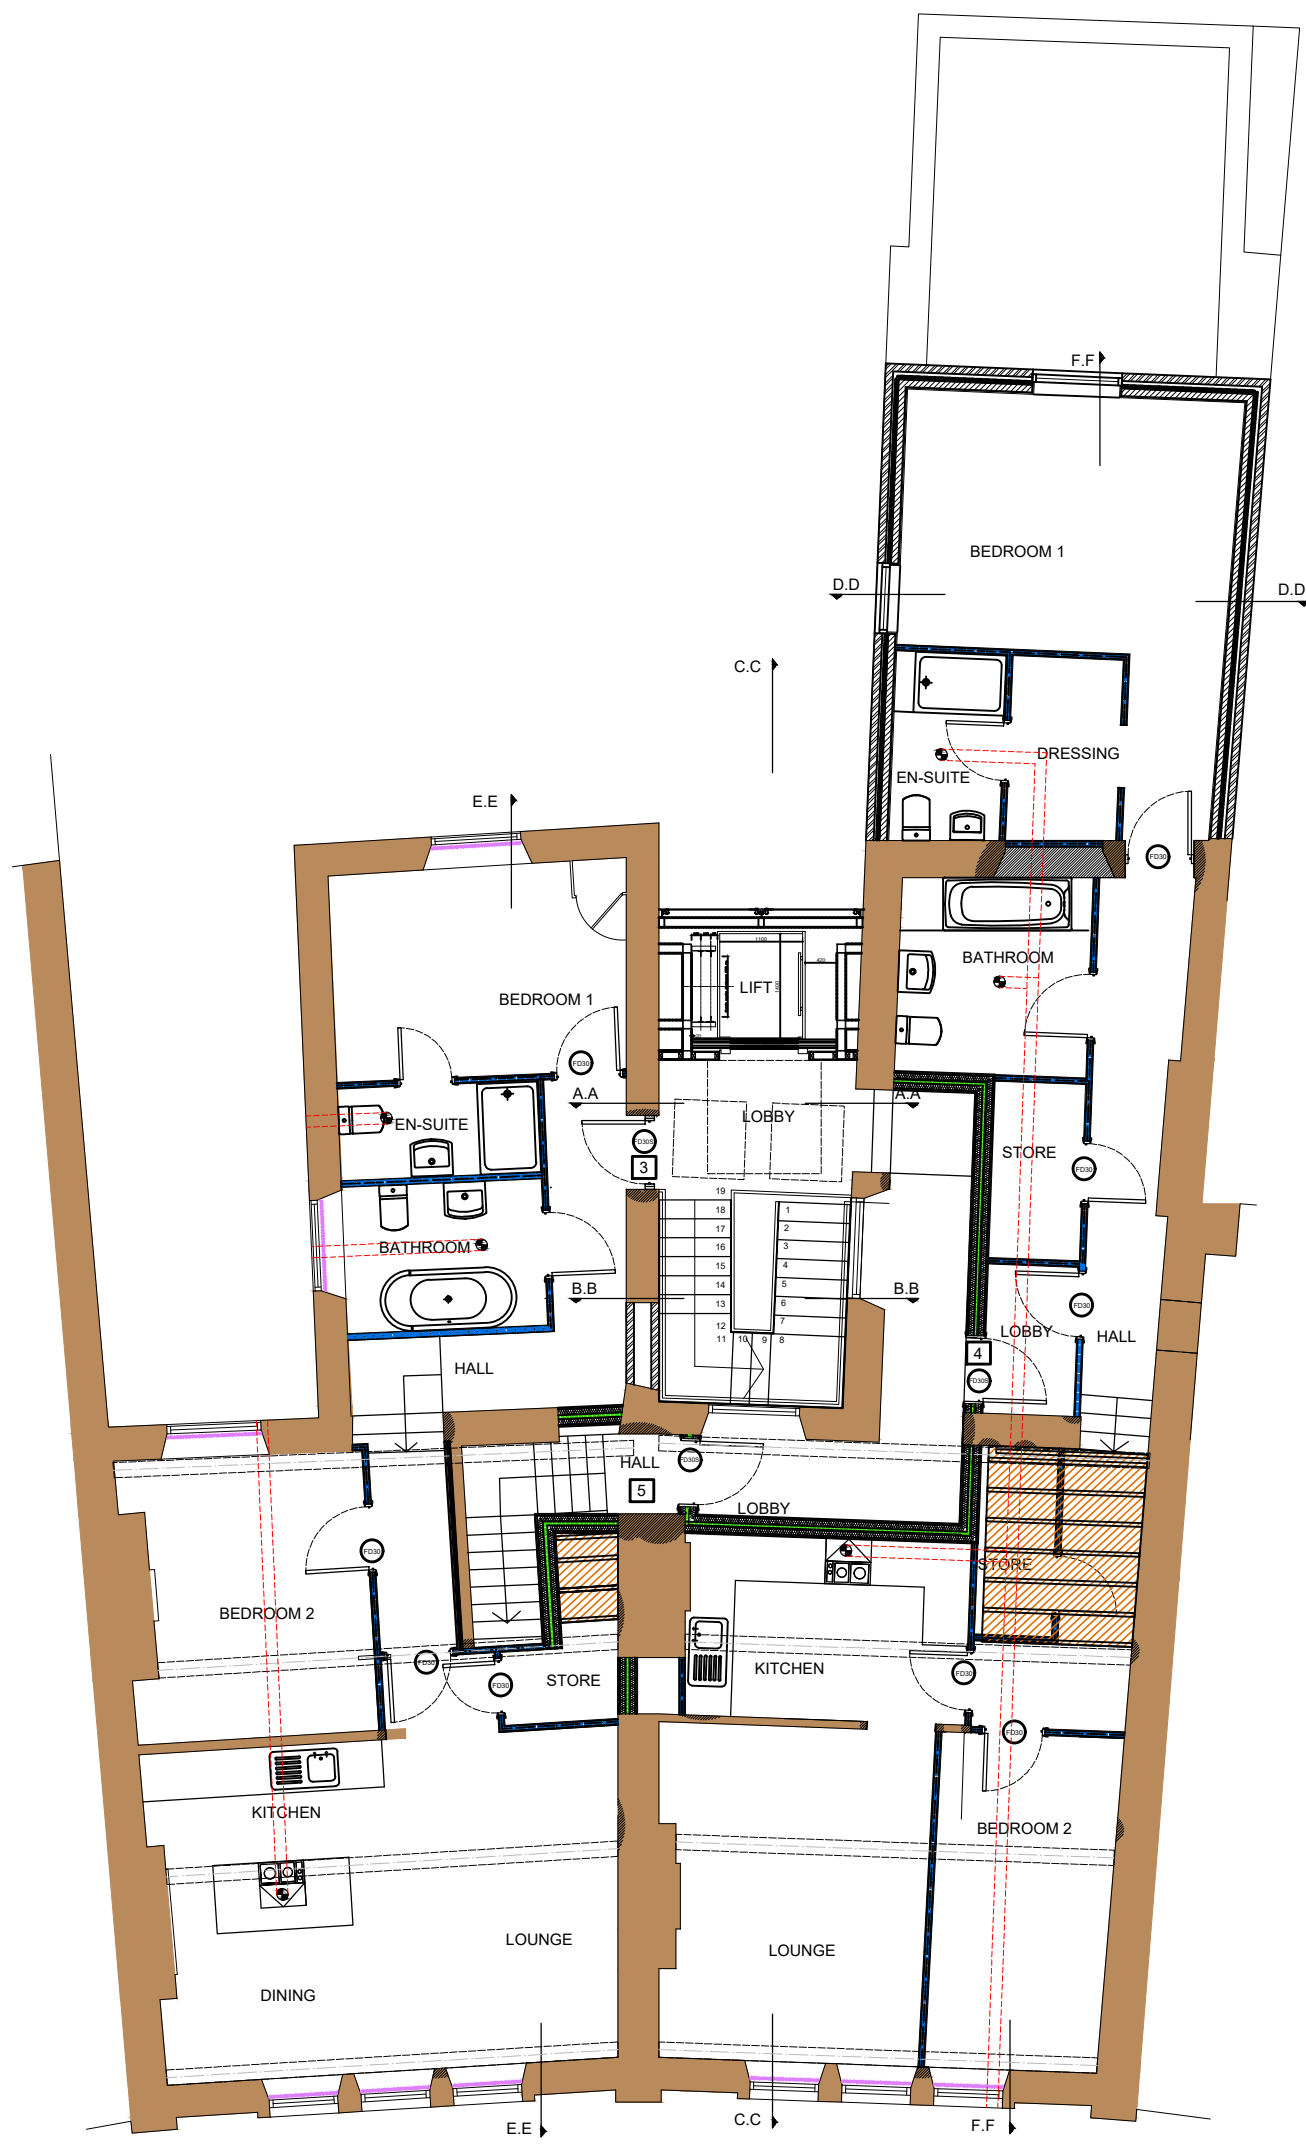

Second Floor Plan.

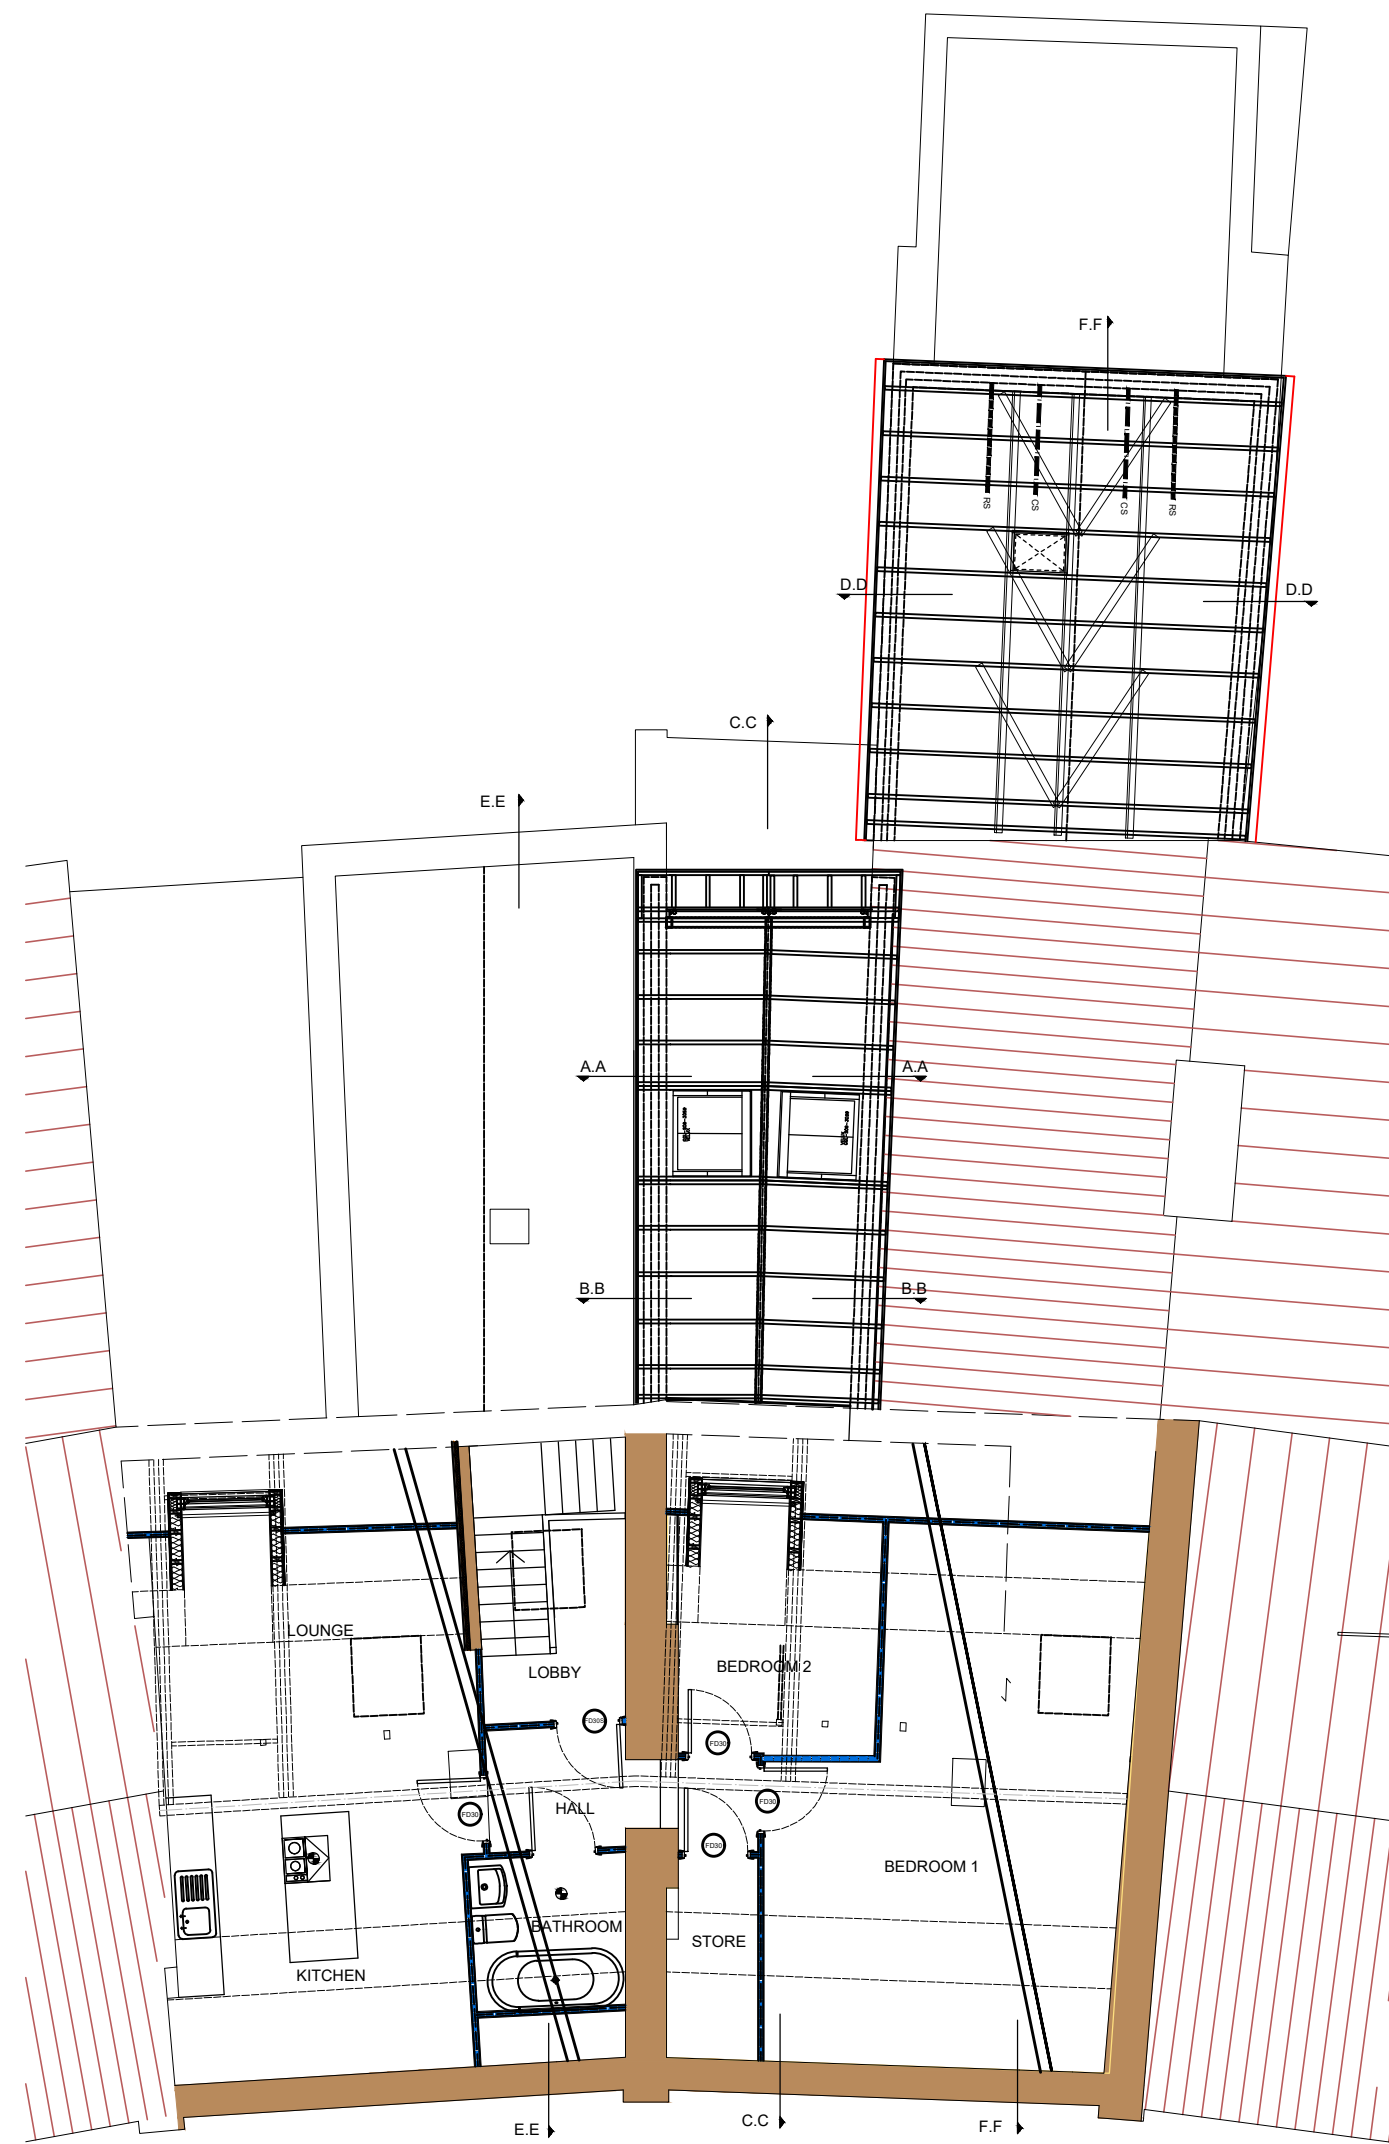

Third Floor Plan.

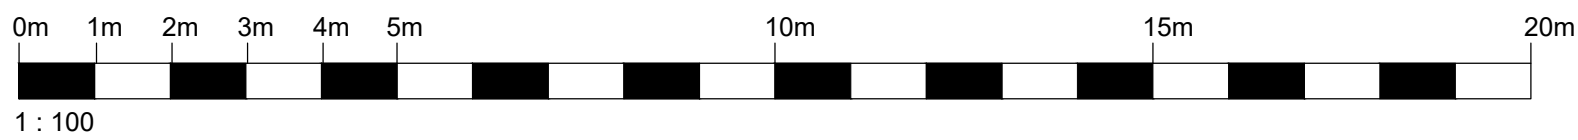

A 27/09/22 JB Title block updated and scale bar added
Rev. Date By Description

Client:

S.ROBINSON DEVELOPMENTS

mck associates limited
architecture | building surveying | urban design

burnaby villa ■ 48 watling street road ■ fulwood ■ preston ■ pr2 8bp
tel: 01772 774510 fax: 01772 774511 email mck@mckassociates.co.uk

Project:
5-6 THE QUADRANT
BUXTON

Drawing Title:
PROPOSED EXTRACT LOCATIONS AND
METER BOXES

Drawn: BL	Checked: SCK	Scale: 1:100	Date: 10/06/2022
Job No: 16-200	Drawing No: D-1-4	Rev: A	

A1

BUILDING REGS.