

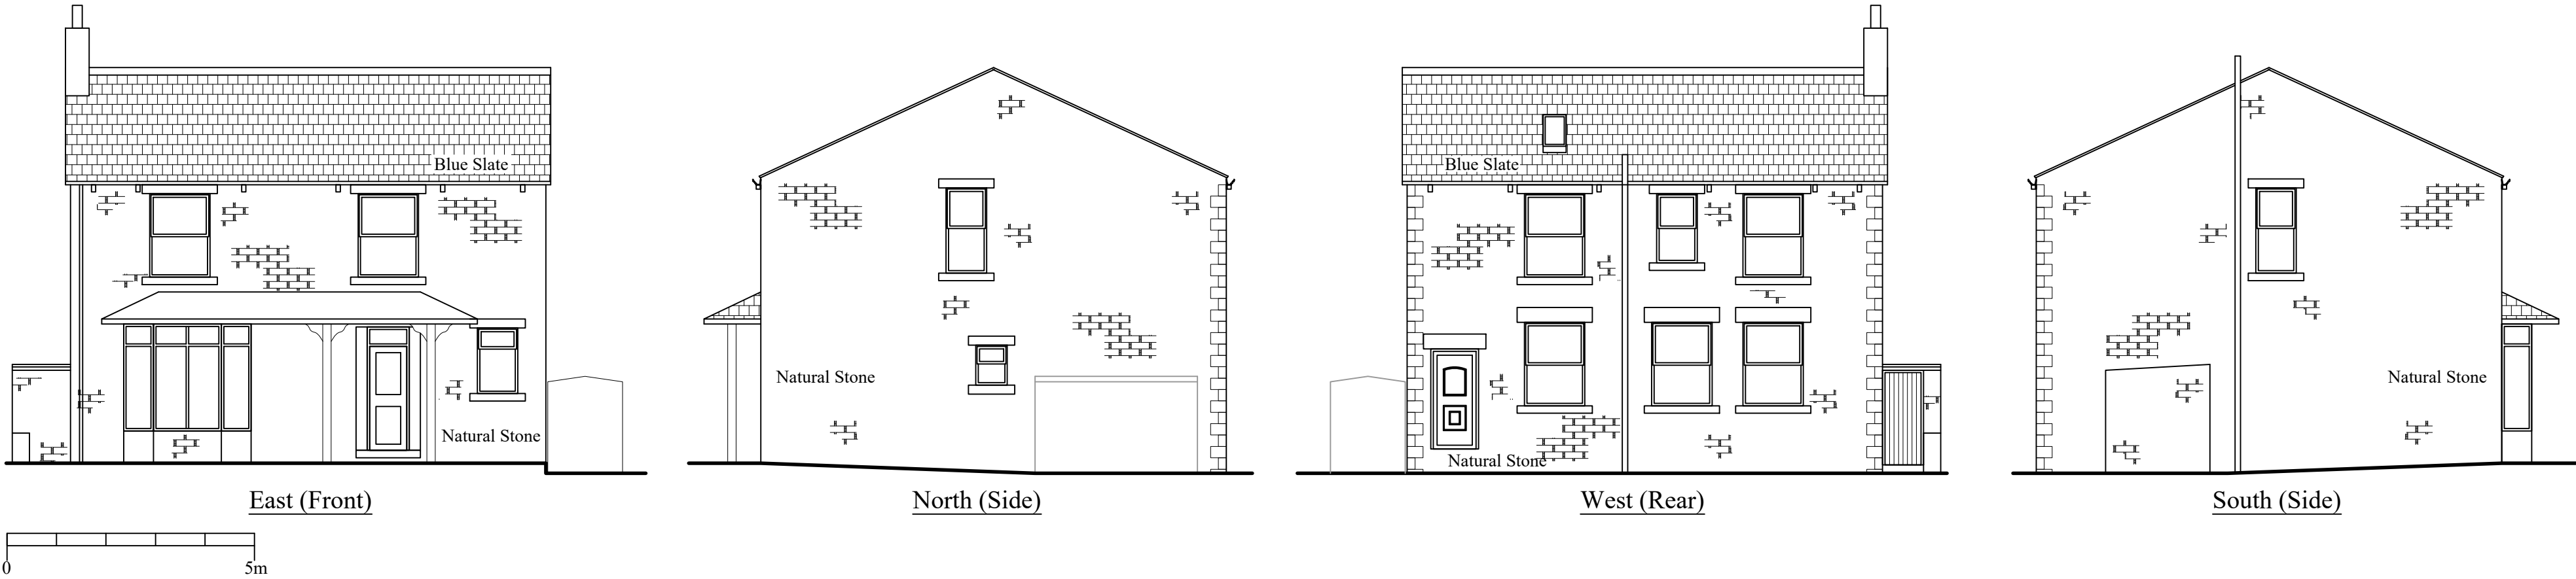


Elevations as Existing (1:100)

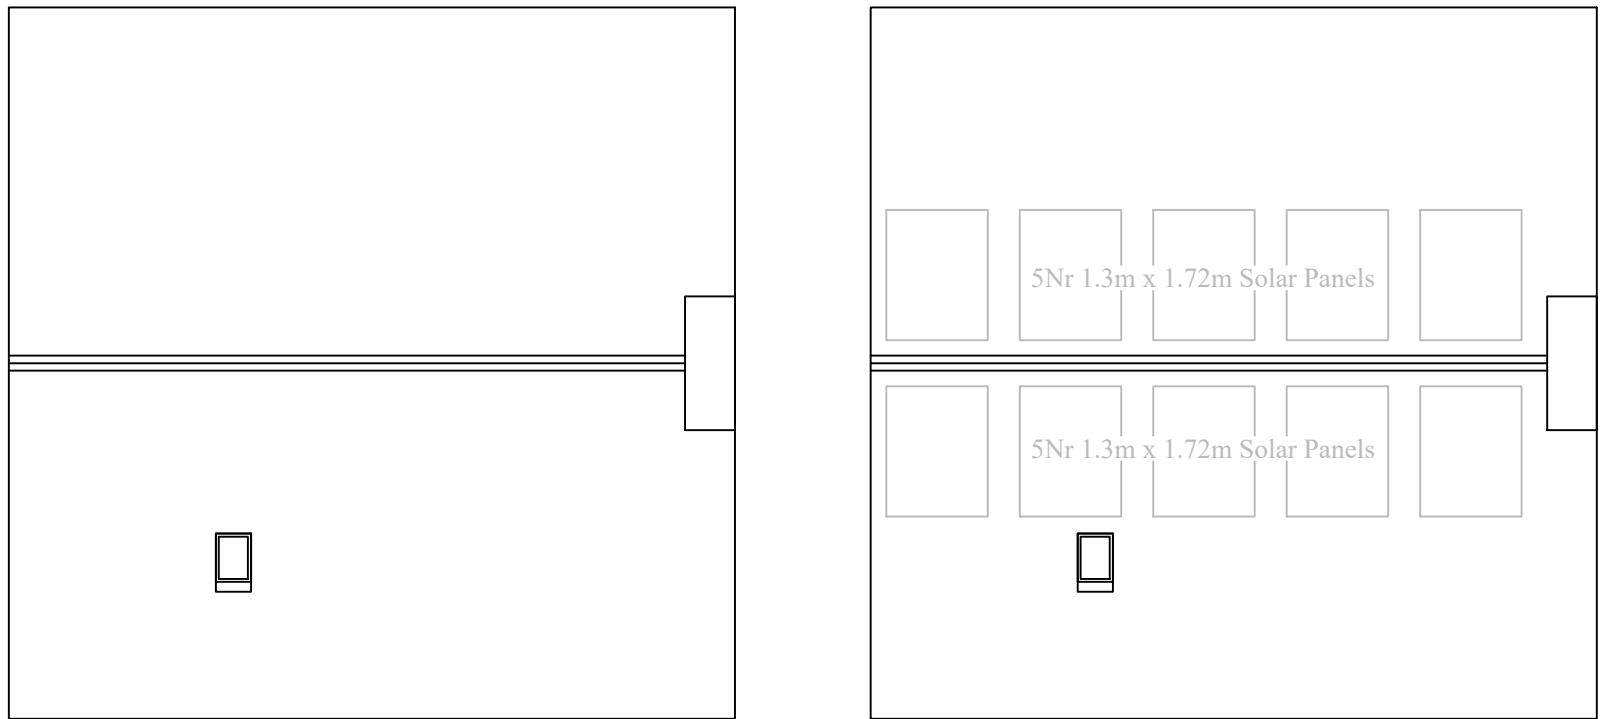

Elevations as Proposed (1:100)

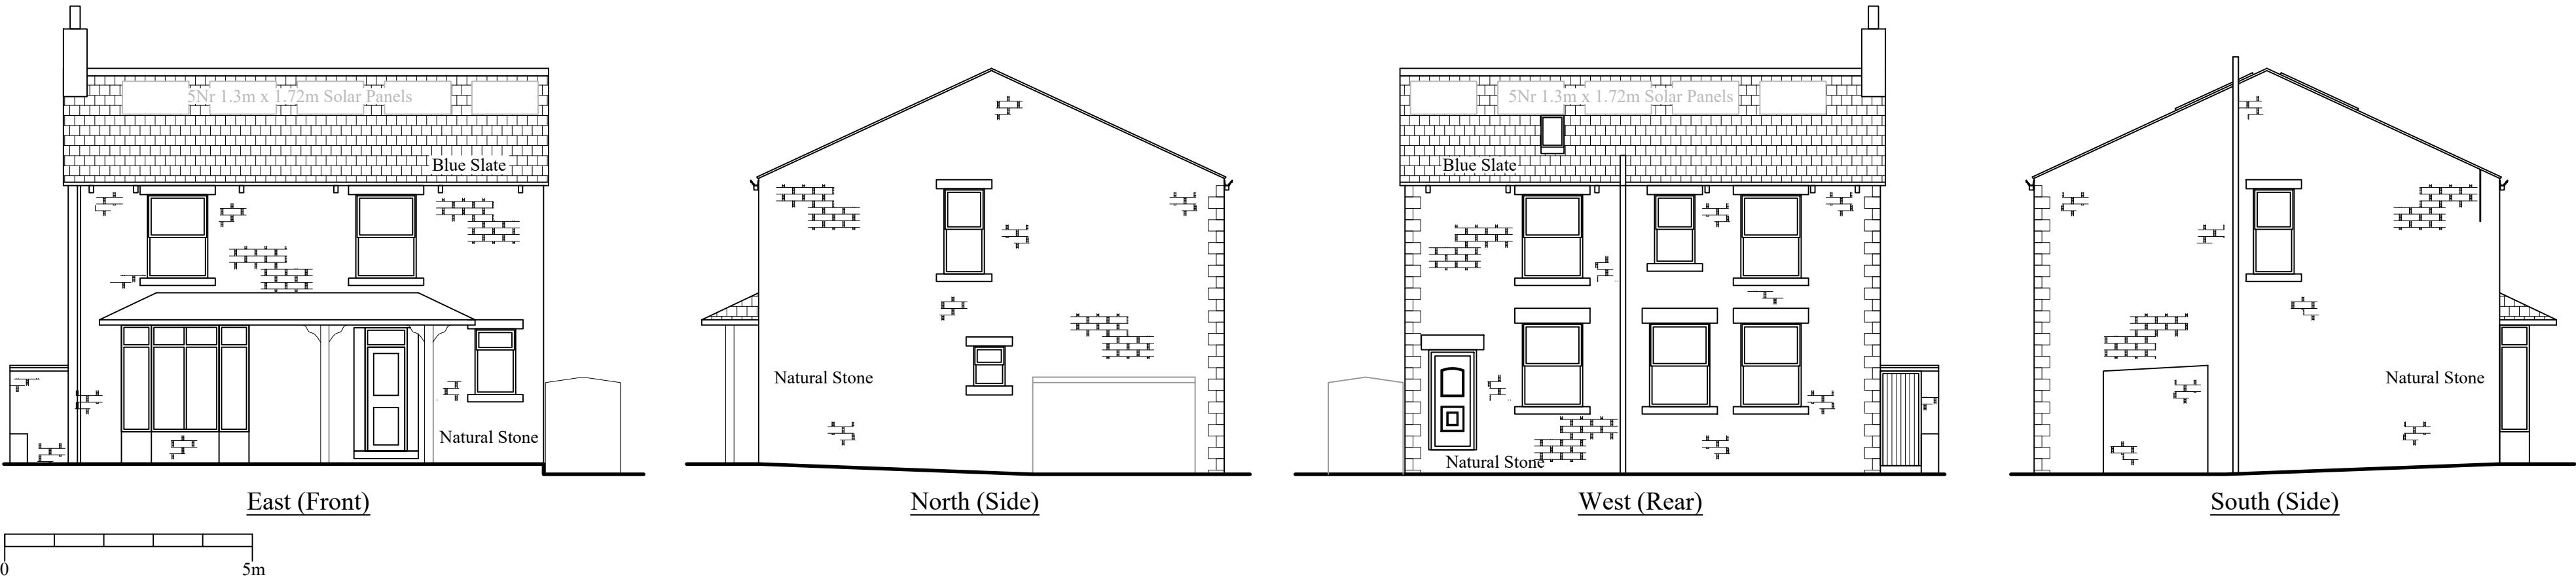

Planning

This drawing is the Copyright of SJ Design Limited.
All dimensions must be checked on site.
All materials and workmanship are to be in accordance with prevailing British Standards, Code of Practice, Building Regulations, manufacturers and suppliers recommendations and all to the complete satisfaction of SJ Design Limited.

SJ
DESIGN LTD
Building Design & Surveying Consultants
The Old Co-Op Building, Church Street,
Hayfield, High Peak SK22 2JE
Tel:01463 743903 Fax:01463 751247
Mobile: 07984 007 087 Email: info@sjdesign.net
www.sjdesign.net

Client
Victor Wright
Job Title
Proposed solar panels at
Meadowbank
Whitehough
Chinley
High Peak
SK23 6EJ

Drawing Title
**Elevations and Roof Plans
As Existing and as Proposed**

Scale
1:100 at A2
Date
September 2023
Drawn by
SJ

Drawing No.
100
Rev.
-