






EXISTING FRONT ELEVATION - A

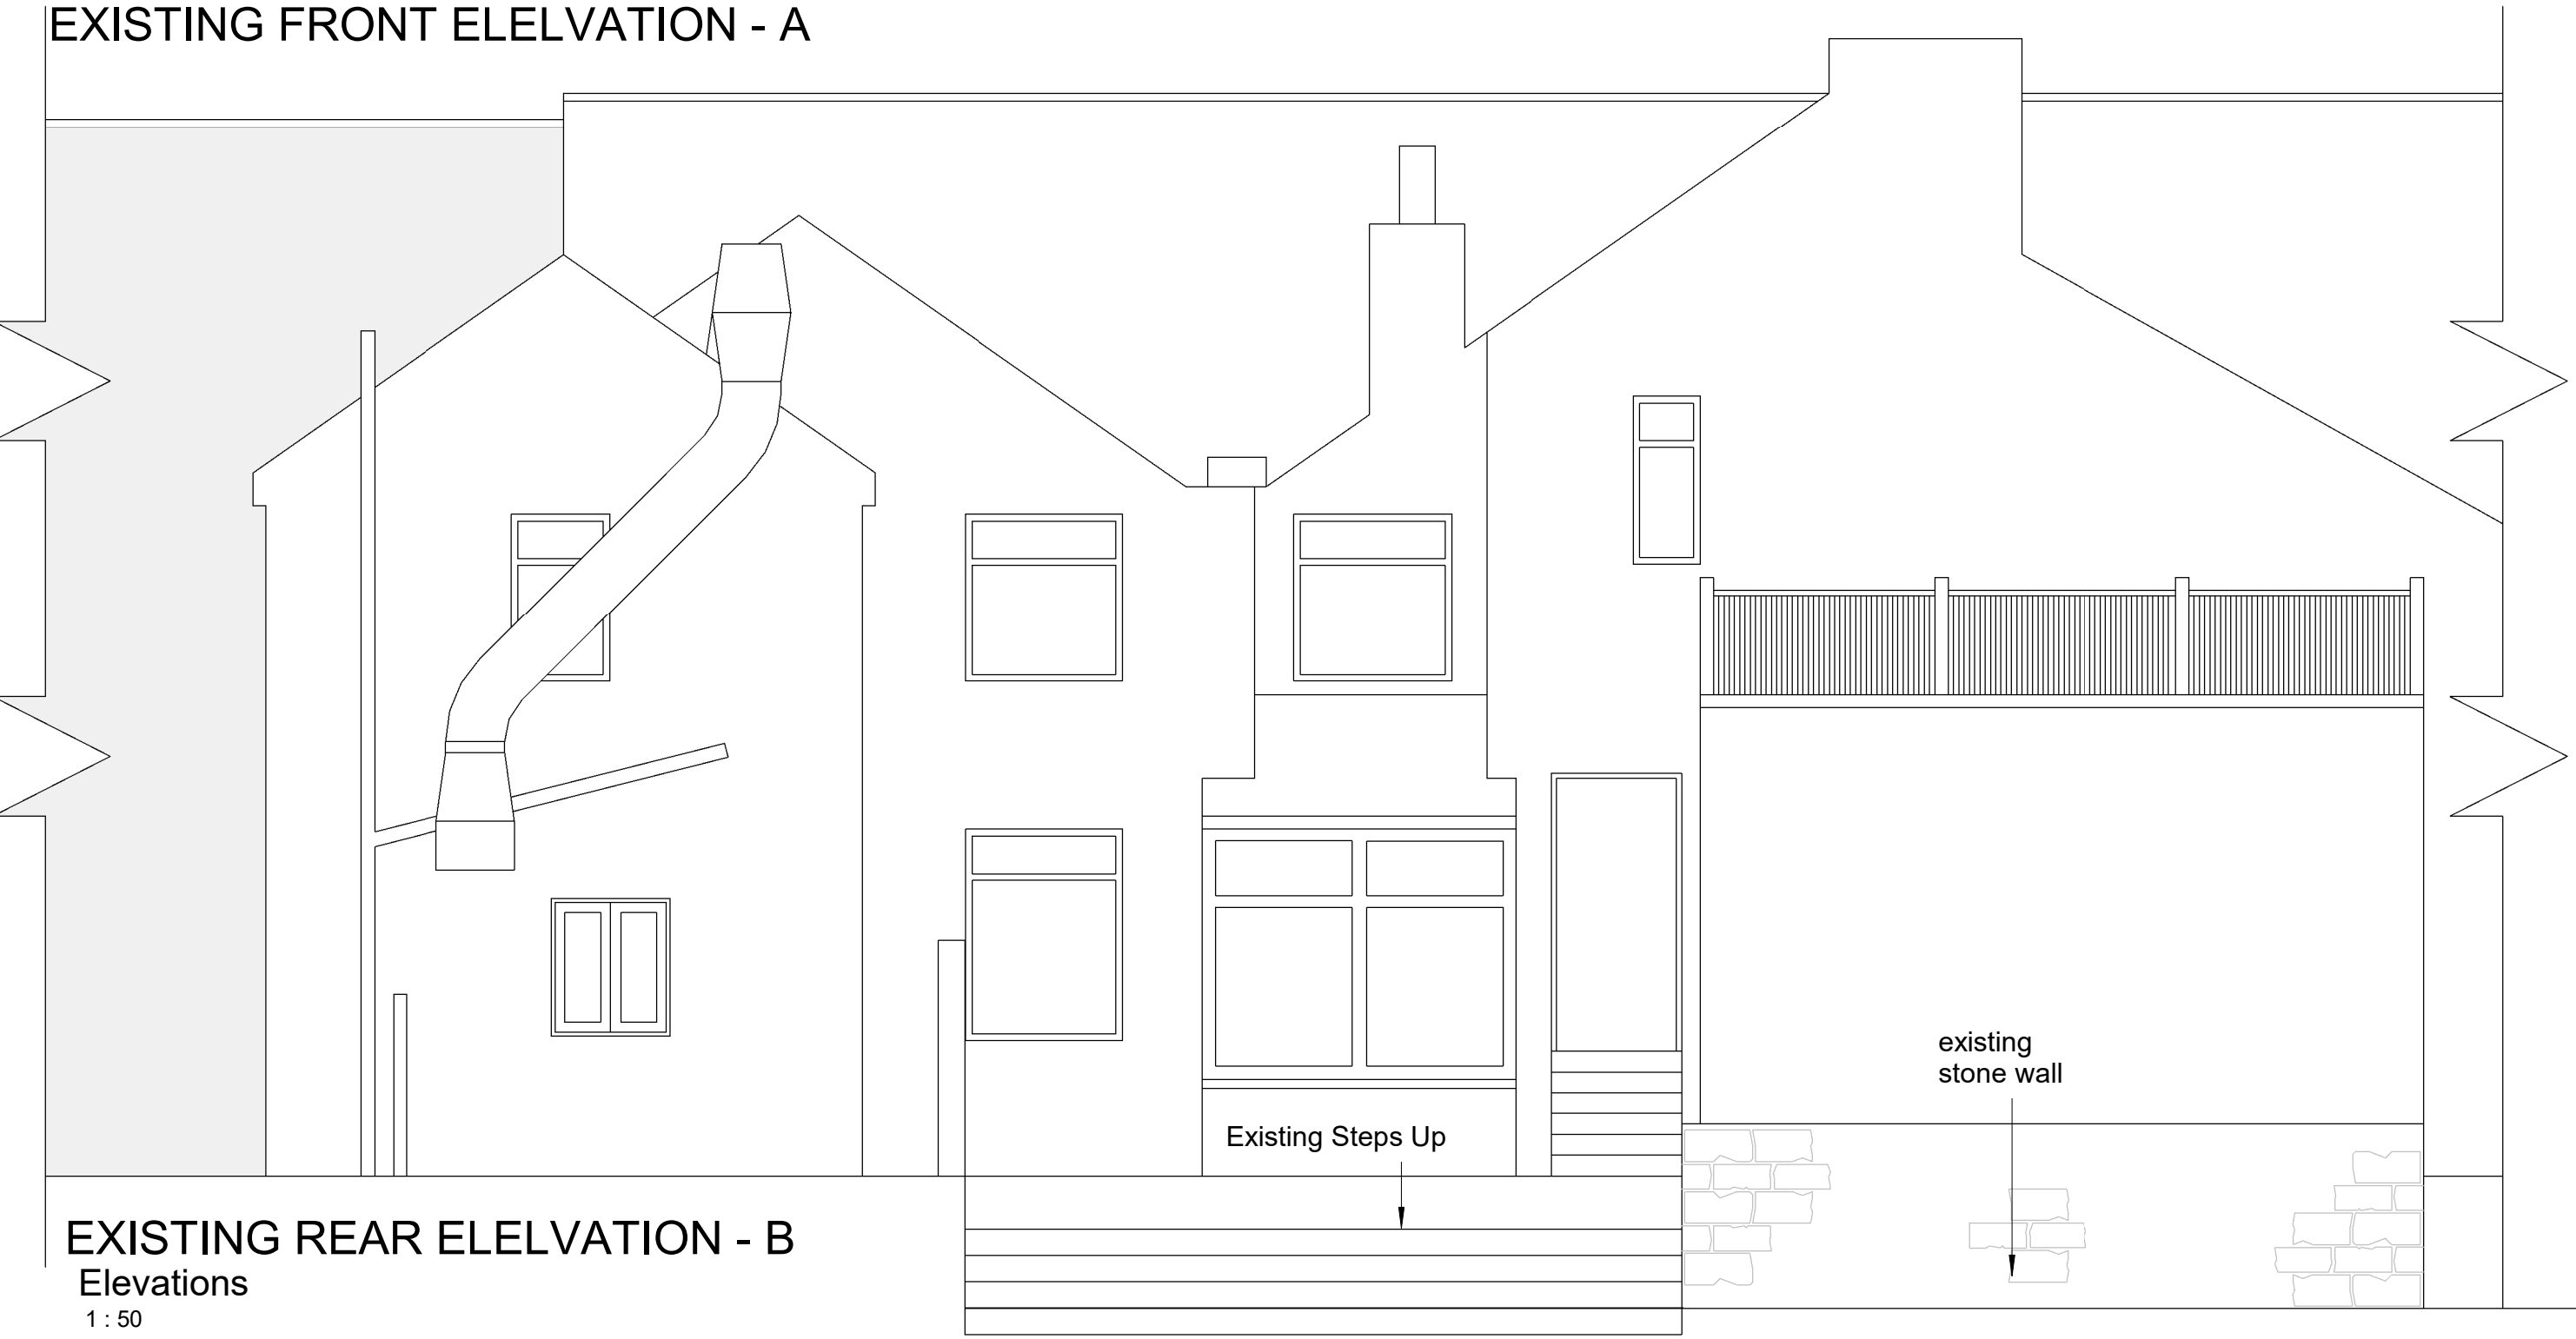


EXISTING REAR ELEVATION - B
Elevations
1 : 50

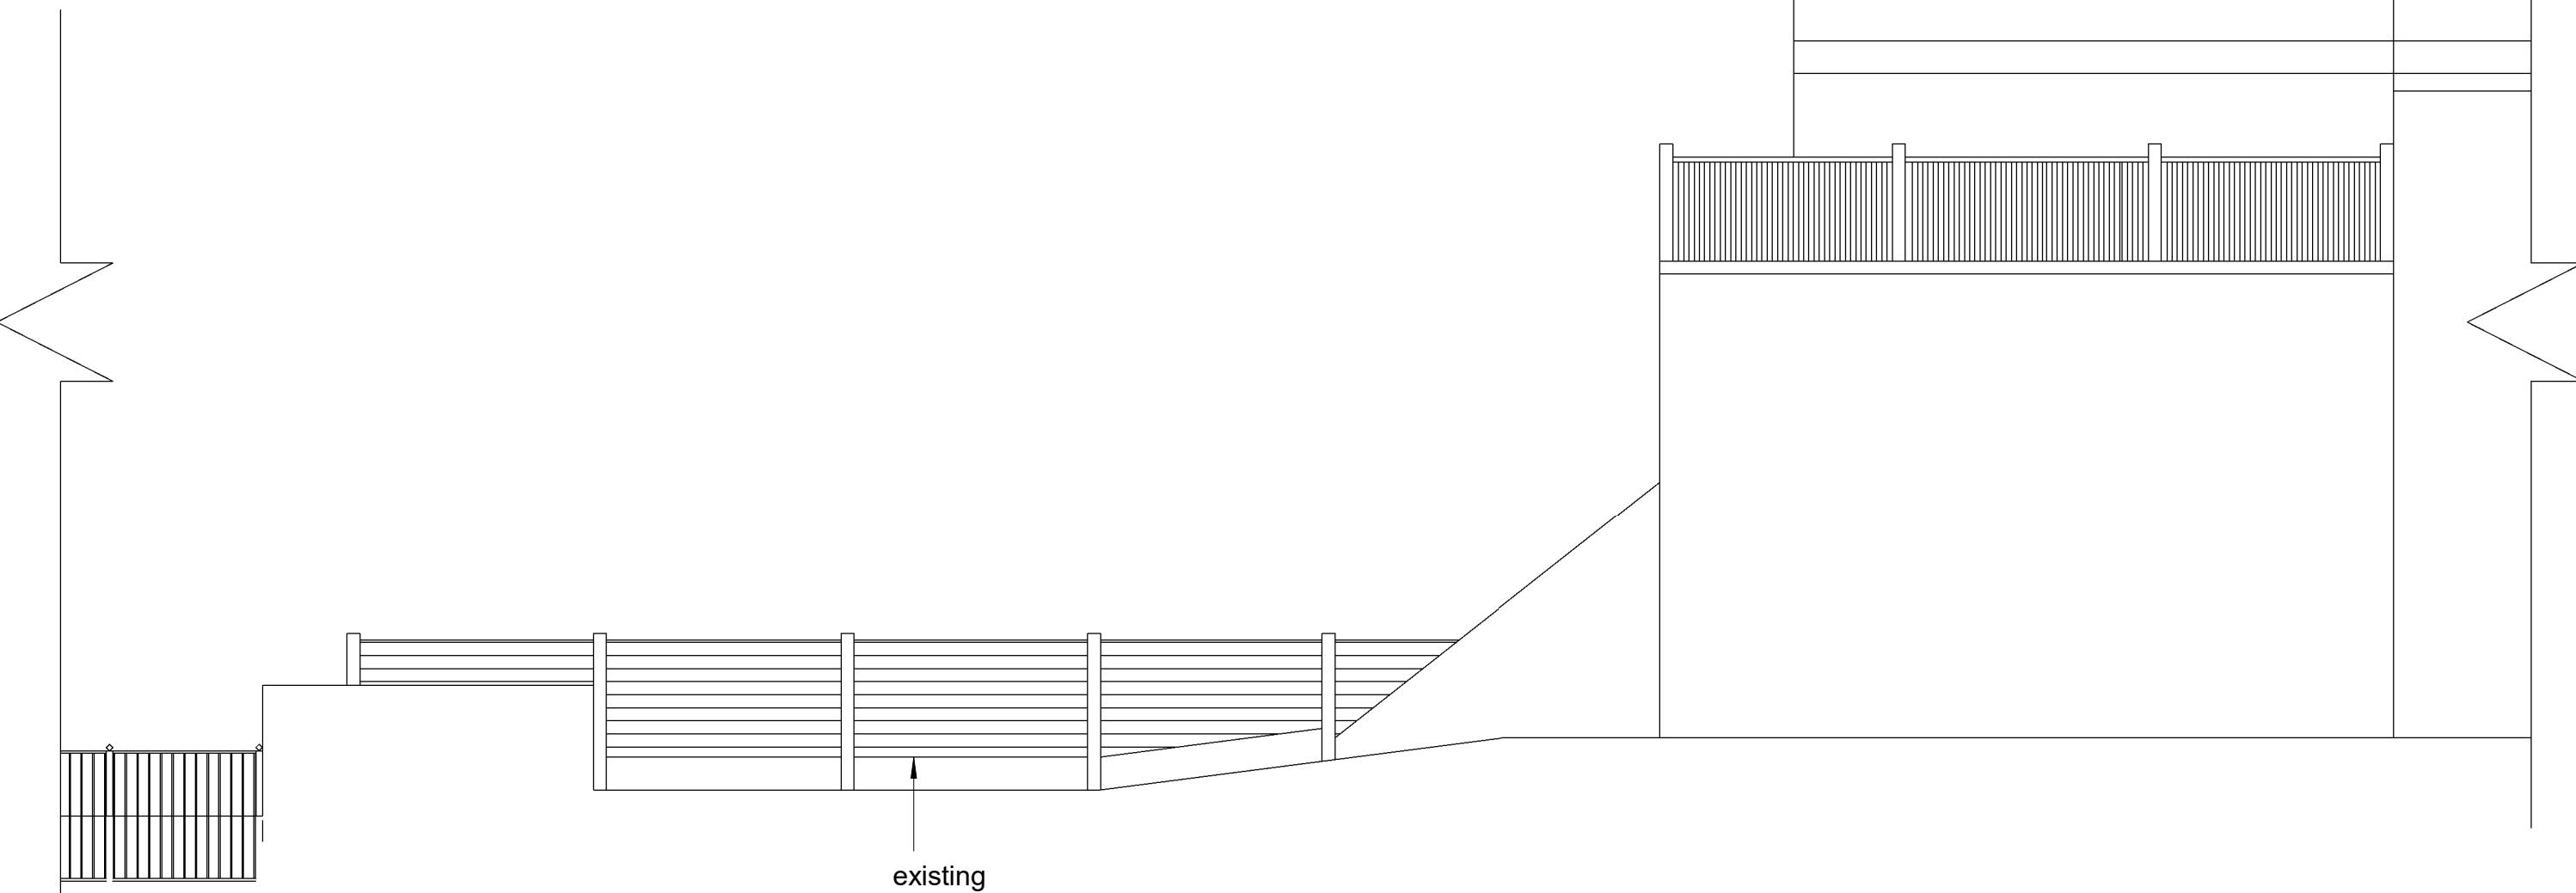

EXISTING SIDE ELEVATION - C

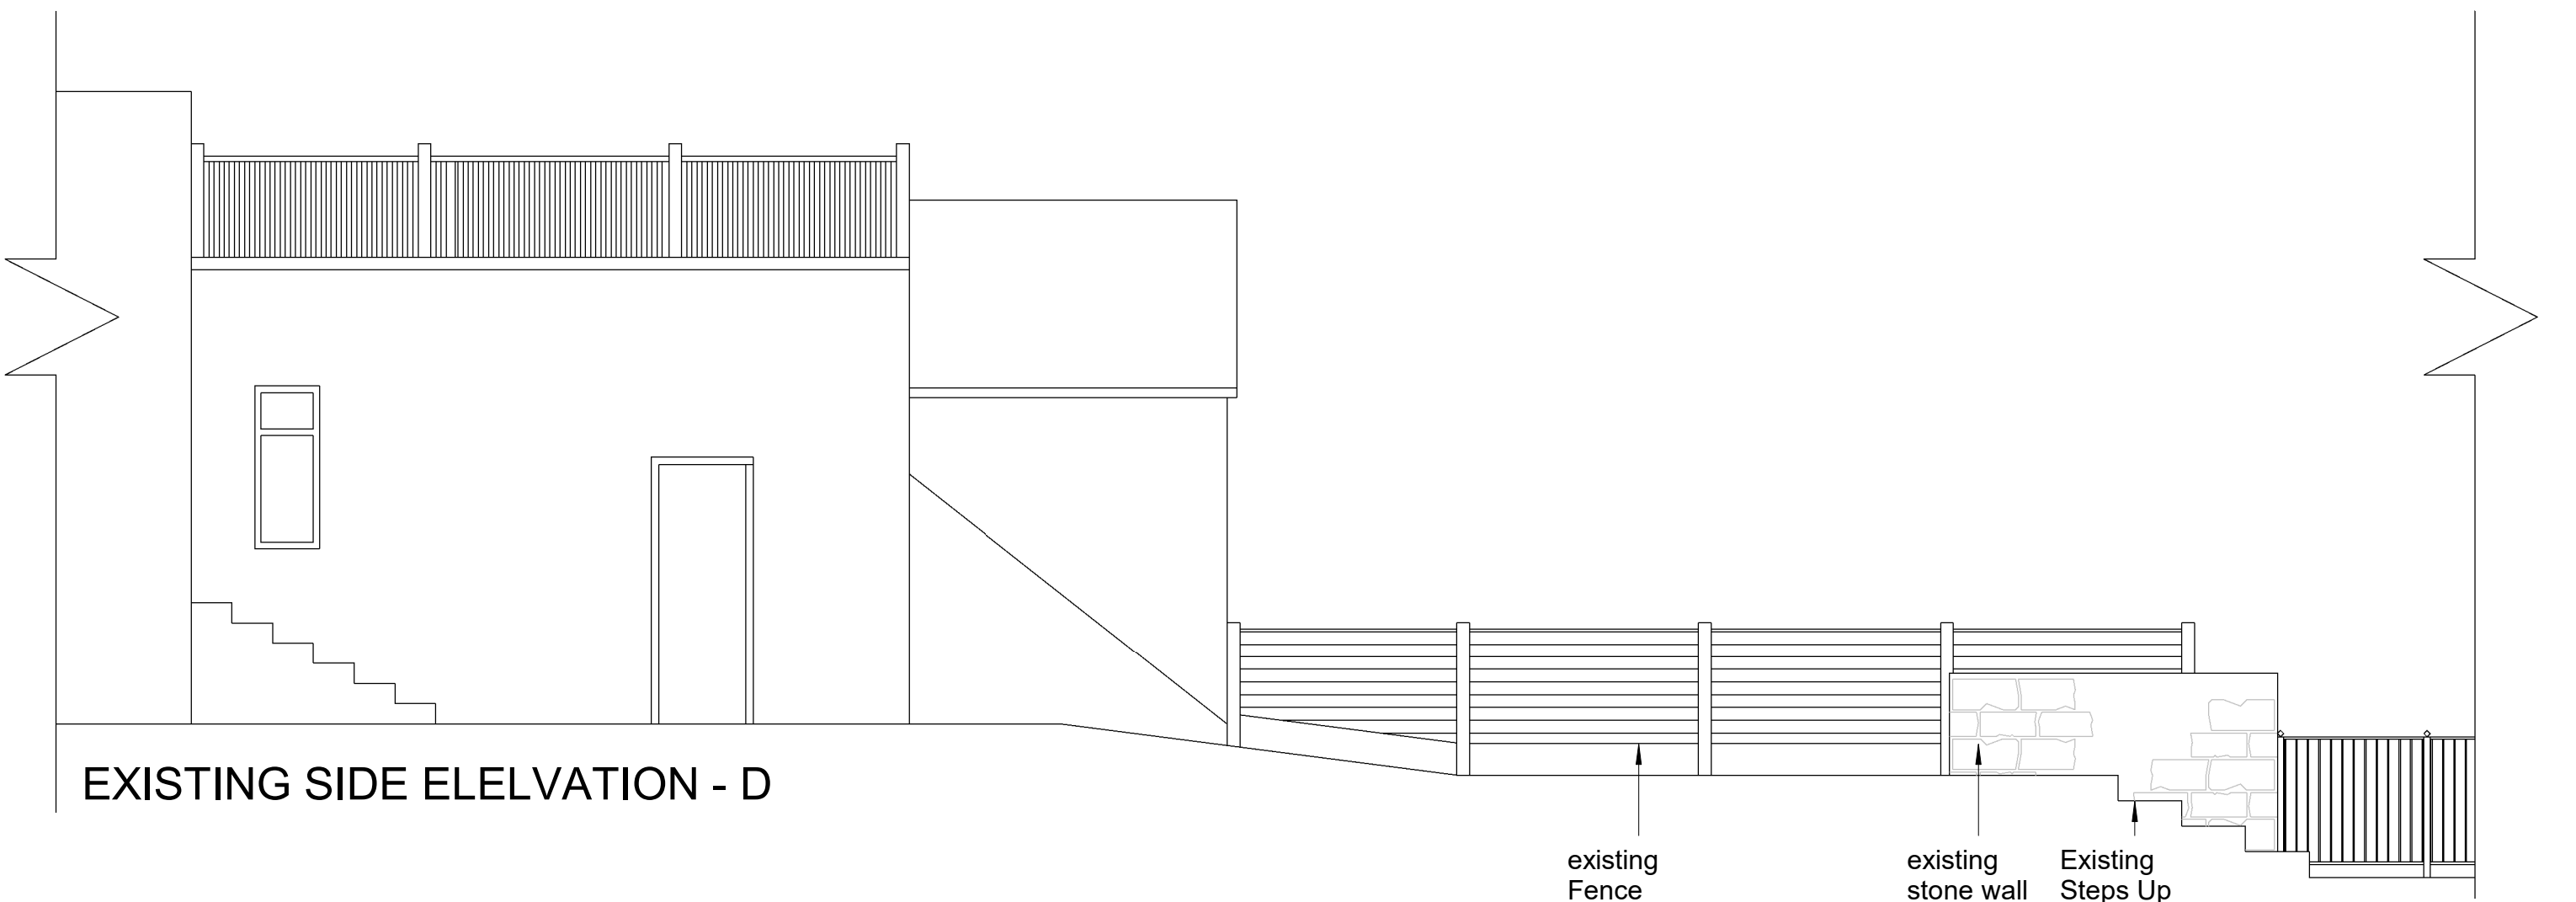

EXISTING SIDE ELEVATION - D

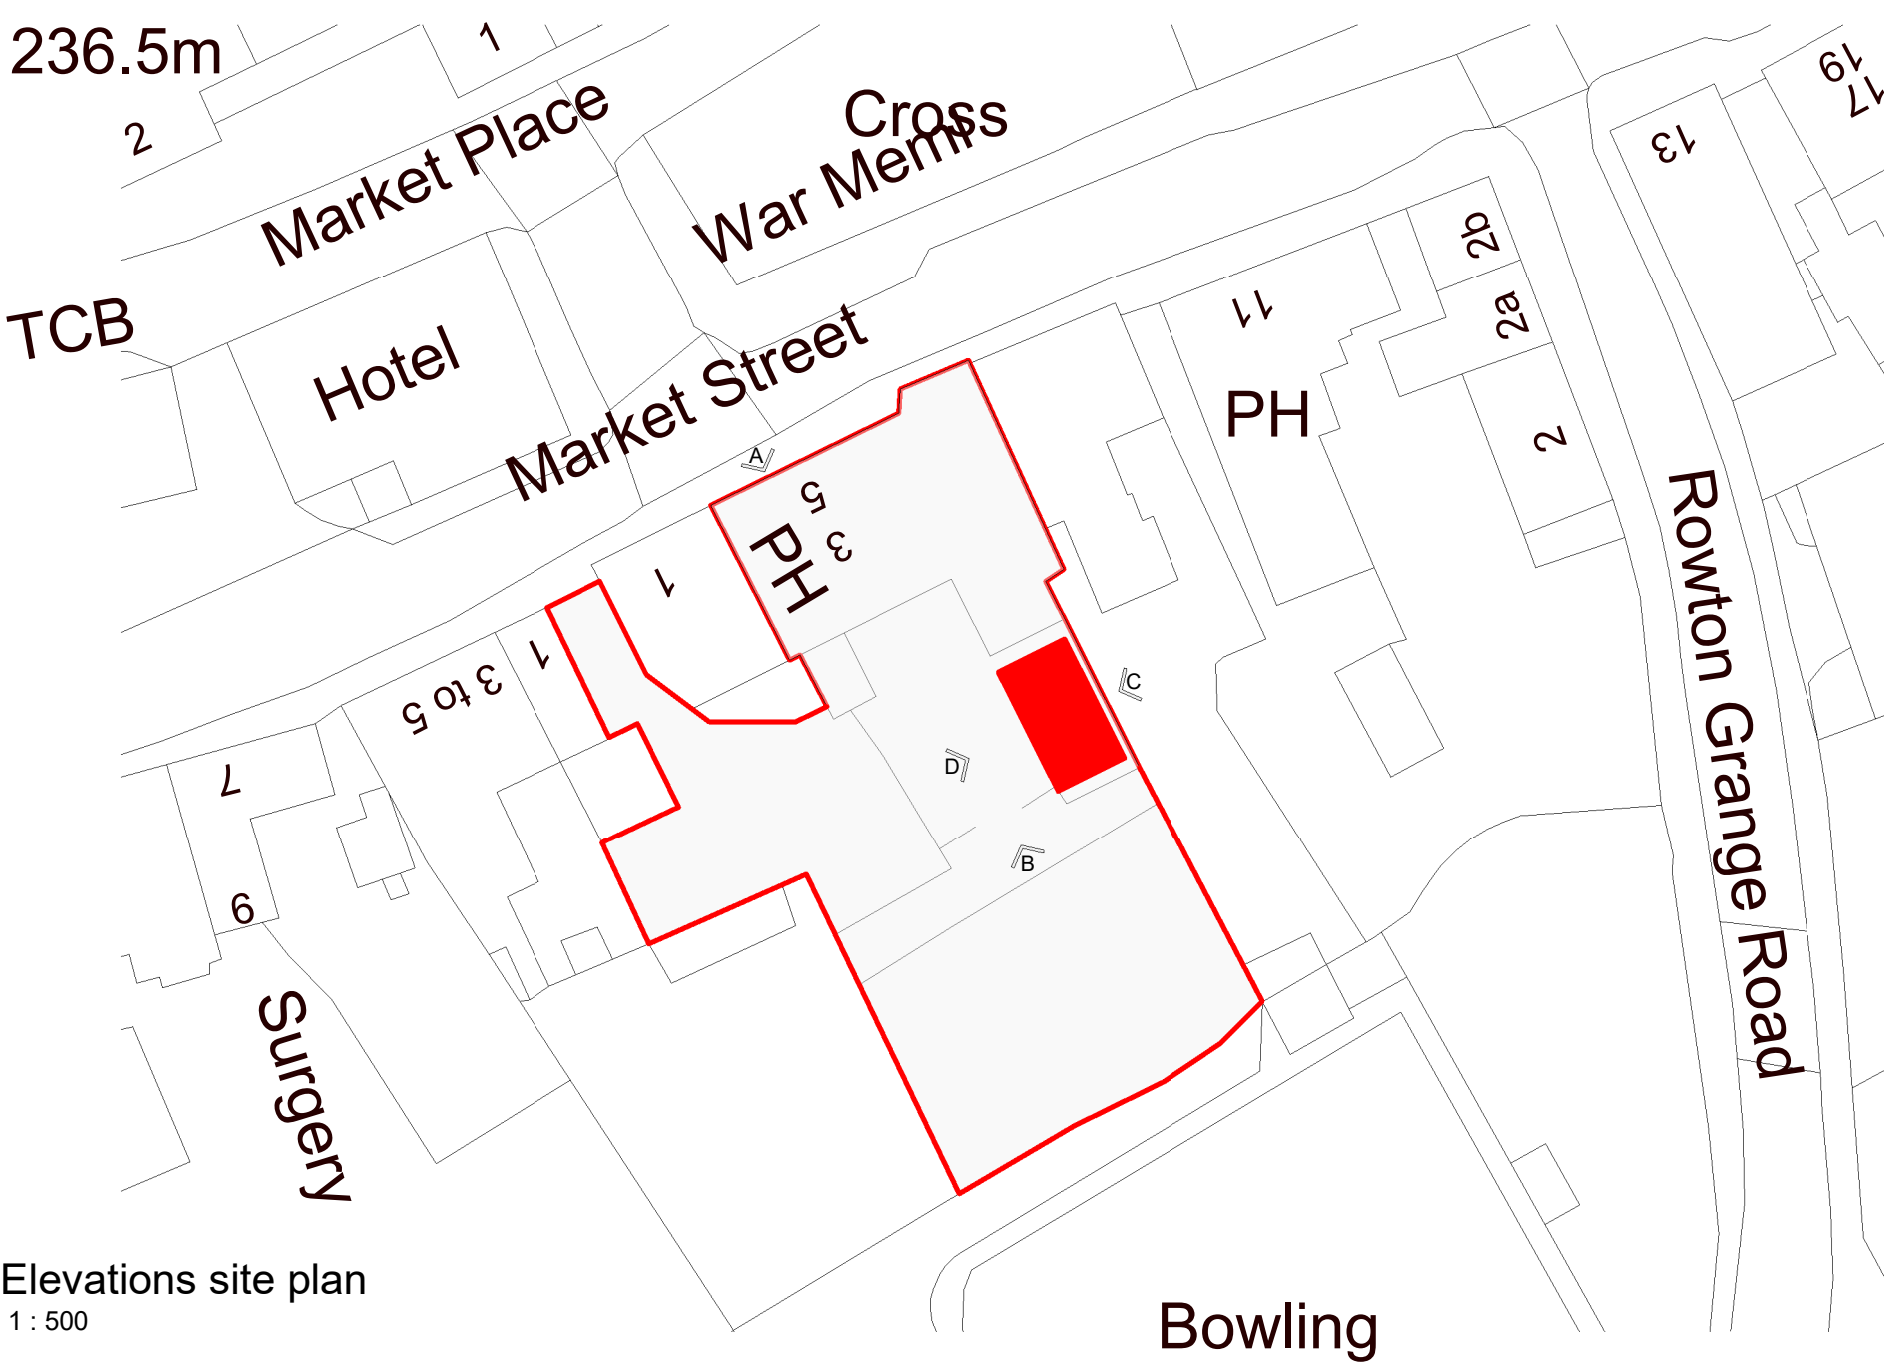

Elevations site plan
1 : 500



B 14.09.2023 north arrow added, do not scale note removed
A 14.09.2023 additional elevation added
1 08/05/23 2nd issue for information
Rev# Date Note

Drawing Number	Revision
0001.1	B

Drawing Title
Existing Elevations

Product
Pug and Pudding, chapel en le frith

Client
Pug and Pudding

Job Number	Size	Scale
3161	A1	As indicated

Drawn	Approved	Date
Author	Checker	08/15/23

Millson
group

www.millsongroup.co.uk
info@millsongroup.co.uk
0161 228 0558

THIS DRAWING REMAINS THE COPYRIGHT OF MILLSON GROUP LTD, AND IT MUST NOT BE COPIED OR REPRODUCED WITHOUT WRITTEN CONSENT.

ANY VARIATION BETWEEN DRAWINGS AND SITE CONDITIONS ARE TO BE REPORTED TO MILLSON GROUP LTD IMMEDIATELY. ALL CONTRACTORS MUST VISIT THE SITE AND ARE SOLELY RESPONSIBLE FOR TAKING AND CHECKING ALL DIMENSIONS RELATIVE TO THE WORK THEY ARE REQUIRED TO CARRY OUT.

THIS DRAWING MUST NOT BE USED ON SITE UNLESS ISSUED FOR CONSTRUCTION.