



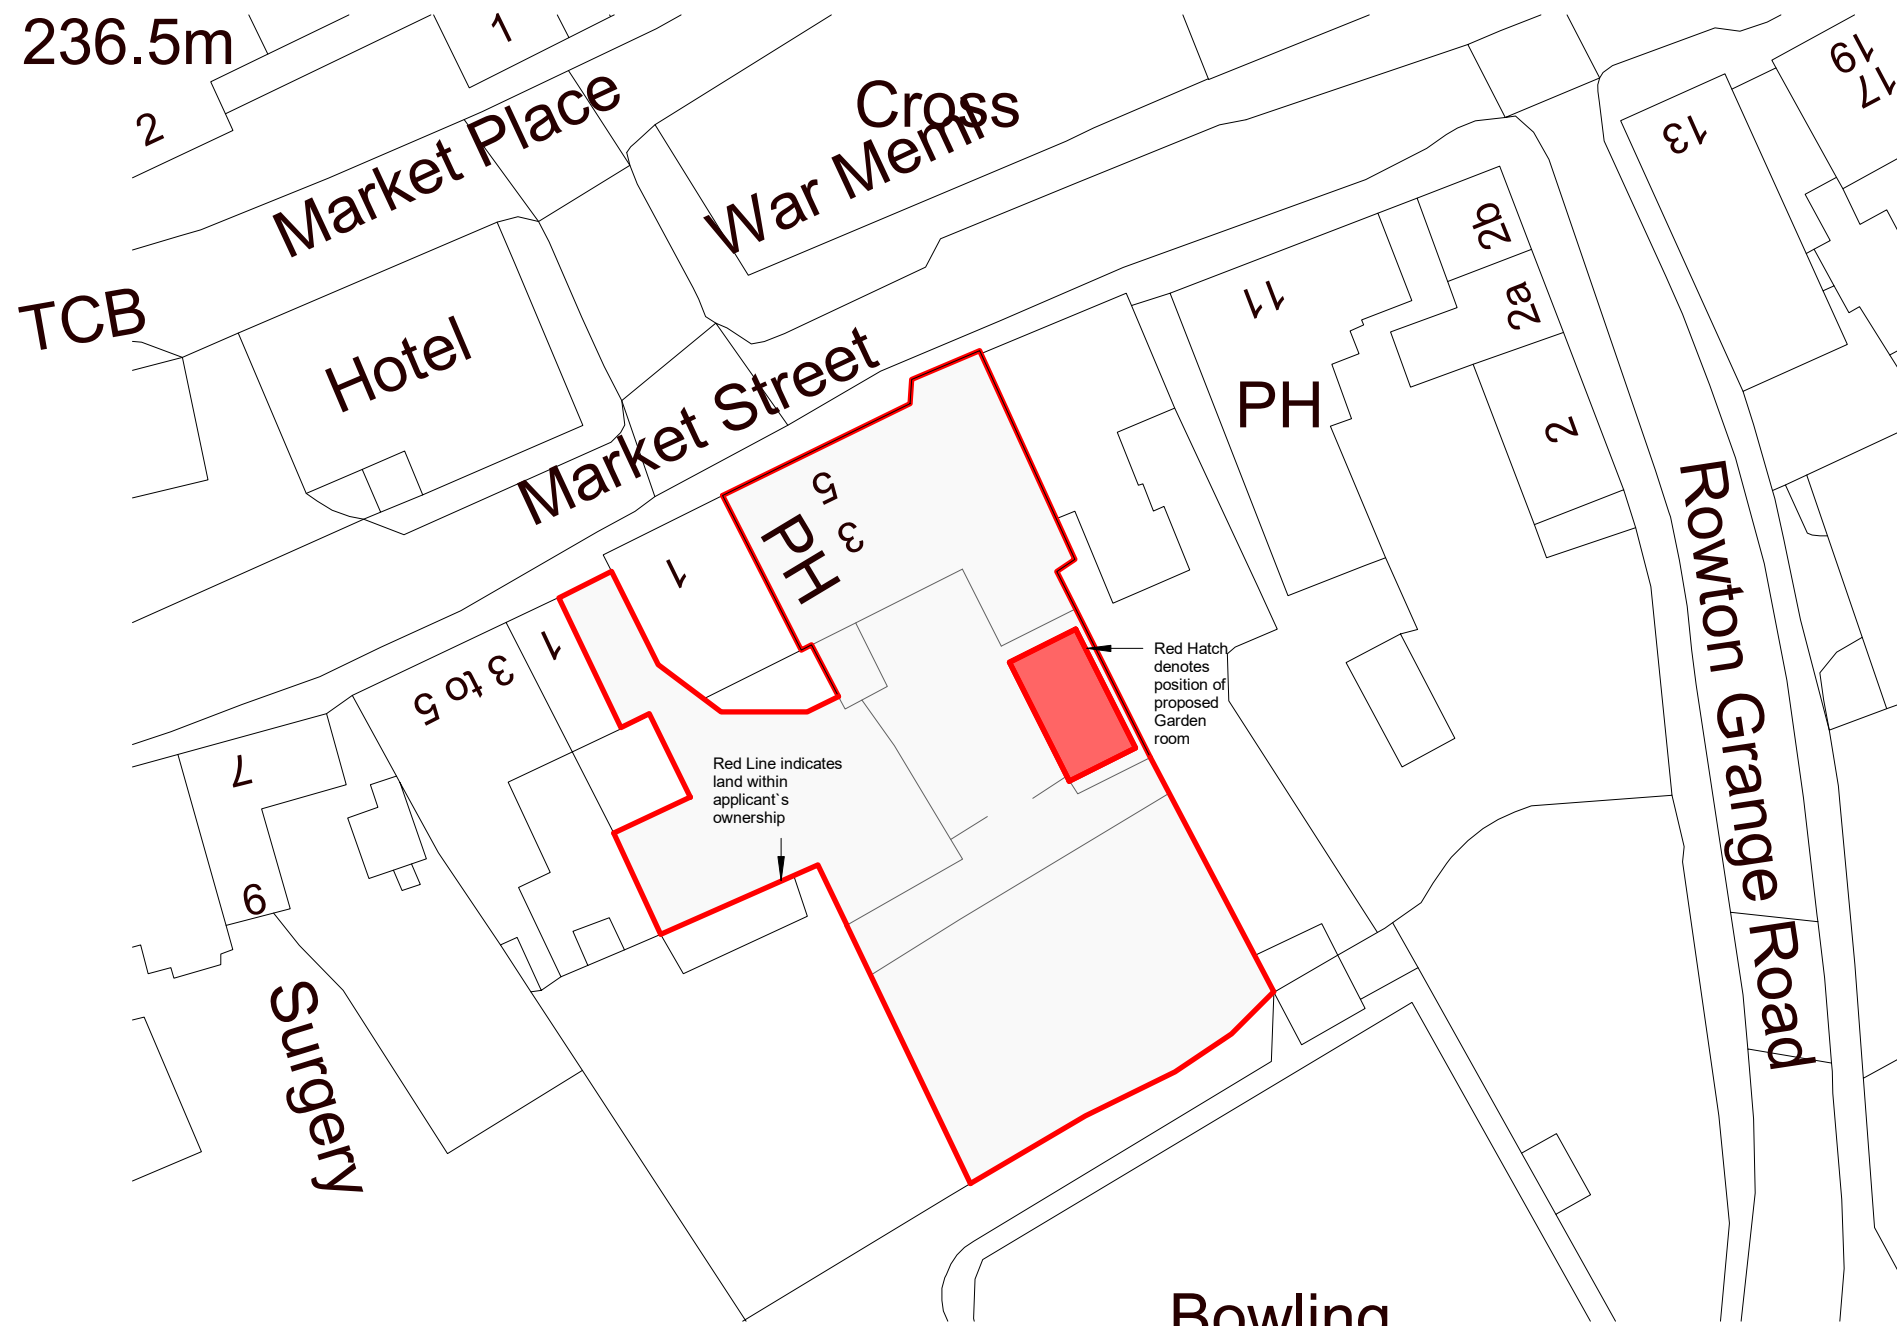

Ordnance Survey, (c) Crown Copyright 2023. All rights reserved. Licence number 100022432

OS Map
1 : 500

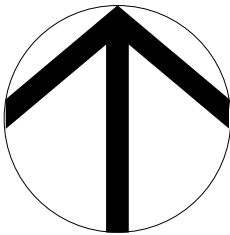

A 29.08.2023 blue line boundary revised

1 15/08/23 First Issue for Information

Rev	Date	Notes	Revision
-----	------	-------	----------

Drawing Number	0004	Revision	A
----------------	------	----------	---

Drawing Title
Site Plan

Project
Pug and Pudding, chapel en le frith

Client
Pug and Pudding

Job Number	Size	Scale
3161	A3	1 : 500
Drawn	Approved	Date
AK	CIP	15/08/23



www.millsongroup.co.uk
info@millsongroup.co.uk
0161 228 0558

THIS DRAWING REMAINS THE COPYRIGHT OF MILLSON GROUP LTD. AND IT MUST NOT BE COPIED OR REPRODUCED WITHOUT WRITTEN CONSENT.

ANY VARIATION BETWEEN DRAWINGS AND SITE CONDITIONS ARE TO BE REPORTED TO MILLSON GROUP LTD. IMMEDIATELY. ALL CONTRACTORS MUST VISIT THE SITE AND ARE SOLELY RESPONSIBLE FOR TAKING AND CHECKING ALL DIMENSIONS RELATIVE TO THE WORK THEY ARE REQUIRED TO CARRY OUT.

THIS DRAWING MUST NOT BE USED ON SITE UNLESS ISSUED FOR CONSTRUCTION.