


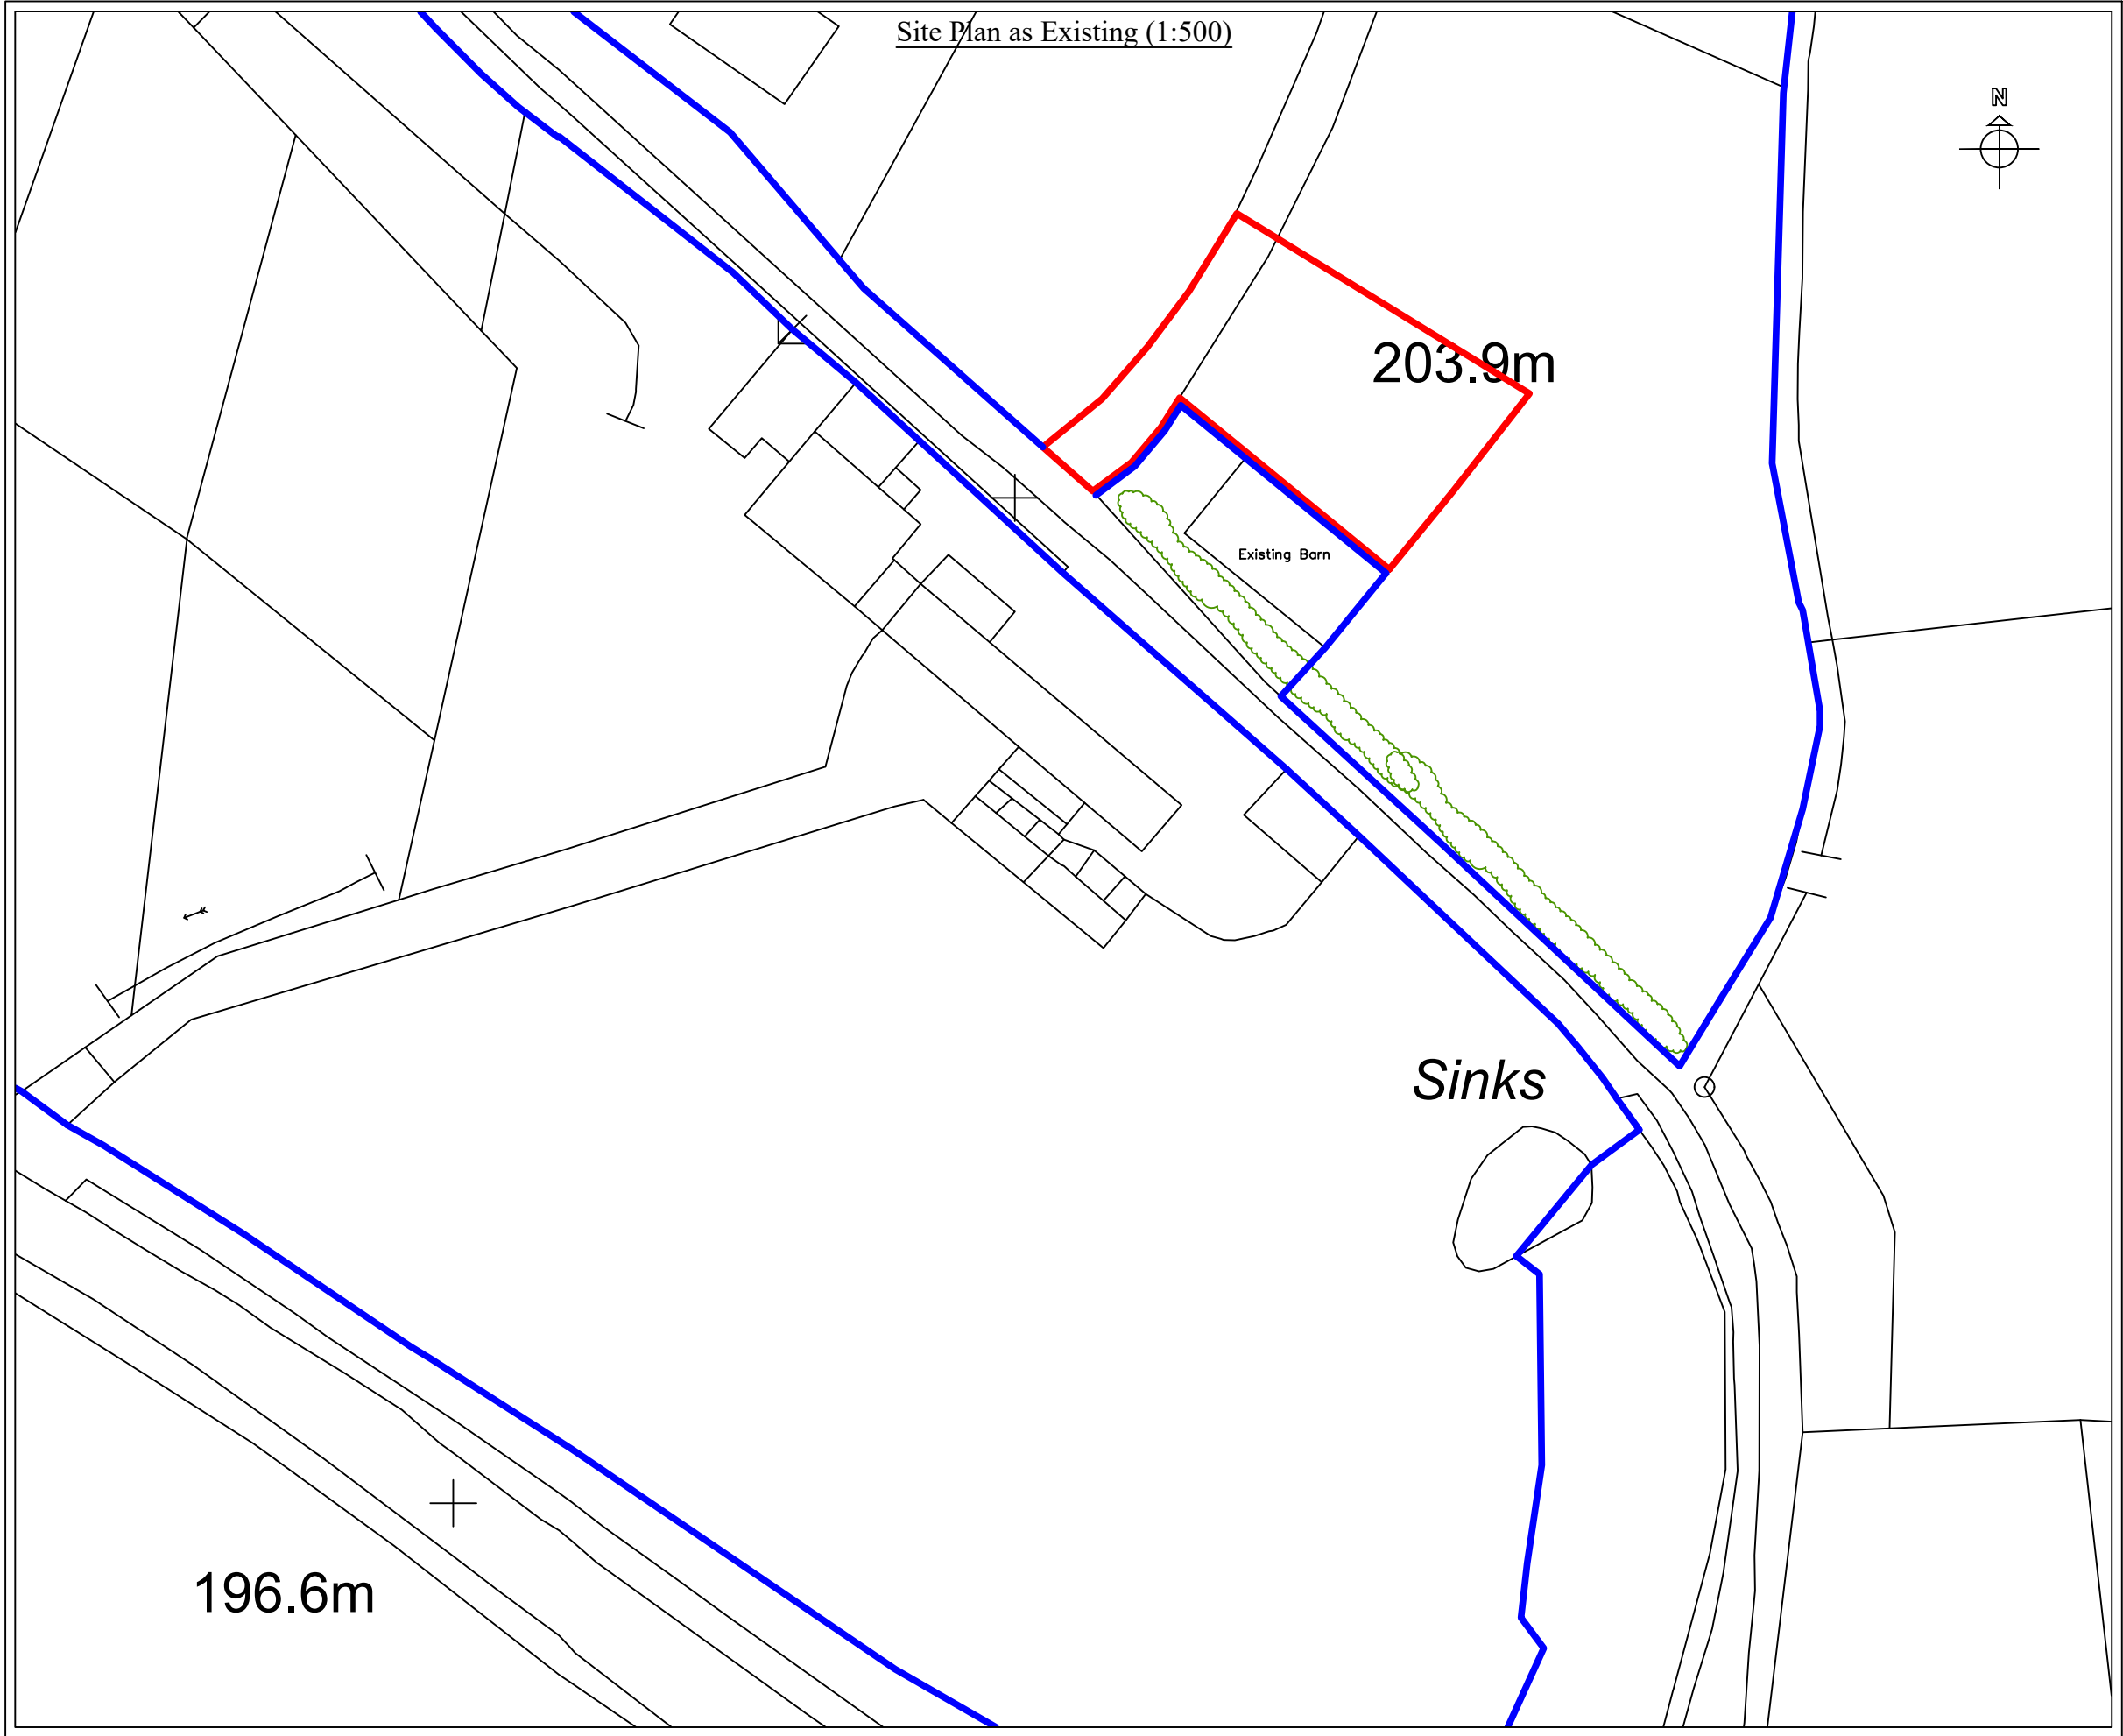

Planning

This drawing is the Copyright of SJ Design Limited.
All dimensions must be checked on site.
All materials and workmanship are to be in accordance with prevailing British
Standards, Codes of Practice, Building Regulations, manufacturers and Federation
recommendations and all to the complete satisfaction of SJ Design Limited.



Building Design & Surveying Consultants
The Old Co-Op Building, Church Street,
Hayfield, High Peak SK22 2JE
Tel: 01663 742903 Fax: 01663 751247
Mobile: 07984 007 087 Email: info@sjdesign.net
www.sjdesign.net

Client
Gary Bennett
Job Title
Proposed stable/agricultural building at
The Cedars
Tunstead Milton
Whaley Bridge
High Peak
SK23 7ER

Drawing Title
Site Plan as Existing

Scale
1:500 at A3
Date
September 2023
Drawn by
SJ

Drawing No. 101	Rev. -
--------------------	-----------