



Existing Ground Floor Plan
1 : 100

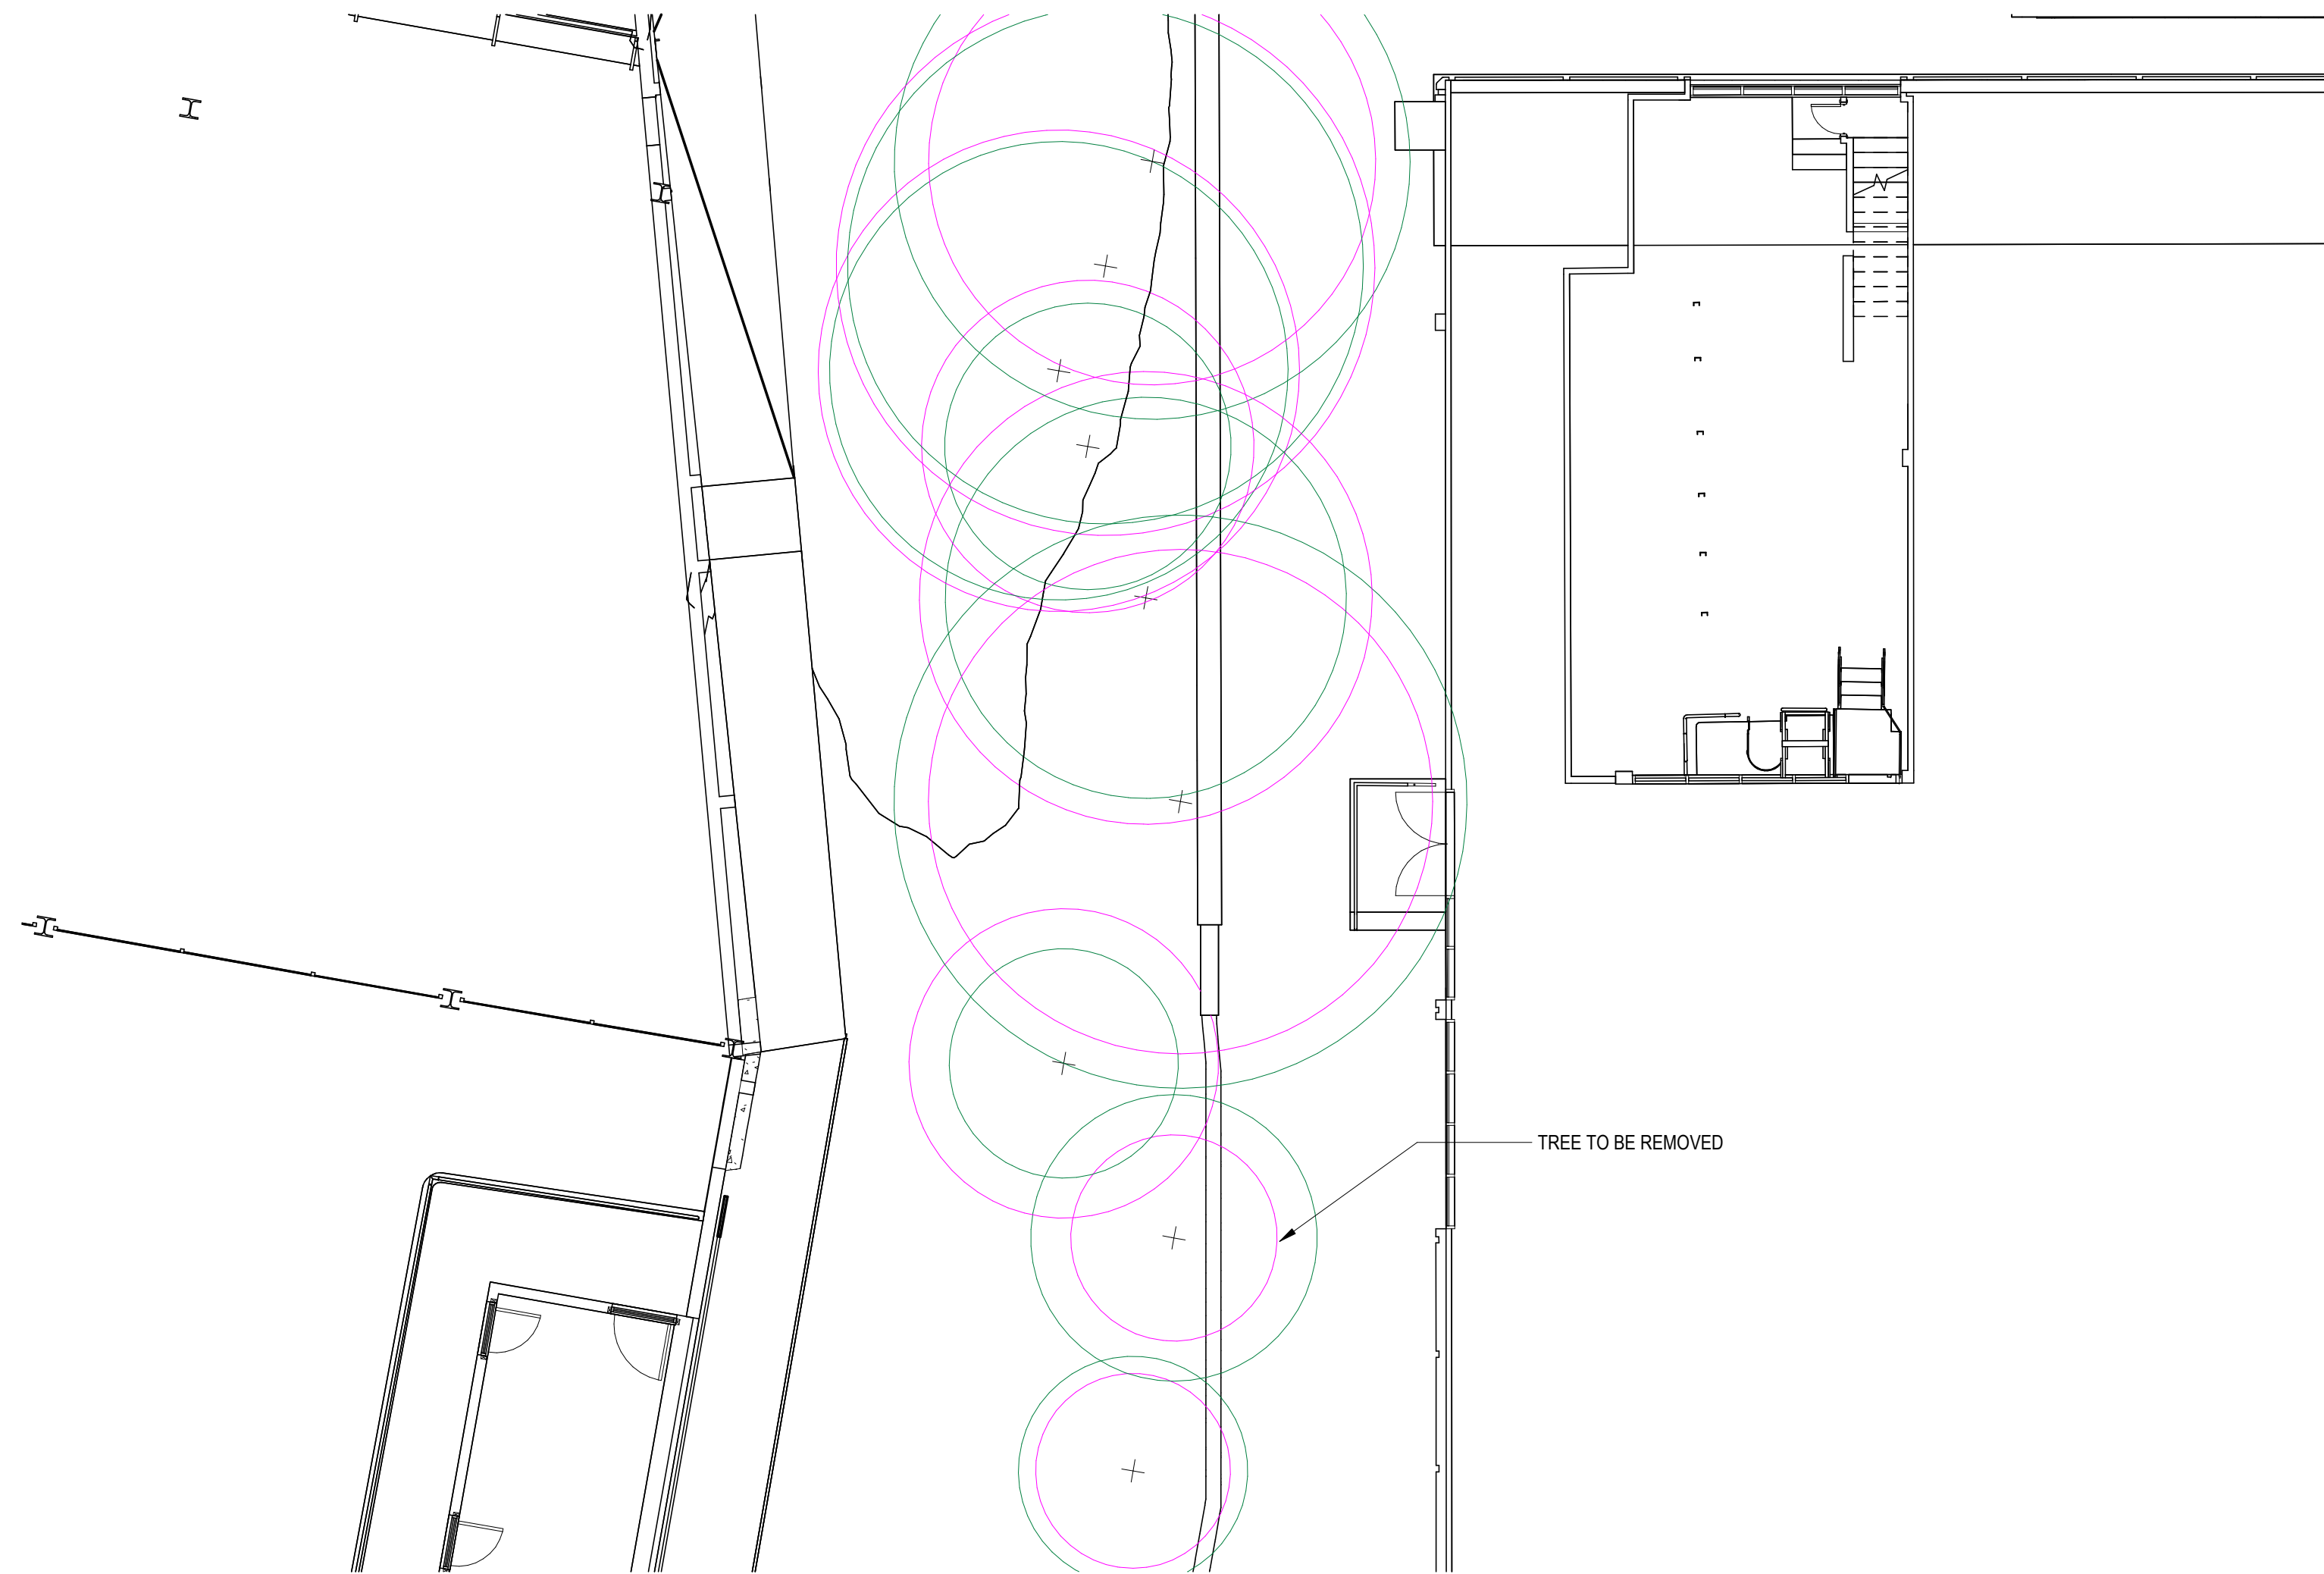

Proposed Ground Floor Plan
1 : 100

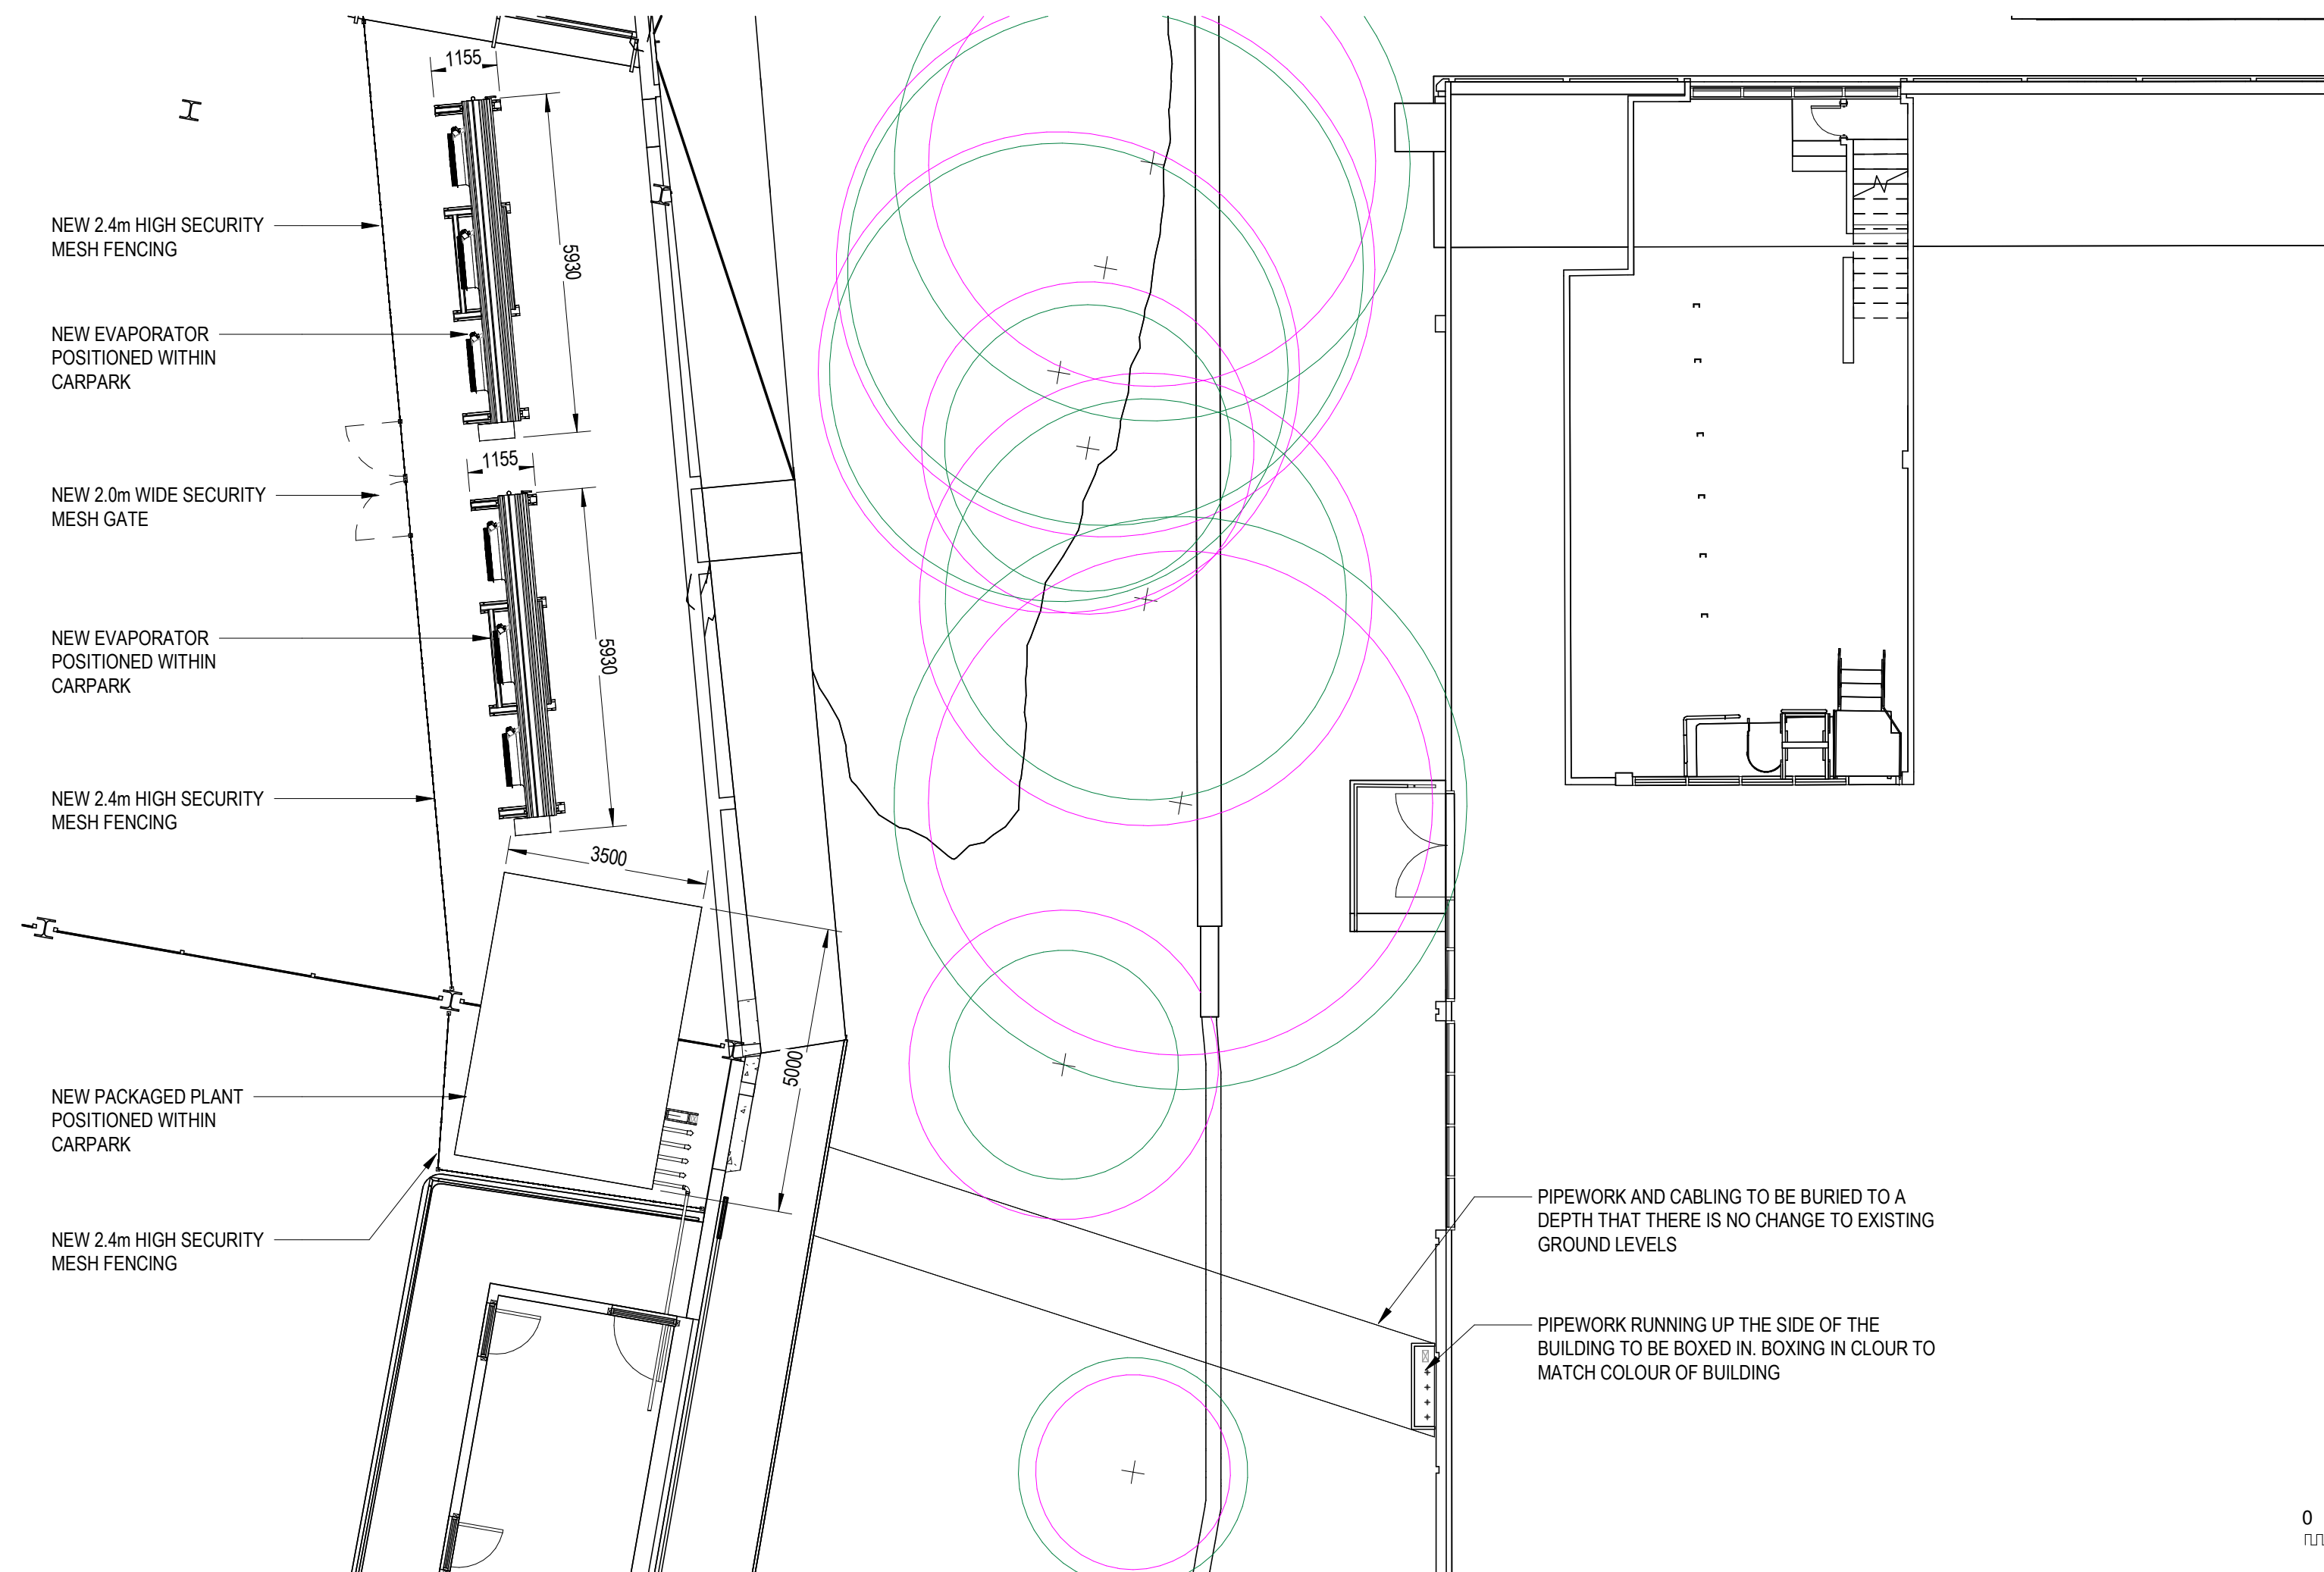

NOTES:

ALL DIMENSIONS TO BE CHECKED ON SITE AND ANY DISCREPANCIES TO BE PRIOR DISCUSSED WITH THE AUTHOR. BEFORE PROCEEDING.

PURPOSE OF ISSUE: Preliminary Design

LeisureEnergy
Sustainable savings

CLIENT:

PROJECT:

Buxton Leisure Centre

DRAWING: Existing & Proposed Floor Plan

DATE: 08/17/23
DRAWN: GC
SCALE (@ A1) 1 : 100

PROJECT No: LE-034-23

DRAWING No: P009-4000-02

DRAWING REVISION: P01