


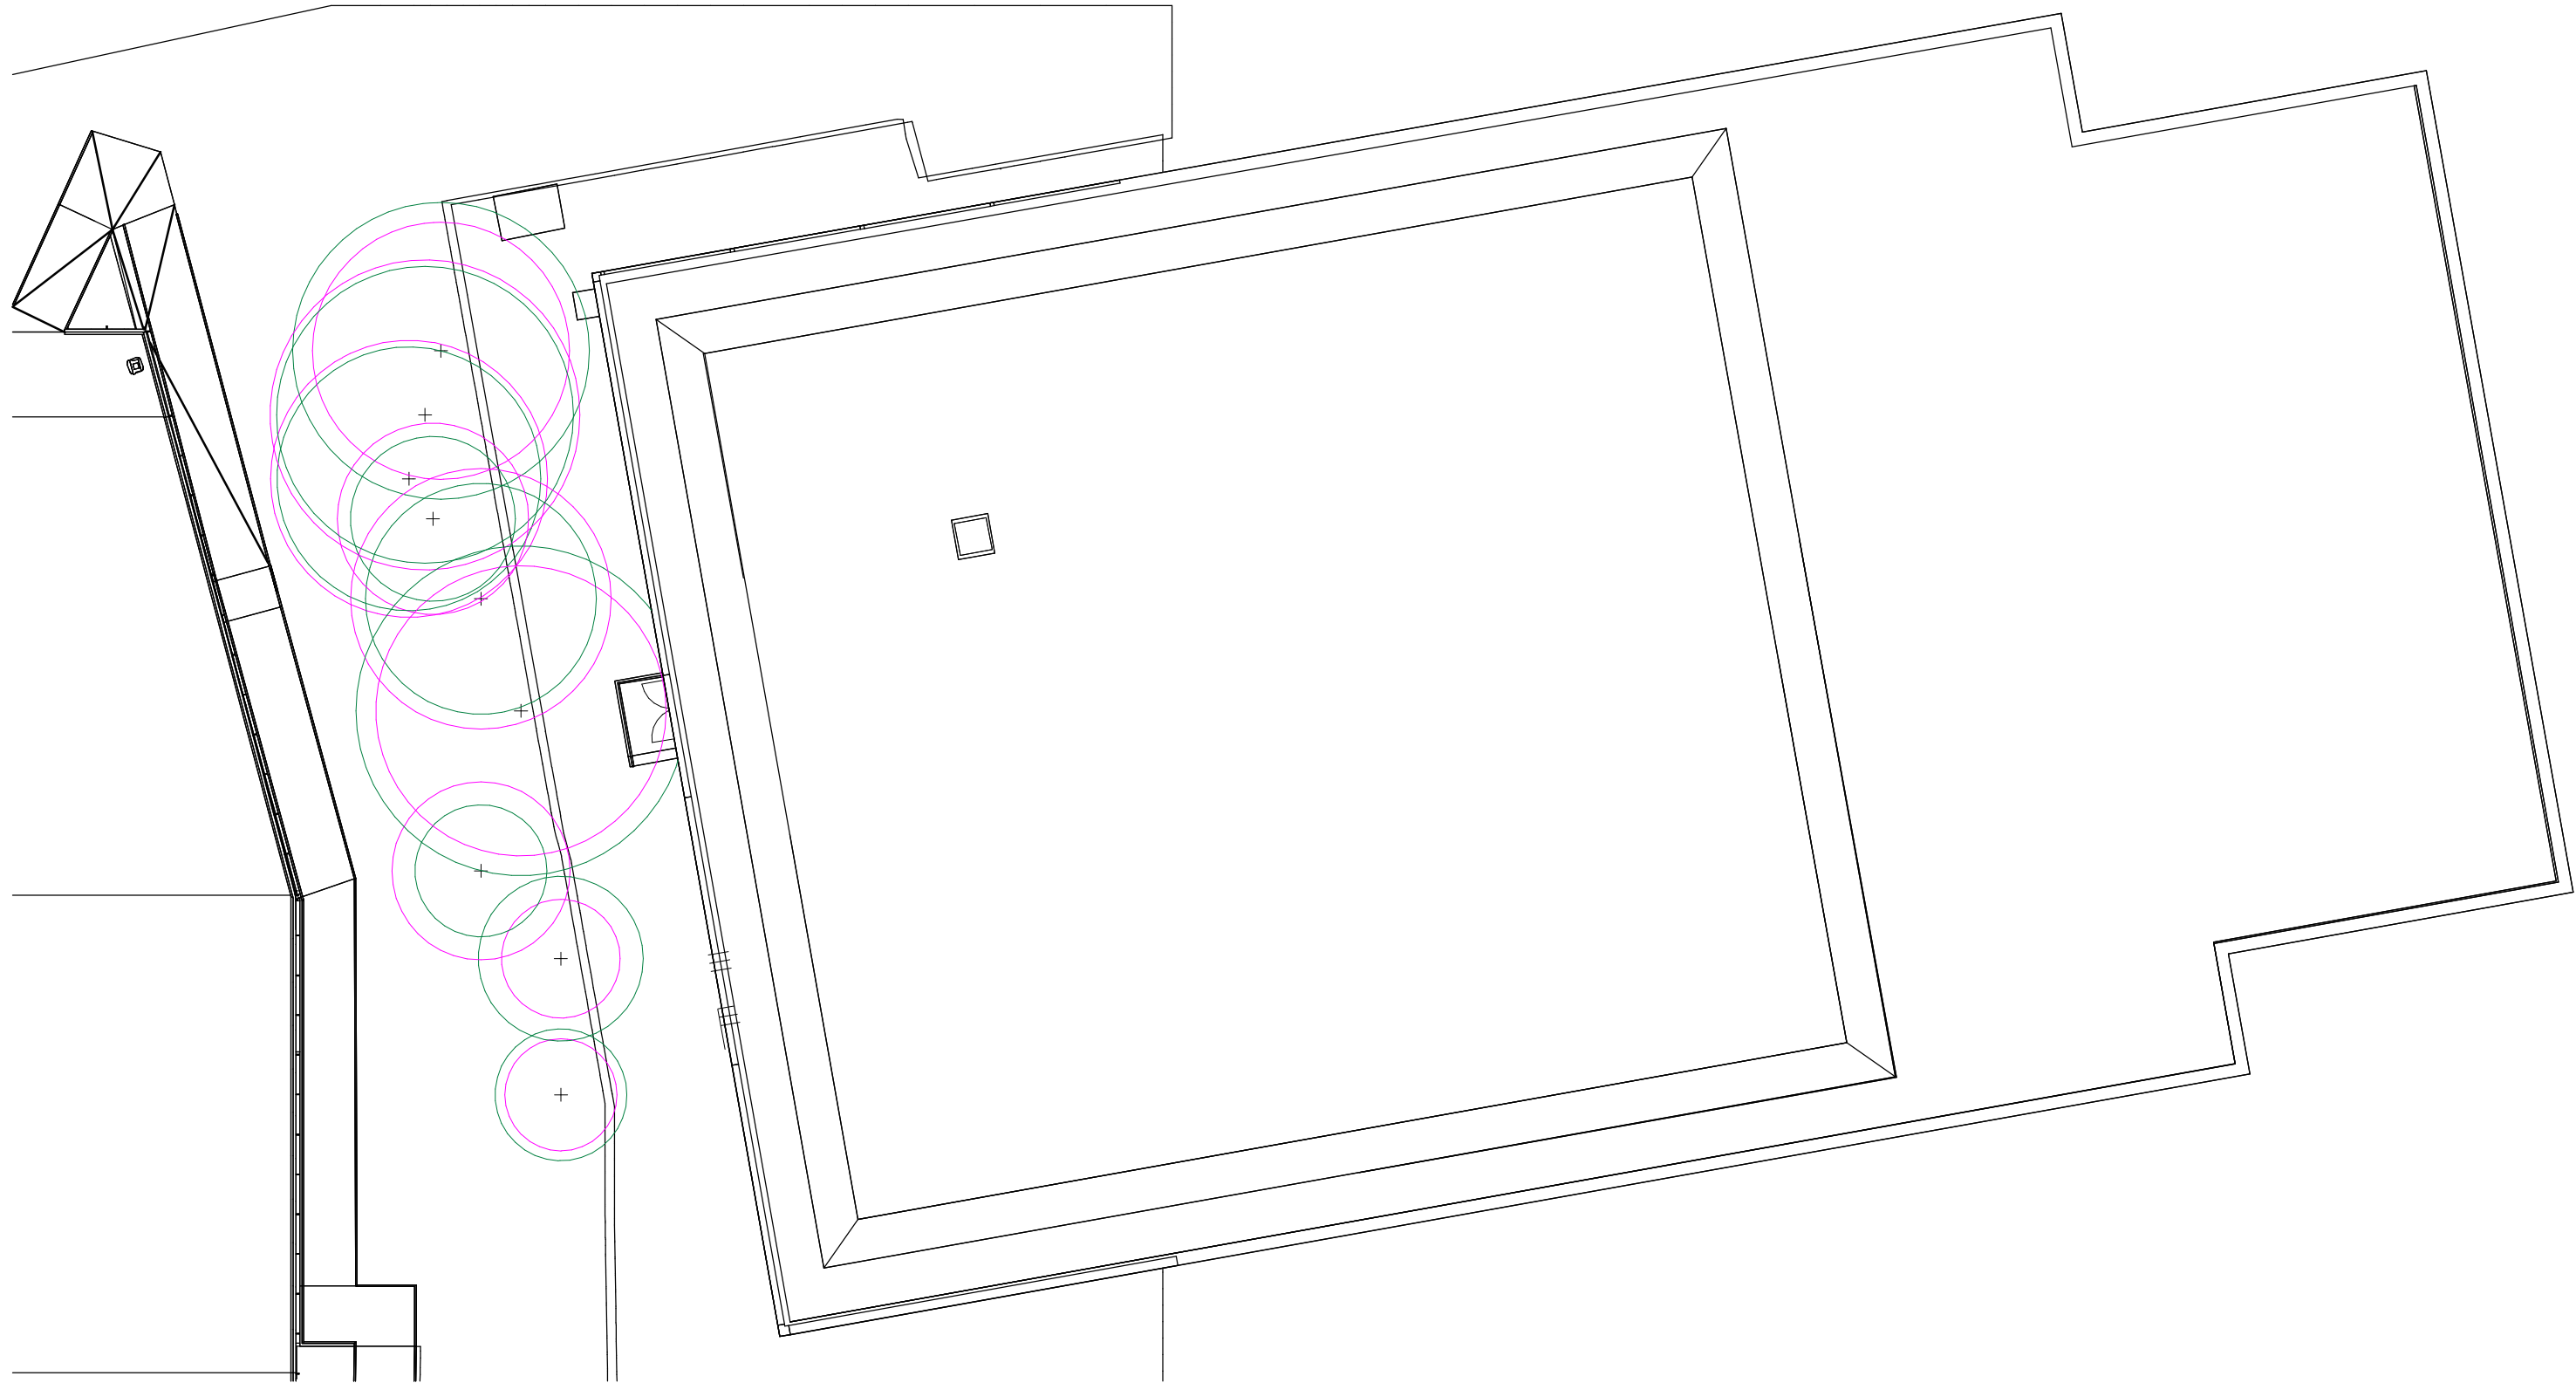


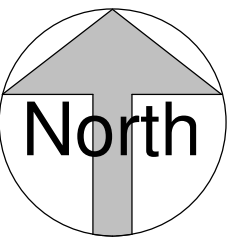

Existing Roof Plan
1 : 200

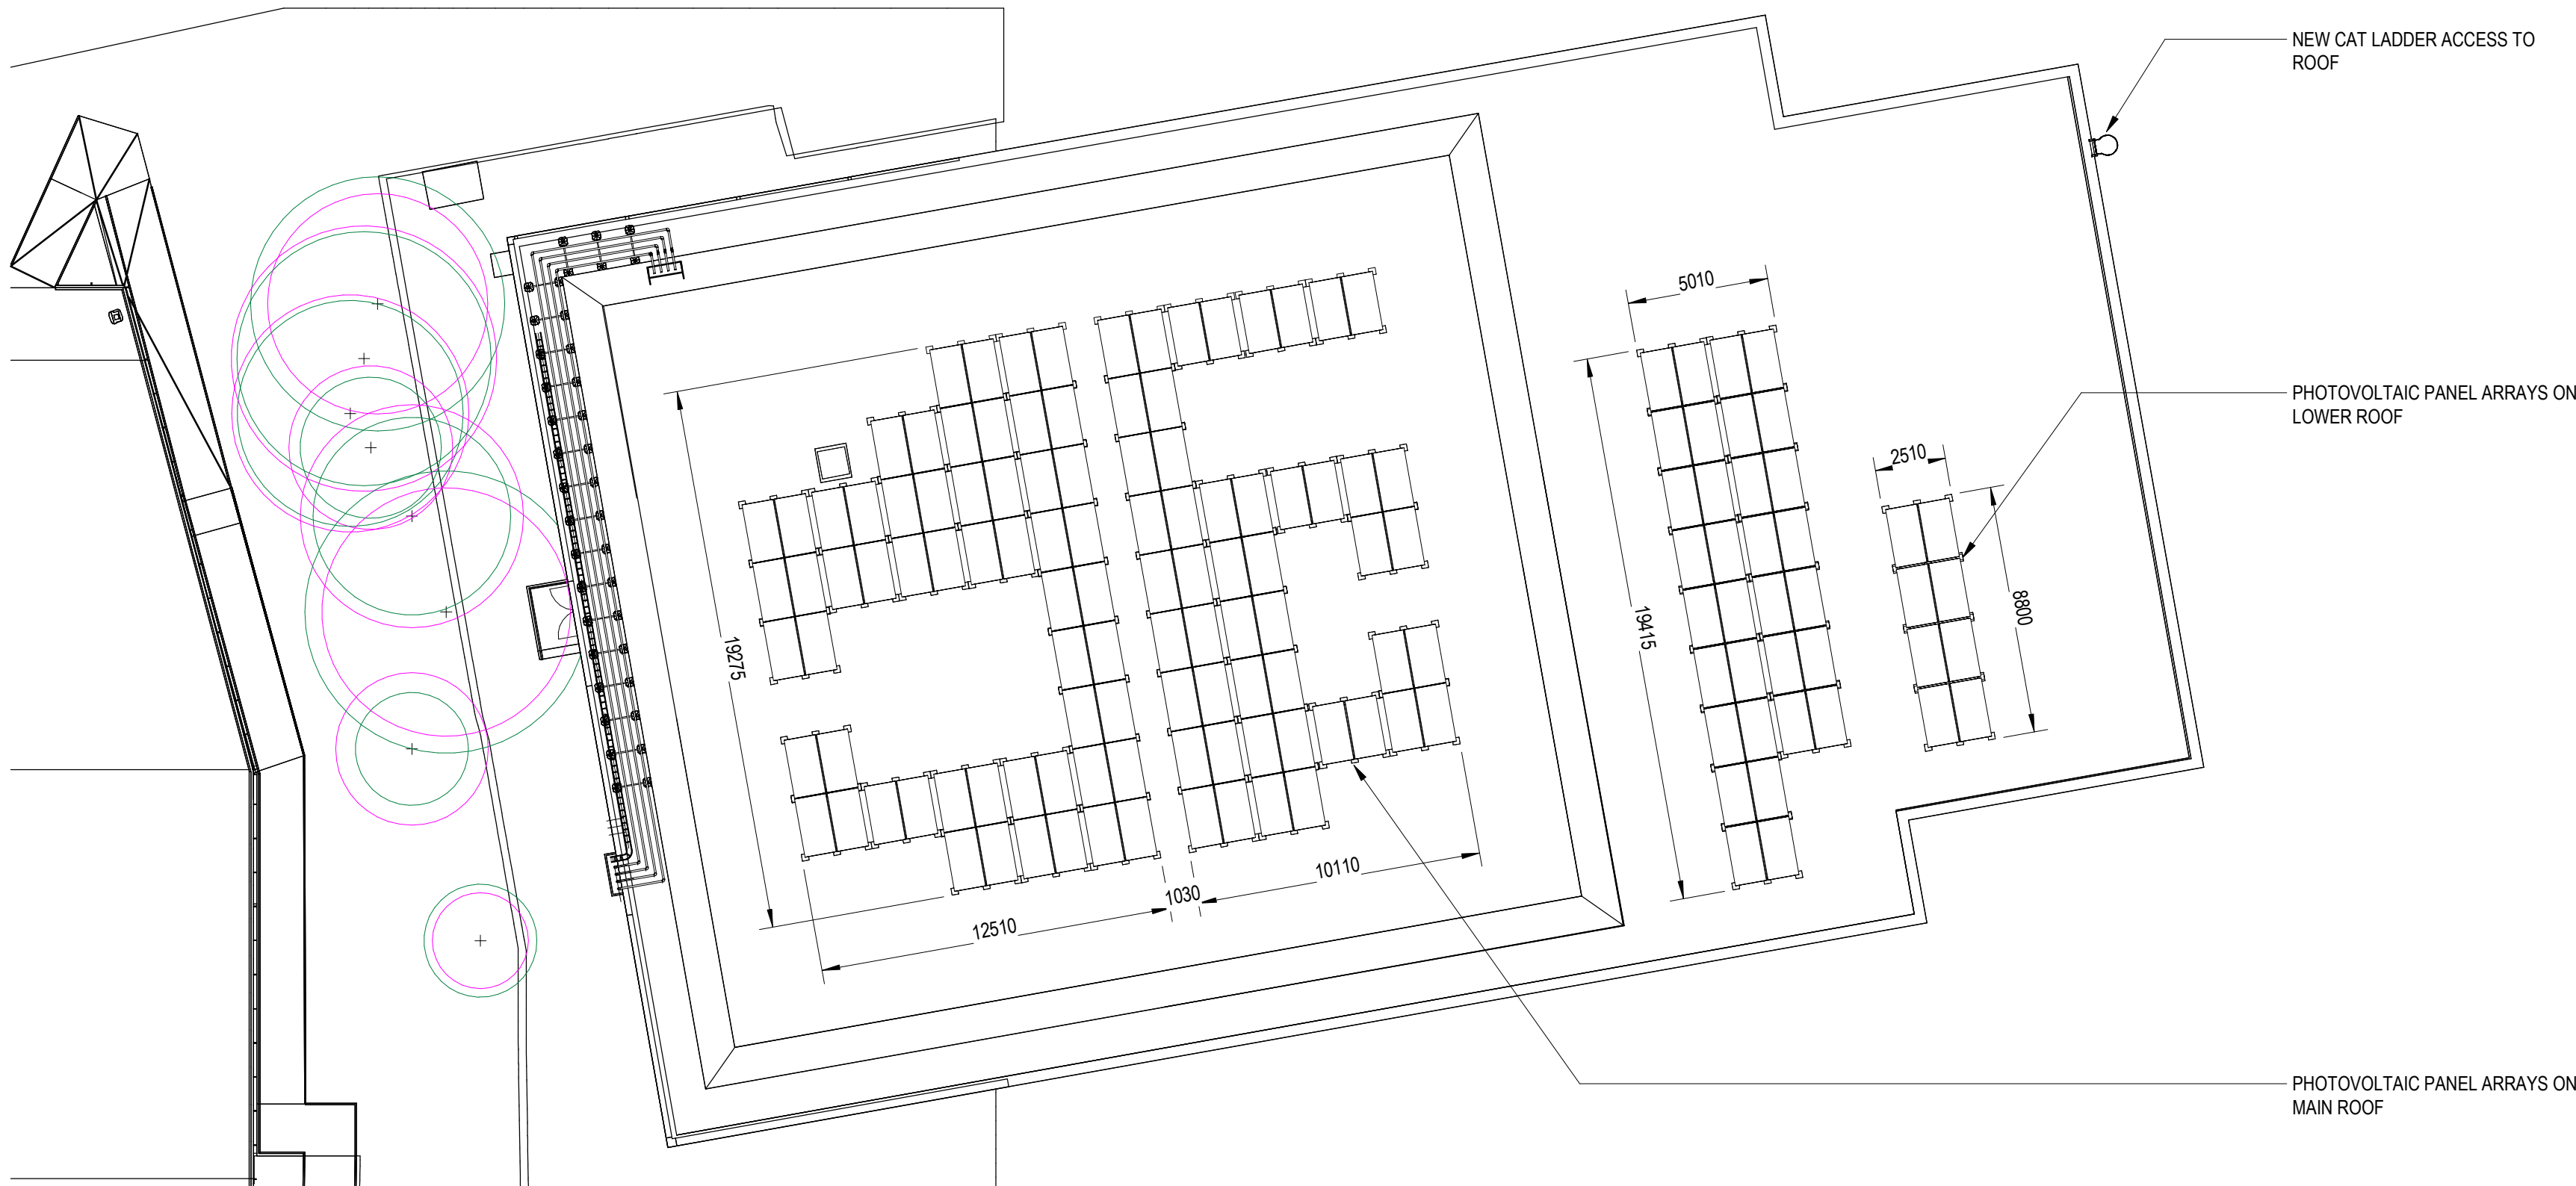

Proposed Roof Plan
1 : 200

 

NOTES:

ALL DIMENSIONS TO BE CHECKED ON SITE AND ANY DISCREPANCIES TO BE PRIOR DISCUSSED WITH THE AUTHOR. BEFORE PROCEEDING.

PURPOSE OF ISSUE: Preliminary Design

LeisureEnergy
Sustainable savings

CLIENT:

PROJECT:

Buxton Leisure Centre

DRAWING: Existing & Proposed Roof Plan

DATE: 08/17/23
DRAWN: GC
SCALE (@ A1) 1 : 200

PROJECT No: LE-034-23

DRAWING No: P009-4000-04

DRAWING REVISION: P01