




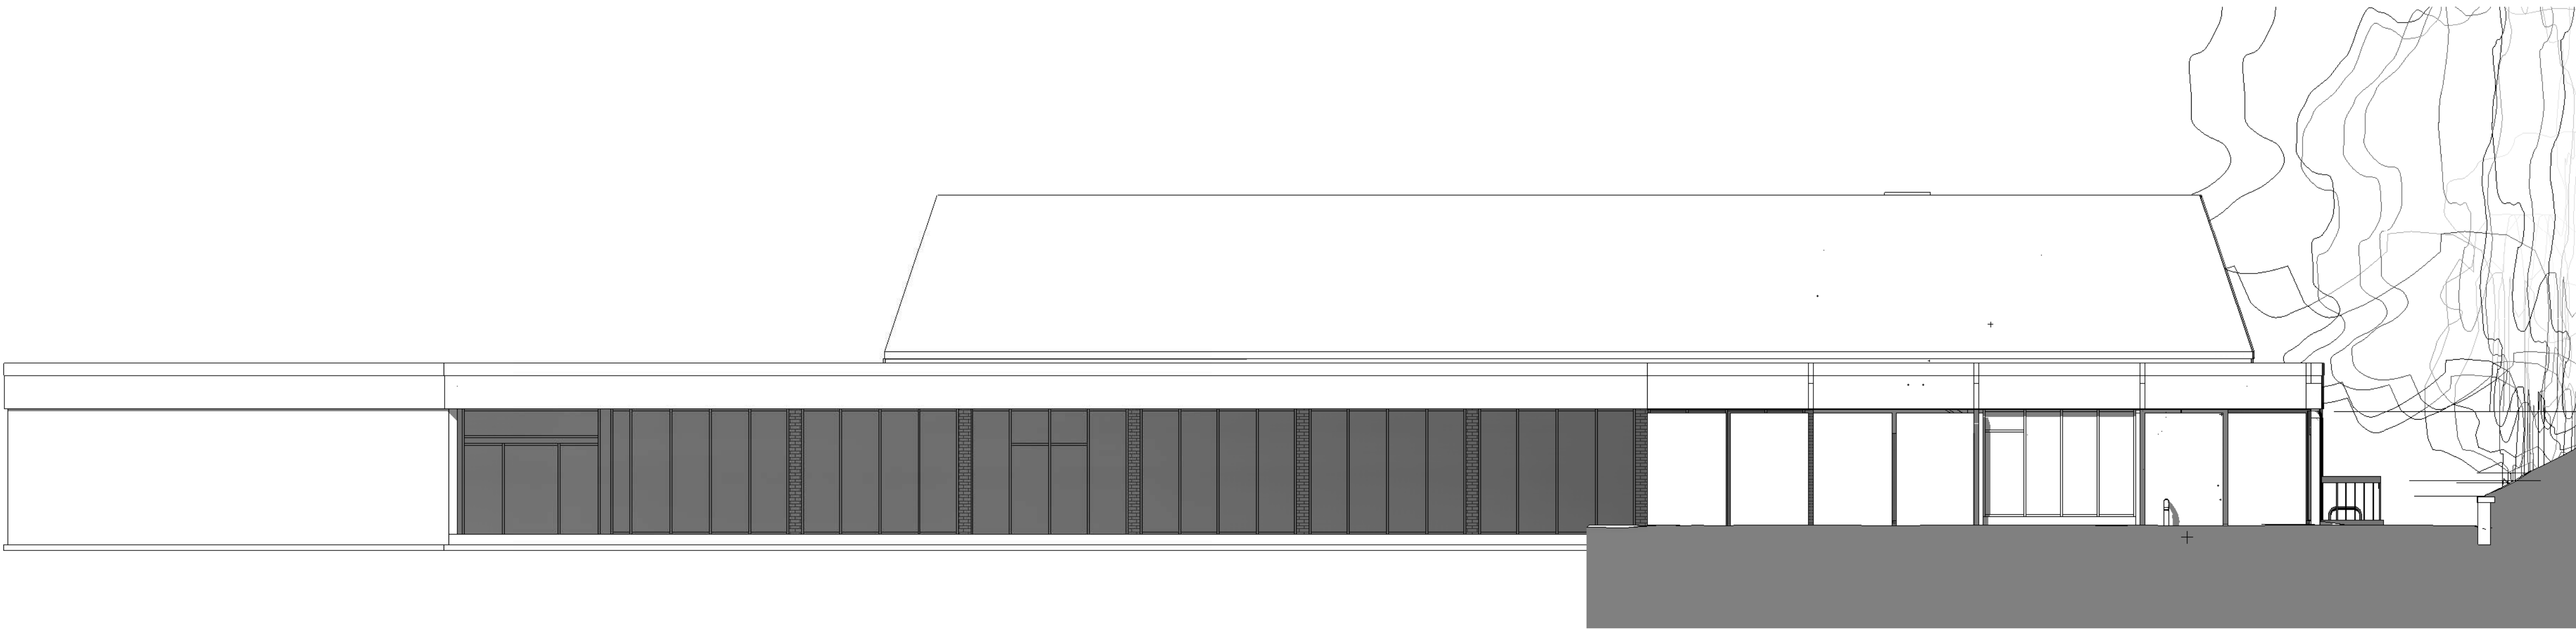

Existing North Elevation
1 : 100

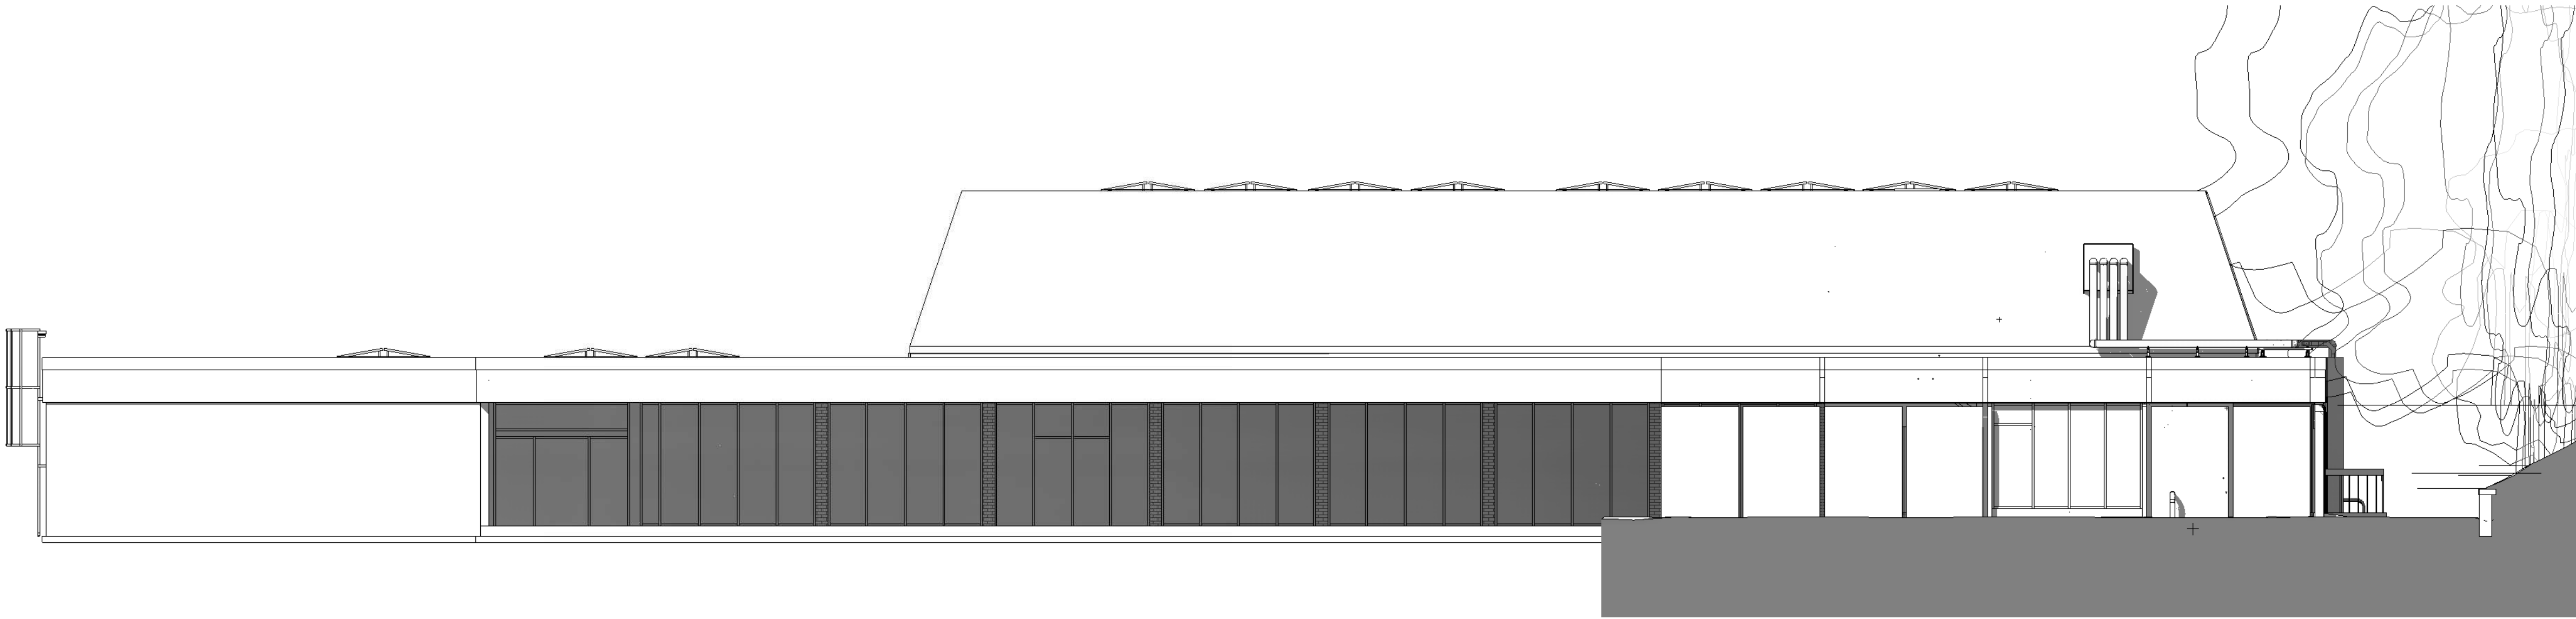

Proposed North Elevation
1 : 100

 

NOTES:

ALL DIMENSIONS TO BE CHECKED ON SITE AND ANY DISCREPANCIES TO BE PRIOR DISCUSSED WITH THE AUTHOR BEFORE PROCEEDING.

PURPOSE OF ISSUE: Preliminary Design



CLIENT:

PROJECT:

Buxton Leisure Centre

DRAWING: Existing & Proposed North Elevations		DATE: 08/17/23
		DRAWN: GC
		SCALE (@ A1) 1 : 100
PROJECT No: LE-034-23	DRAWING No: P009-4000-05	DRAWING REVISION: P01