


1 MARSDEN STREET, HADFIELD



EXISTING GROUND FLOOR LAYOUT
(SCALE 1:50)

PLANNING APPROVAL

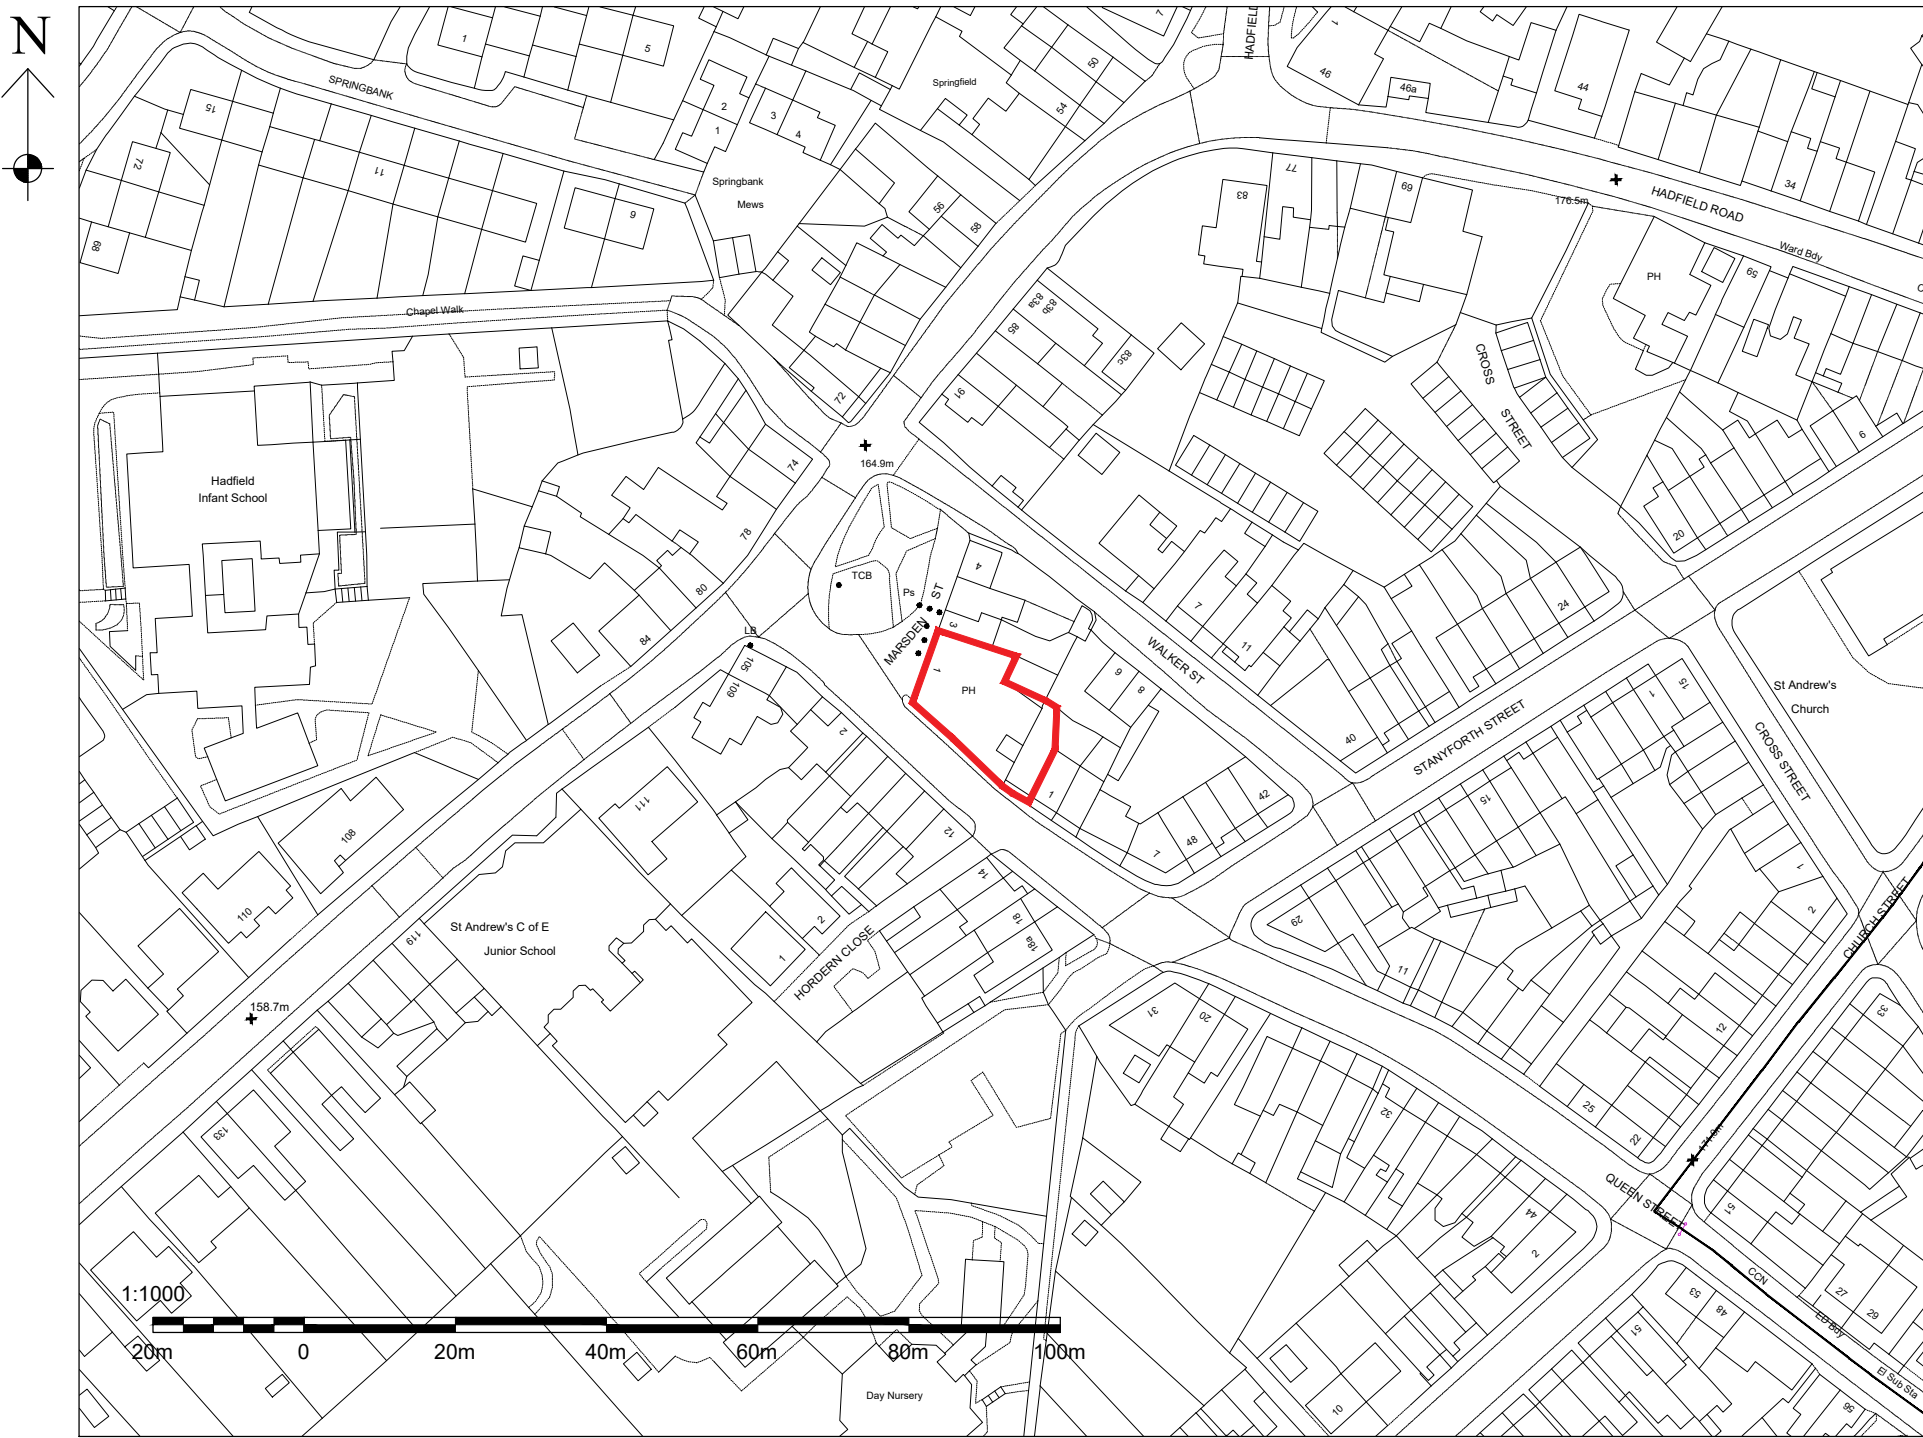

LOCATION PLAN
(SCALE 1:1000)



PROPOSED SITE PLAN
(SCALE 1:200)

A	21.06.22	ISSUED FOR PLANNING APPROVAL
DRAWING STATUS: PLANNING APPROVAL		
PROJECT: FORMER SPINNERS ARM 1 MARSDEN STREET HADFIELD		
TITLE: CHANGE OF USE FROM PUBLIC HOUSE TO DWELLING HOUSE		
SCALE @ SIZE: 1:50 @ A1 U.N.O	STATUS: PLANNING APP.	DATE: JUN, '22
PROJECT No: MR-001	DRAWING No: 001	REV: A

