



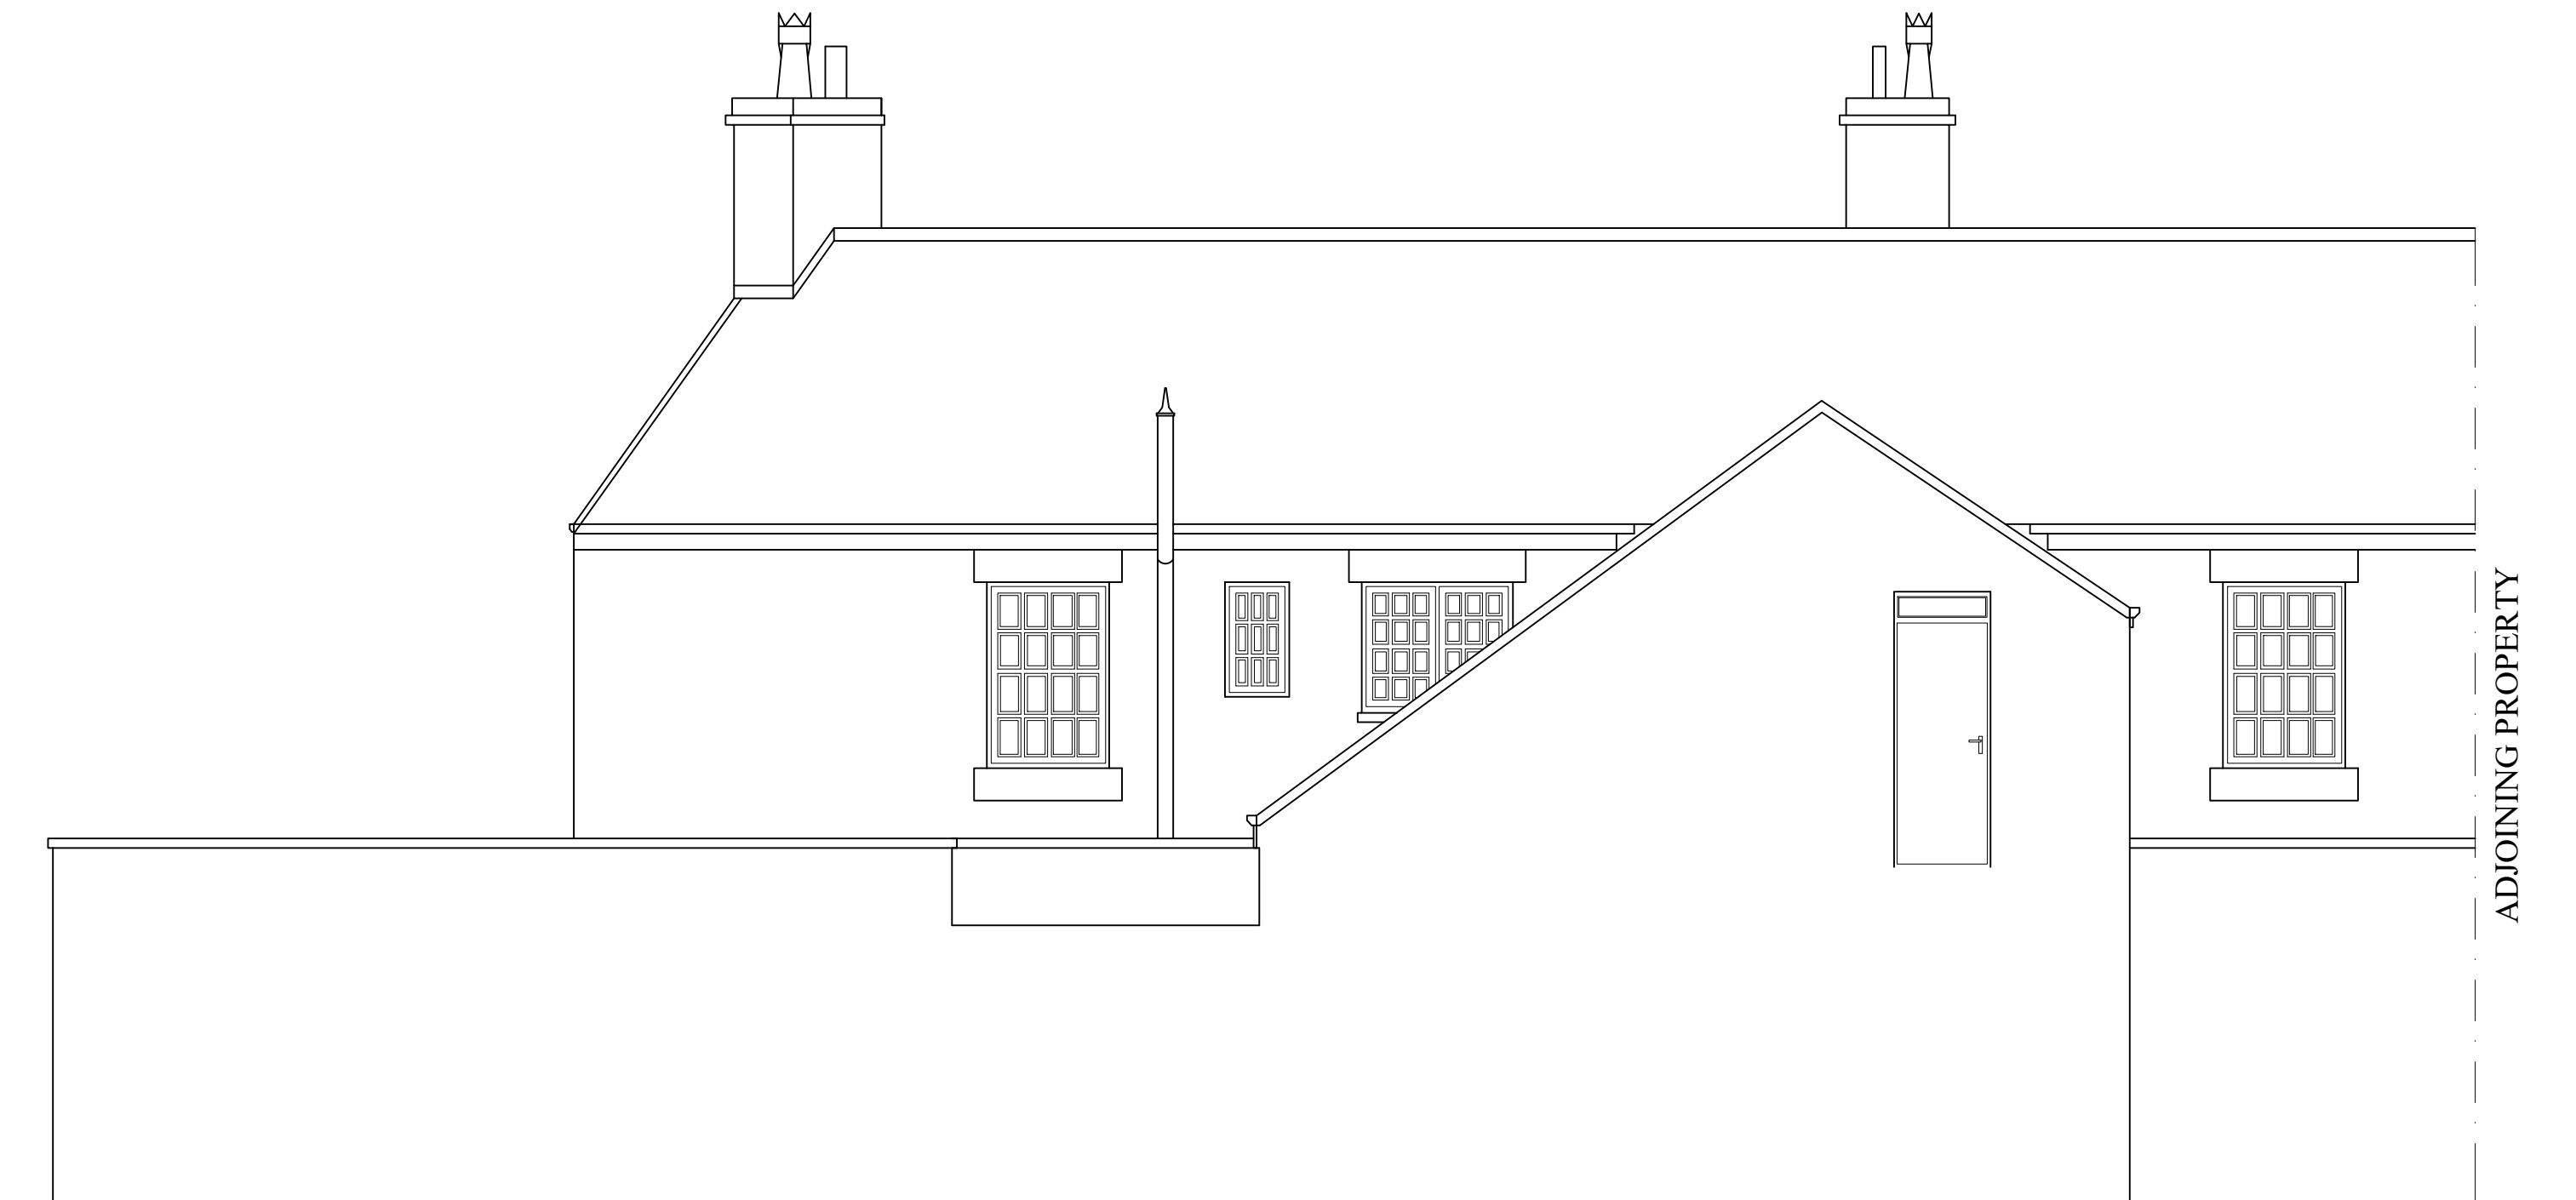

EXISTING REAR ELEVATION
(SCALE 1:50)

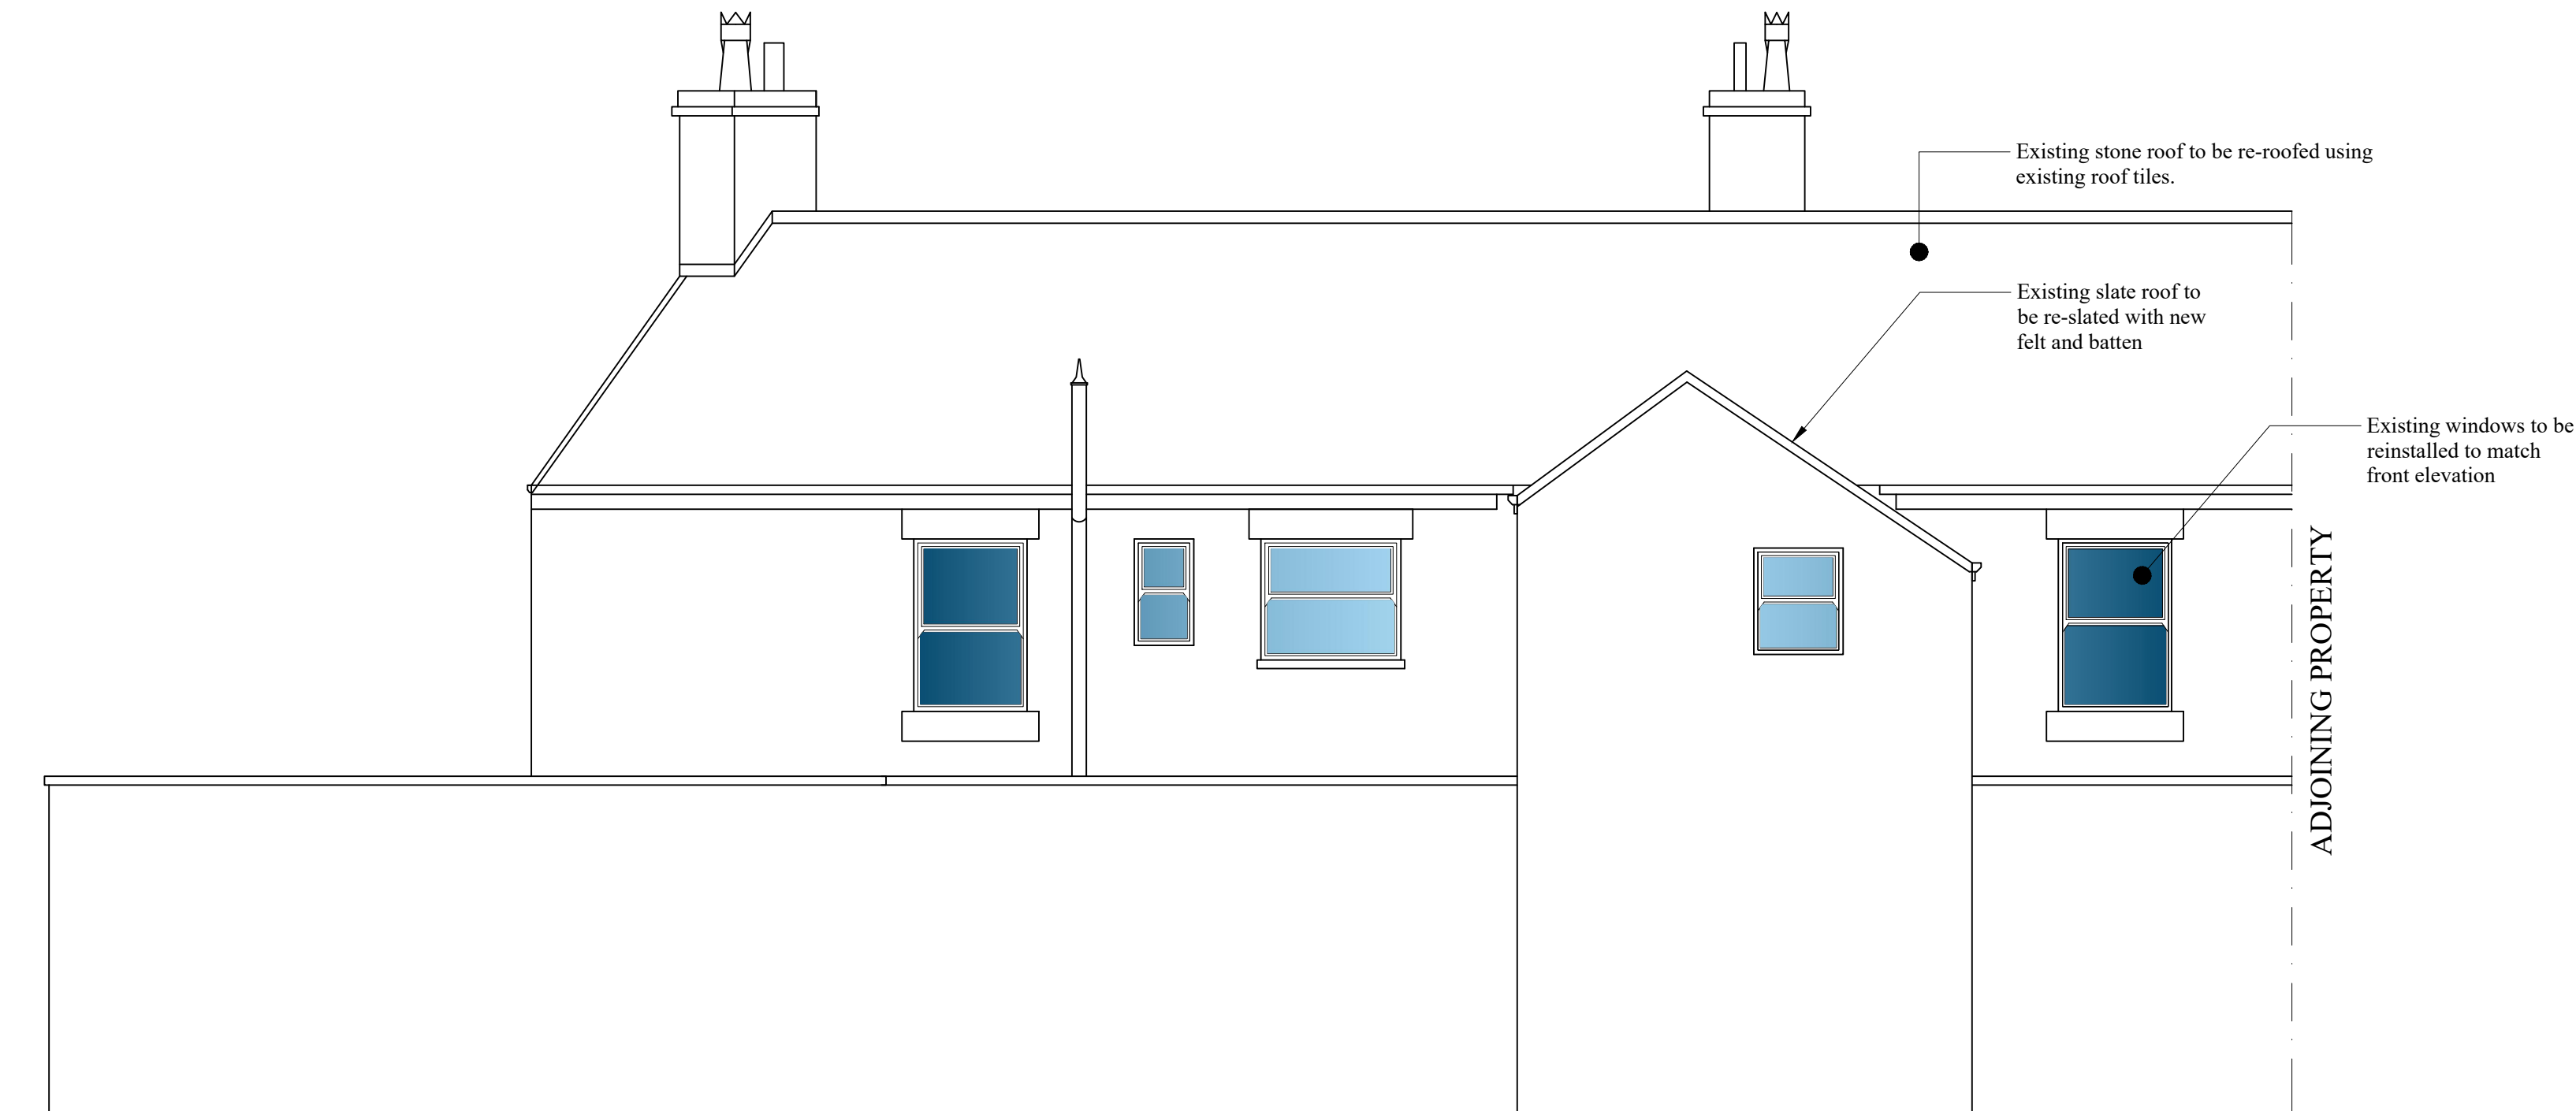

PROPOSED REAR ELEVATION
(SCALE 1:50)



A		21.06.22	ISSUED FOR PLANNING APPROVAL	
DRAWING STATUS: PLANNING APPROVAL				
PROJECT: FORMER SPINNERS ARM 1 MARSDEN STREET HADFIELD				
TITLE: CHANGE OF USE FROM PUBLIC HOUSE TO DWELLING HOUSE				
SCALE @ SIZE: 1:50 @ A1 U.N.O		STATUS: PLANNING APP.		DATE JUN, '22
PROJECT No: MR-001		DRAWING No: 007		REV: A