



© Darwent Architecture Ltd. This drawing must not be copied or reproduced without consent. Unless marked as such, this drawing should not be used for Tender or Construction purposes. Figured dimensions only are to be taken from this drawing. Contractor to check all dimensions and levels on site prior to commencement and inform architect in writing of any inaccuracies to drawings. All contractors are to be responsible for taking and checking all dimensions relative to their work. All noted dimensions are in millimetres unless stated otherwise. To be read in conjunction with all other consultants' drawings, specifications and schedules. In the event of uncertainty, please consult the Architect.

 

North West Elevation (Front)

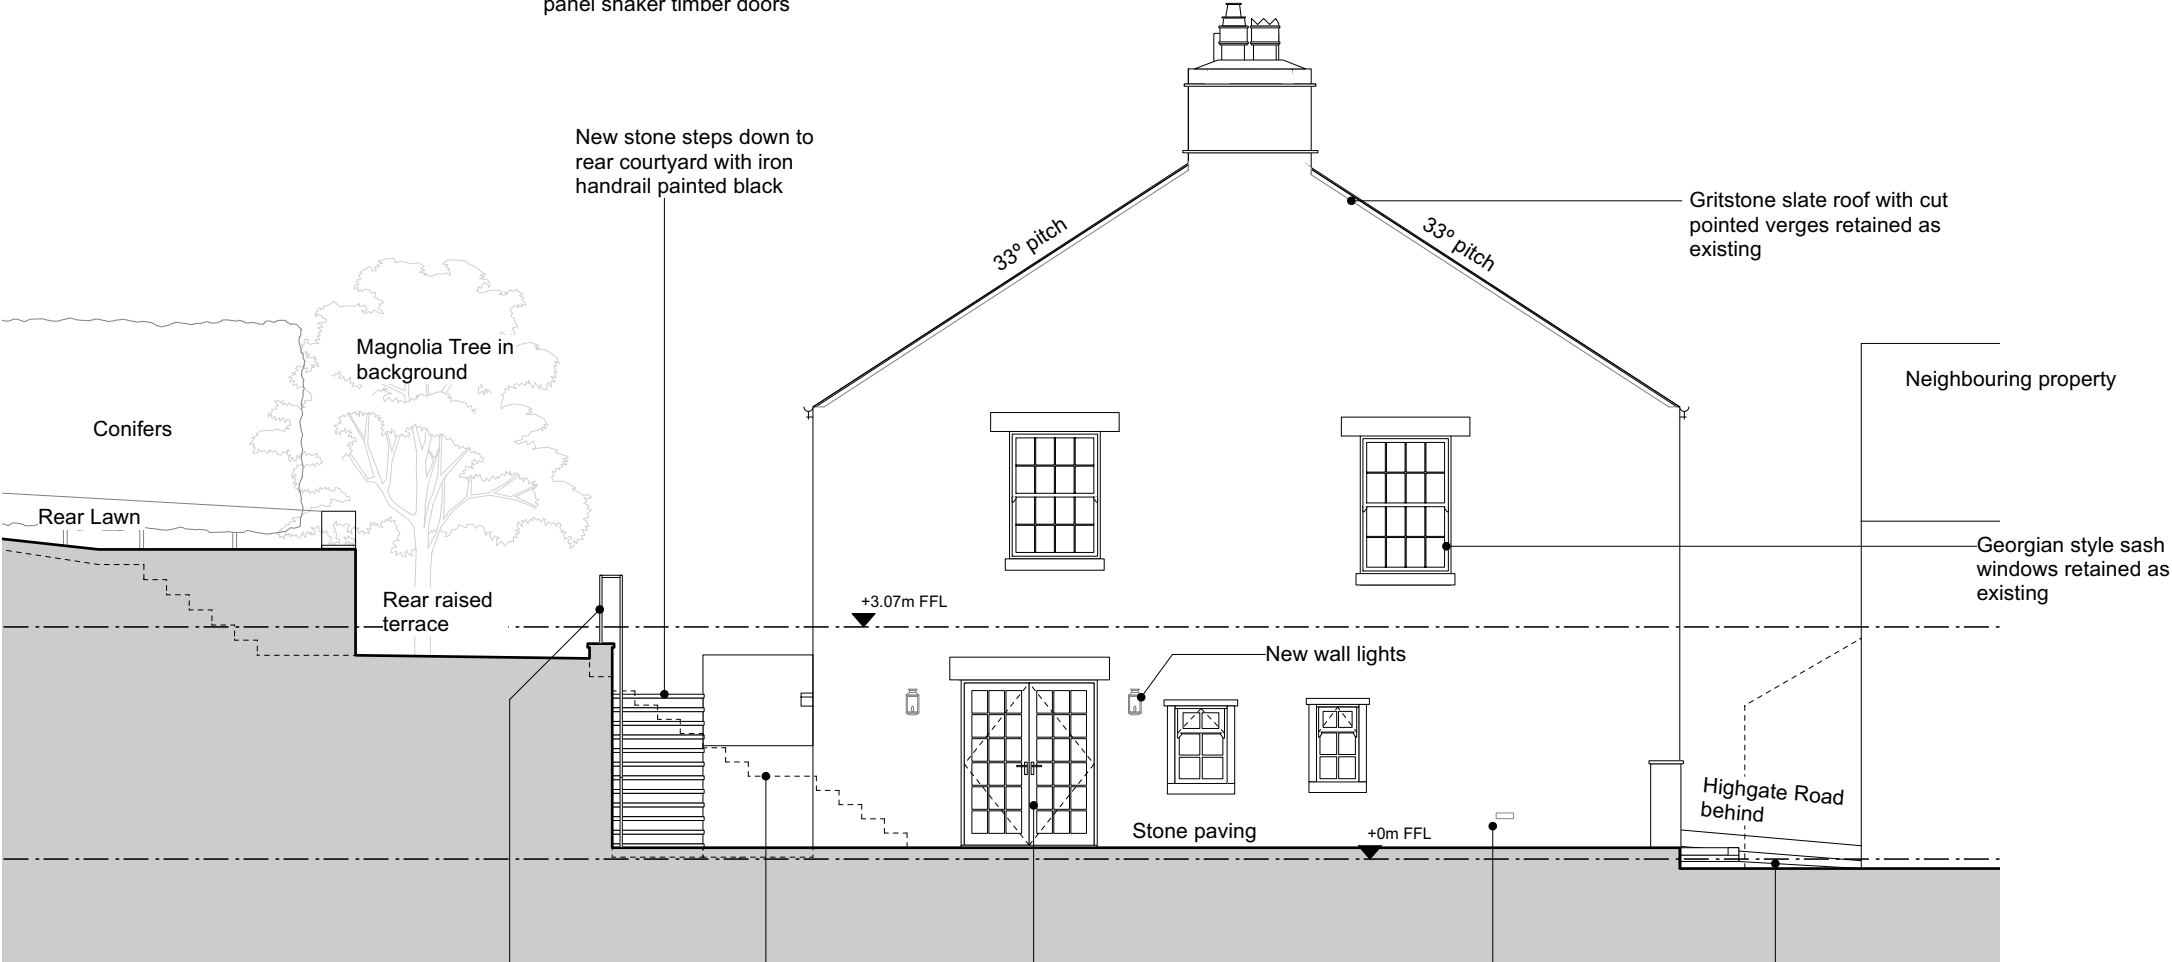

North East Elevation (Side)

**darwent architecture** Ltd ©

Trafalgar House, 5-7 High Lane, Chorlton-Cum-Hardy, Manchester, M21 9DJ  
The Island, Castleton, Hope Valley, Derbyshire, S33 8WN  
info@darwentarchitecture.co.uk  
Company number: 8246259

t (0161) 8813031  
t (01433) 695560

|                                                              |                                       |                         |                   |
|--------------------------------------------------------------|---------------------------------------|-------------------------|-------------------|
| PROJECT<br>The Old School, Highgate Road, Hayfield, SK22 2JL |                                       |                         |                   |
| CLIENT<br>Louisa Booth & Chris Pearson                       |                                       |                         |                   |
| DWG. NO.<br>431_ PL011                                       | Proposed Elevations (Sheet<br>1 of 2) | REVISION<br>-           | DRAWN BY<br>STS   |
| DATE<br>September 2023                                       |                                       | ISSUE<br>Planning Issue | SCALE<br>1:100@A3 |