
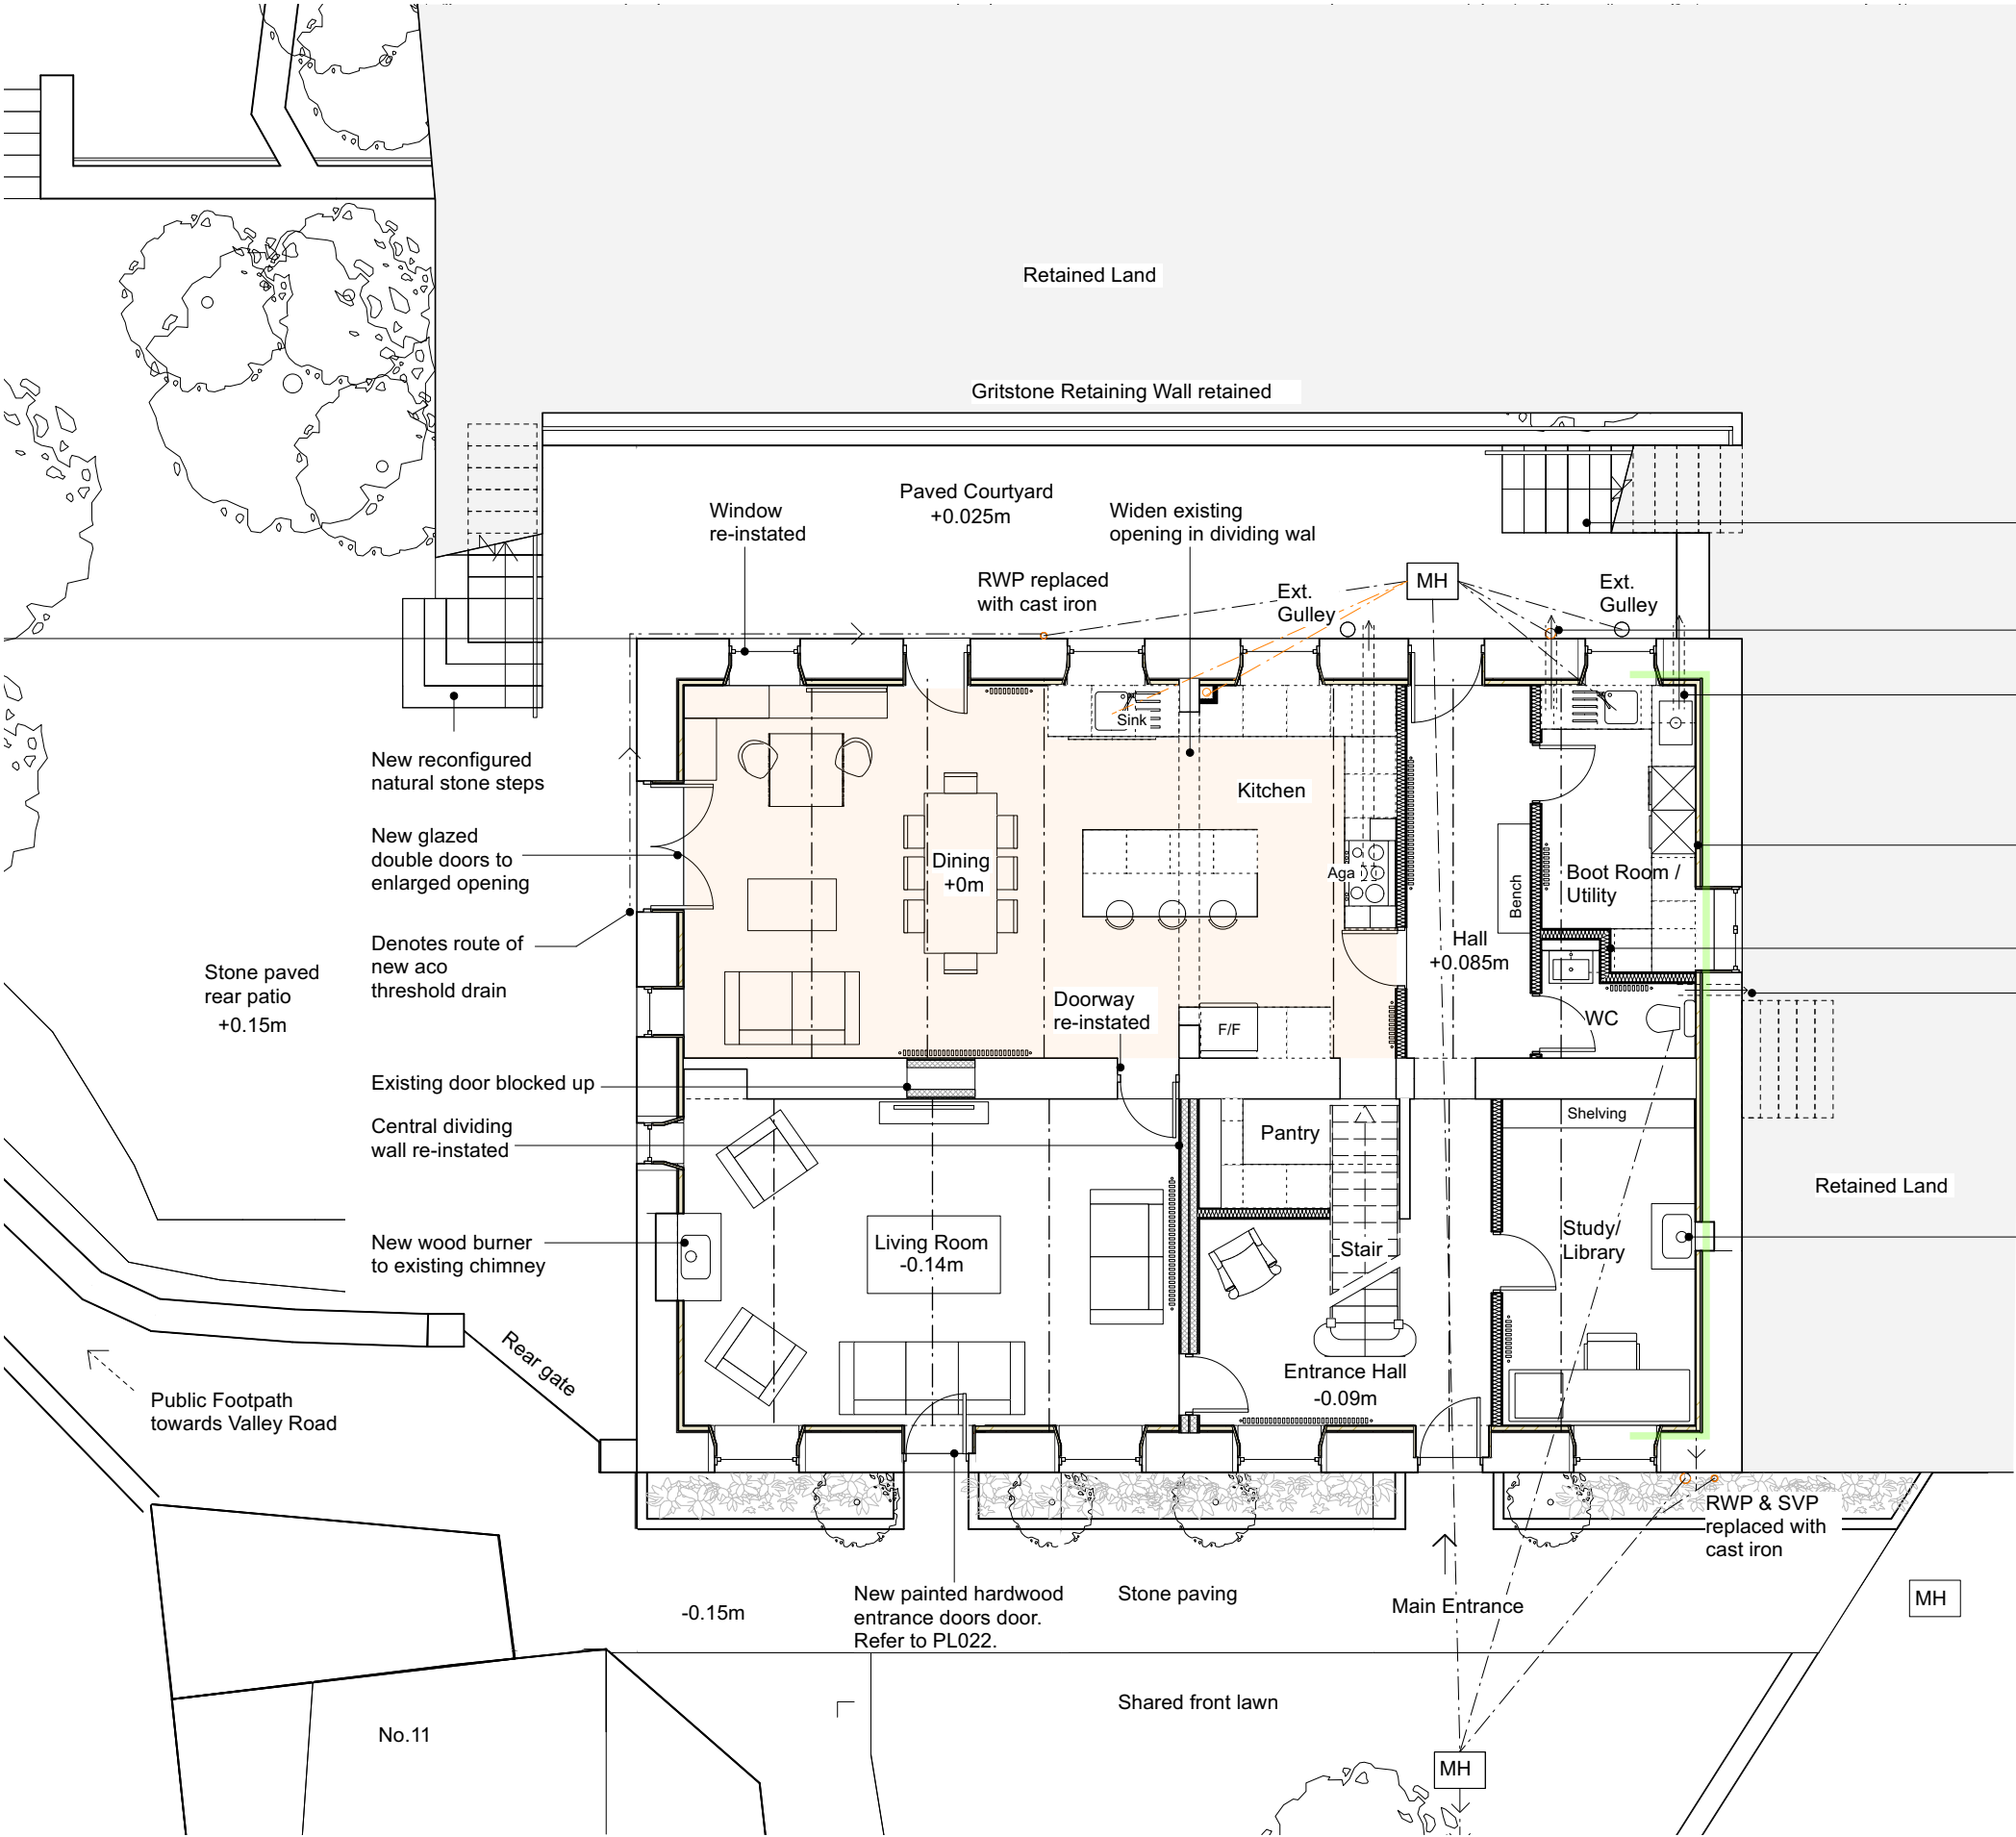
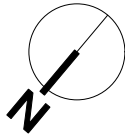


© Darwent Architecture Ltd. This drawing must not be copied or reproduced without consent. Unless marked as such, this drawing should not be used for Tender or Construction purposes. Figured dimensions only are to be taken from this drawing. Contractor to check all dimensions and levels on site prior to commencement and inform architect in writing of any inaccuracies to drawings. All contractors are to be responsible for taking and checking all dimensions relative to their work. All noted dimensions are in millimetres unless stated otherwise. To be read in conjunction with all other consultants' drawings, specifications and schedules. In the event of uncertainty, please consult the Architect.

 

- New widened Courtyard natural stone steps
- SVP replaced with cast iron with new utility vent grille behind
- New cast iron extract vent grille to relocated boiler
- Internal wood fibre insulation lining throughout
- New studwork partitions
- New cast iron extract vent grille to WC
- New wood burner to existing chimney
- Extents of Newton 803 Meshed tanking membrane installation to external walls and drainage channel to slab. Membrane to be applied to 1m above external ground levels. Refer to PL019 for details.
- Extents of underfloor heated suspended floor. Refer to PL019

darwent architecture ltd ©

Trafalgar House, 5-7 High Lane, Chorlton-Cum-Hardy, Manchester, M21 9DJ
The Island, Castleton, Hope Valley, Derbyshire, S33 8WN
info@darwentarchitecture.co.uk
Company number: 8246259

t (0161) 8813031
t (01433) 695560

PROJECT The Old School, Highgate Road, Hayfield, SK22 2JL			
CLIENT Louisa Booth & Chris Pearson			
DWG. NO. 431_PL008	Proposed Ground Floor Plan		REVISION -
DATE September 2023	ISSUE Planning Issue	DRAWN BY STS	
		SCALE 1:100@A3	