

Legend

Level Difference $>_{240\text{mm}}^{\text{up}}$

Sloping Ceiling Direction SC

Ceiling Height (2777)

Cill and Head Heights	$\frac{C}{H} \left \begin{array}{l} 772 \\ 1428 \end{array} \right.$
-----------------------	---


Rainwater Pipe Position Soil and Vent Pipe Position 

SVP Position above or below

Beam / Soffit _____

Boiler Location

Meter Location

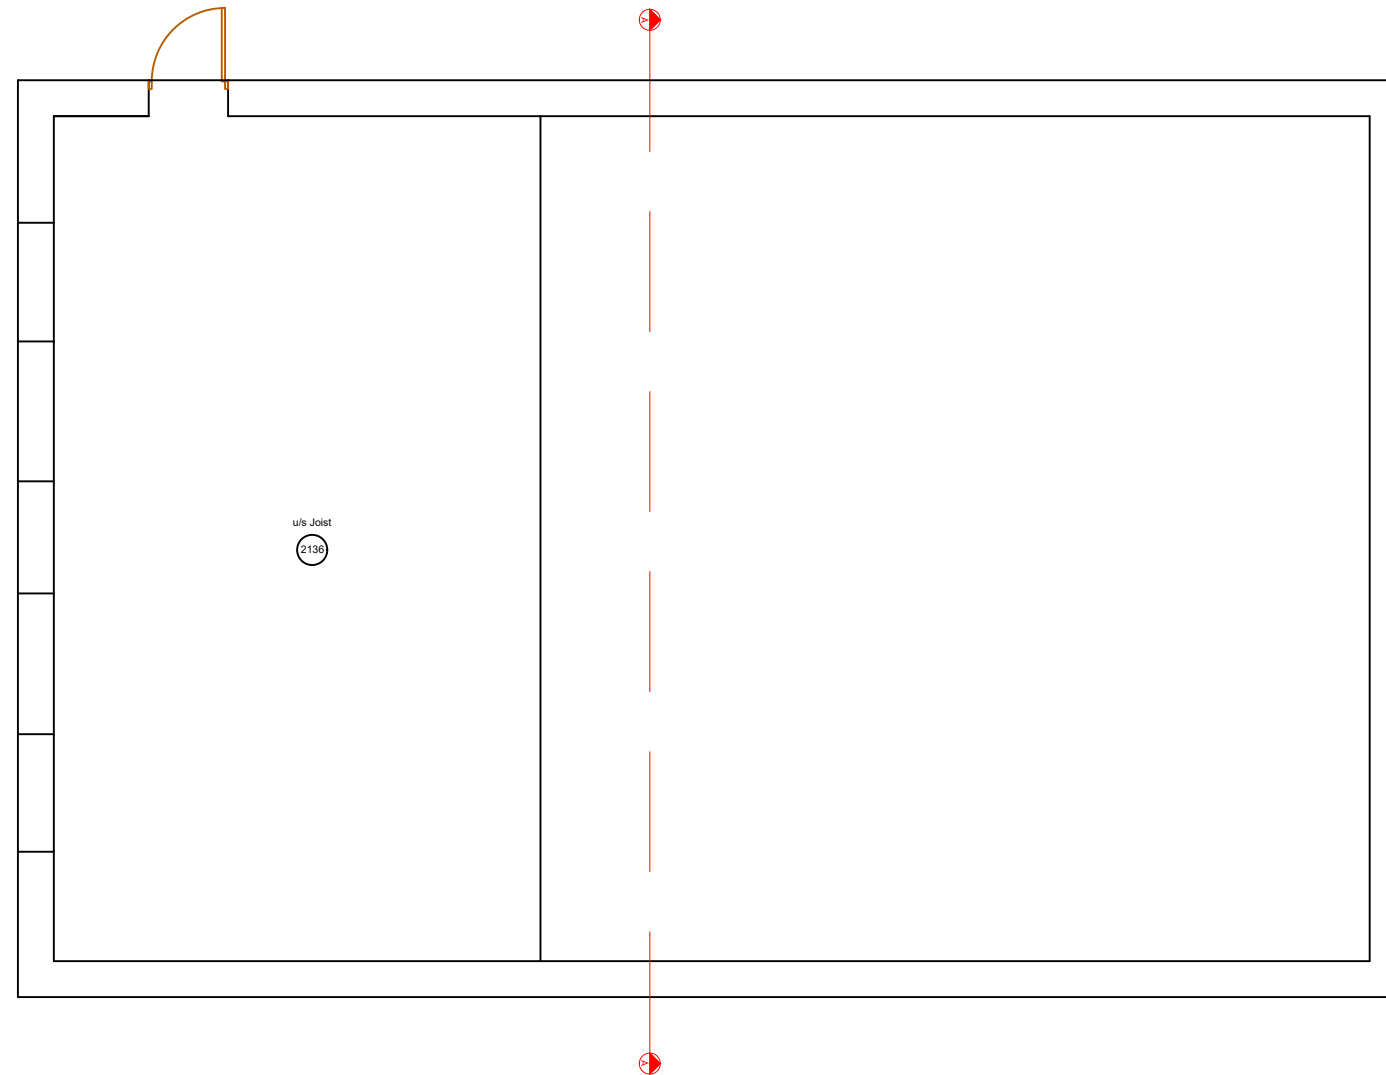

EXISTING BASEMENT FLOOR PLAN

EDIFICE Building Consultants Limited

email: nick@edificebc.co.uk mobile: 07917125231

Architecture Project Management Consultancy

All levels and dimensions must be checked on site by contractor prior to commencement of works. Any variations must be reported to Edifice BC Ltd. All information hereon is in the copyright of Edifice BC Ltd. Copying in full or in part is forbidden without the written permission from Edifice BC Ltd.

PROJECT	
---------	--

Proposed Development at:
Unit 3b Victoria Mill
Victoria Street
New Mills, High Peak

DRAWING TITLE

Existing Basement Floor Plan

	CLIENT
--	--------

MJ Automotive

DATE Aug '23

DRAWN BY NH

SCALE 1:100@A3

DRAWING No	REV
------------	-----

878-2.03

EV