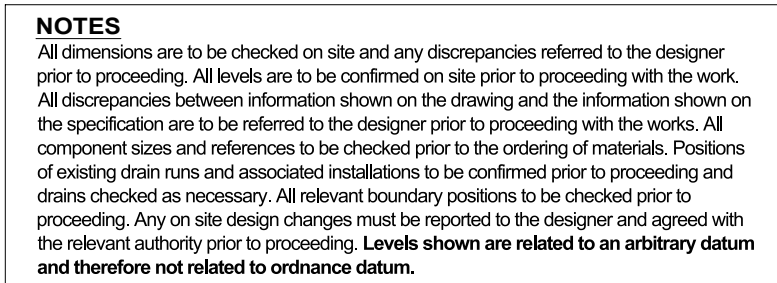


PROPOSED GROUND FLOOR PLAN

PROPOSED FIRST FLOOR PLAN

PROPOSED ROOF PLAN

[illegible]

 R.G. GRUNDY ARCHITECTURAL SERVICES LIMITED 30 PARK ROAD, HARVEYDLE, GANESBURY, DUNDEE DD1 2AH TEL: 0774 608 882		EMAIL: GRUNDY.G@CSPPROUTLOOK.CO.UK	
Project: Proposed Alterations & Extension at 19 Peter Street Harfordle Glosston Dornochshire SK13 1HD			
Client: Mr. L. & Mrs. L. Horbaltchewskyj			
Drawing Title: PROPOSED PLANS			
Drawn by: R.G.		Date: 23rd August 2023	
Drawing No.: 2337.1.1		Scale: 1:50 @ A1	
Revision:			