


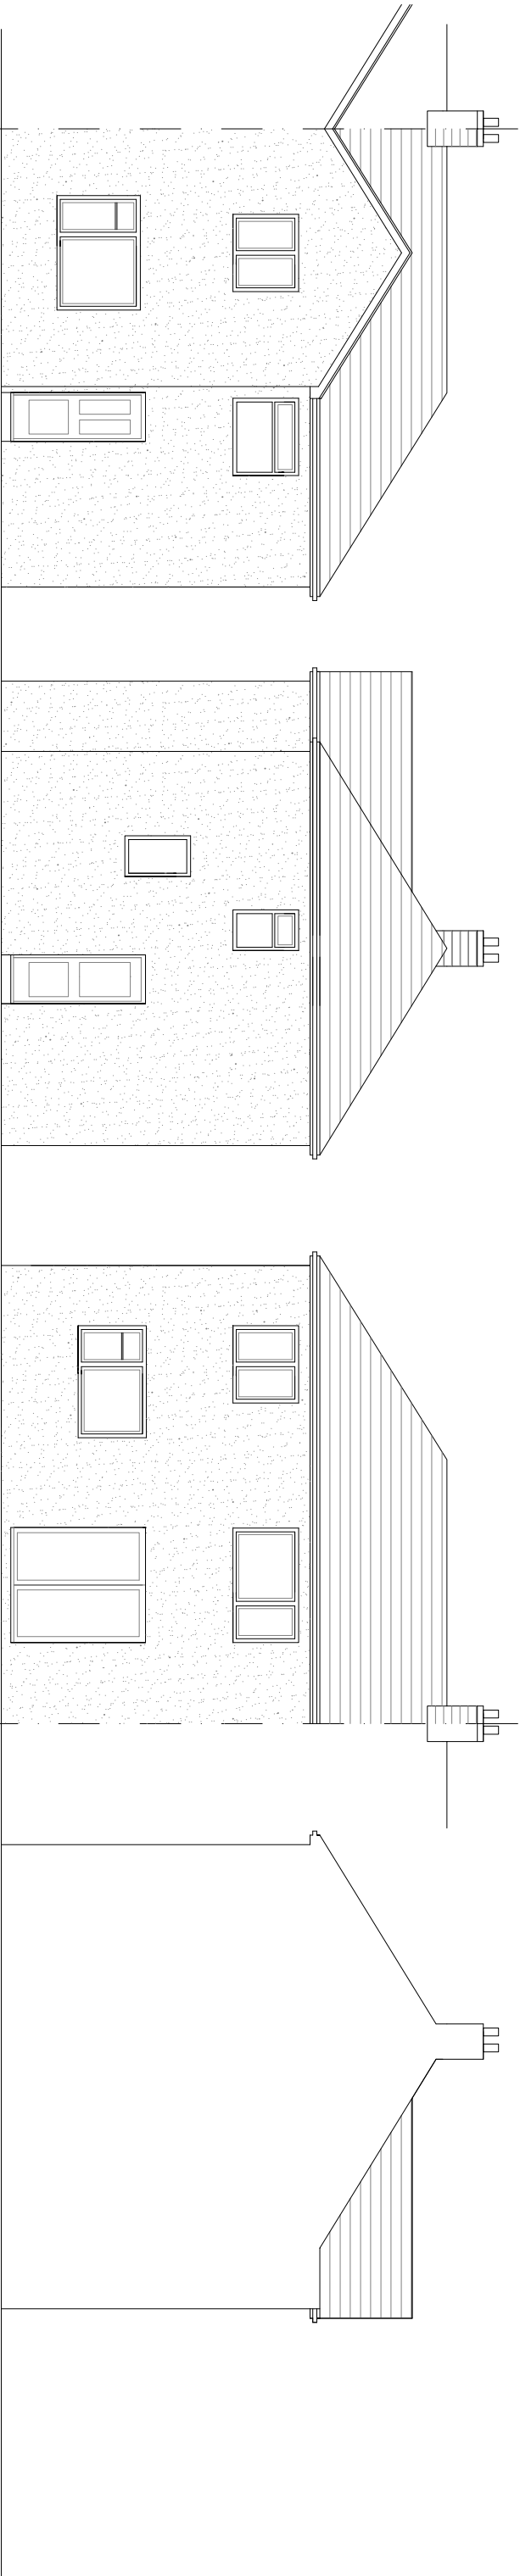


existing front elevation

existing side elevation

existing rear elevation

existing side elevation

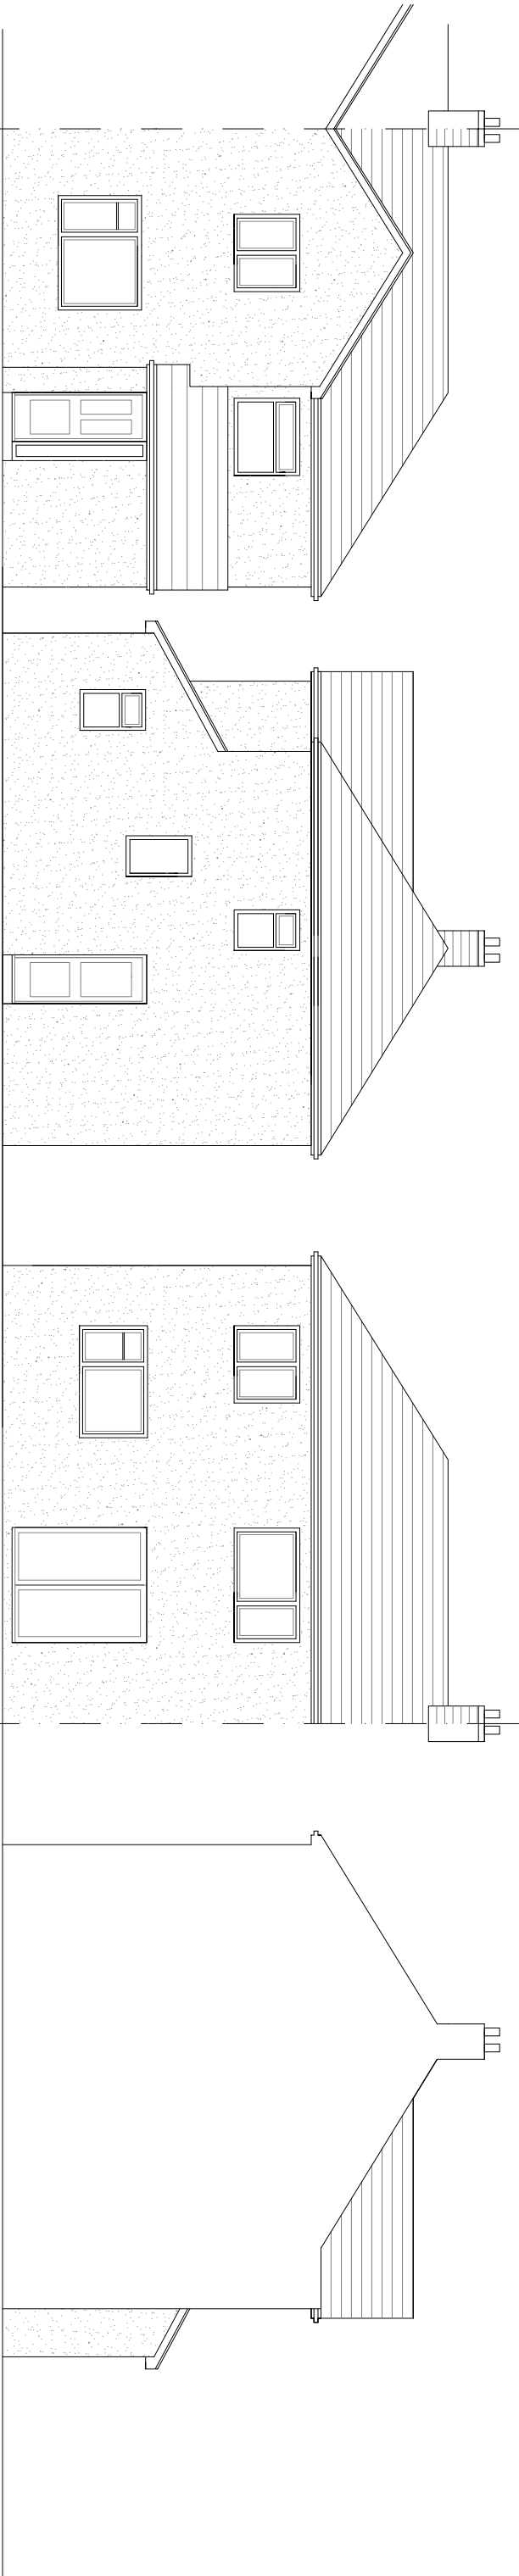

proposed front elevation

proposed side elevation

proposed rear elevation - unchanged

proposed side elevation

REVISIONS

NO.	DATE	DESCRIPTION
1	Sept 23	Initial design

PROJECT Porch extension at 20 Oaklea, Buxton

CLIENT Mr & Mrs Mellor

TITLE Existing and Proposed Elevations



Residential Architecture Design and Planning
www.wyliearchitecture.co.uk

DRAWING NUMBER	REV
03.02	-