

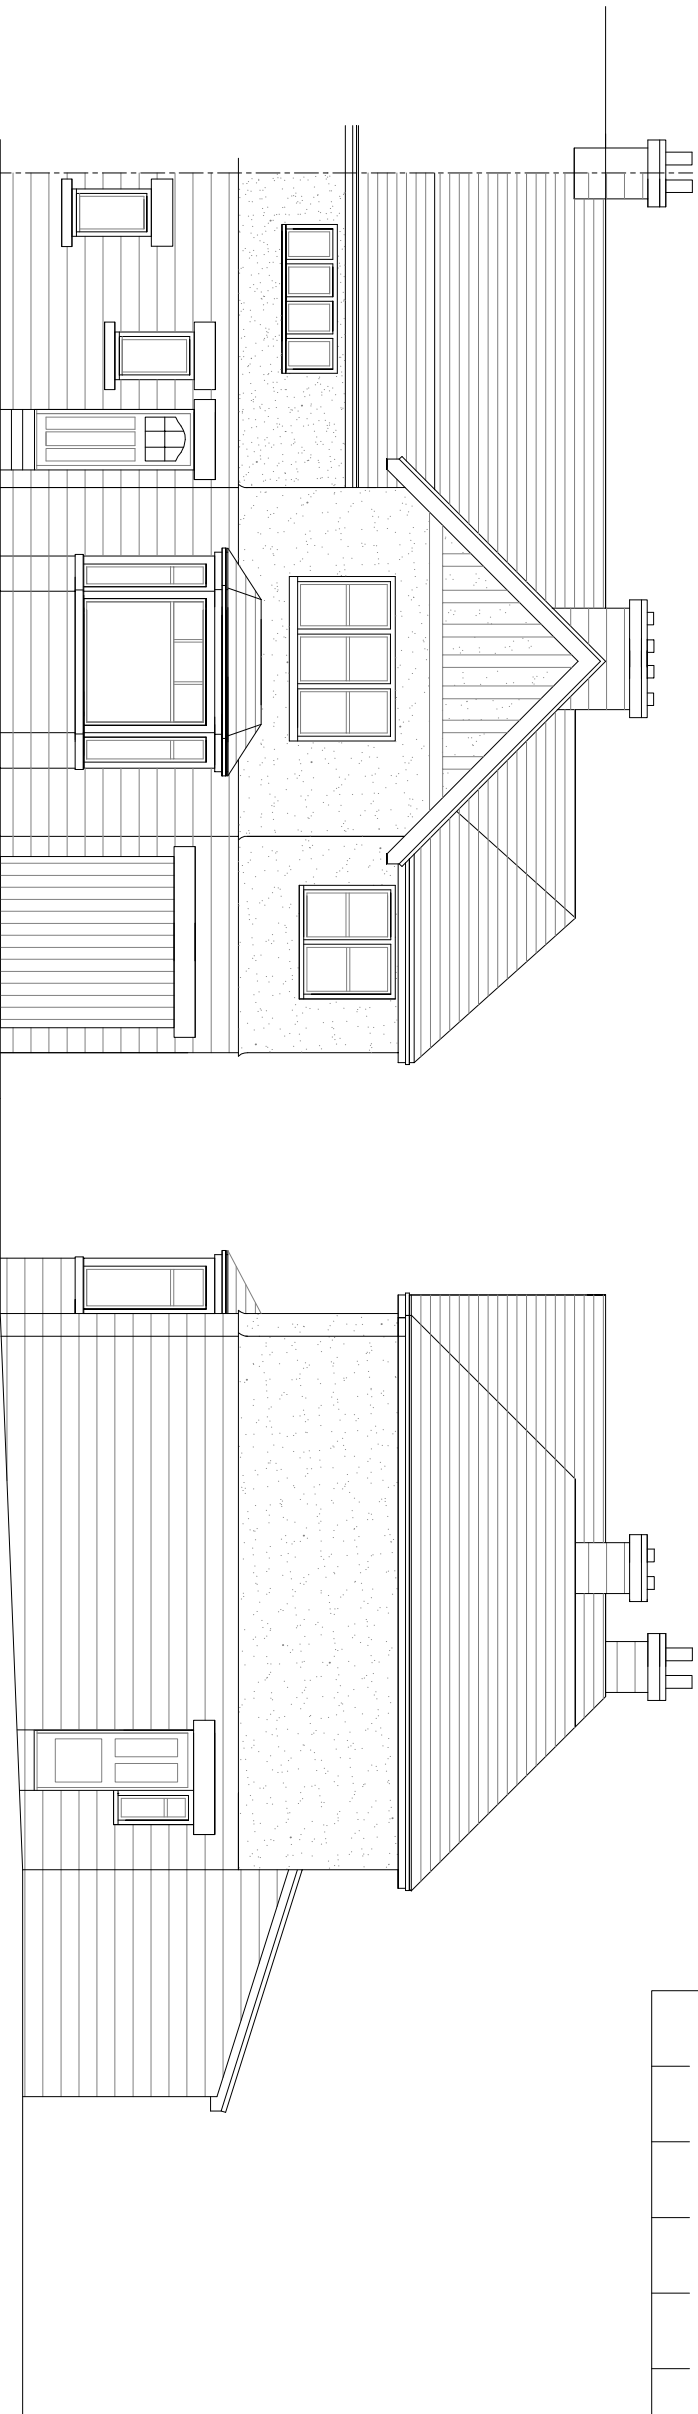


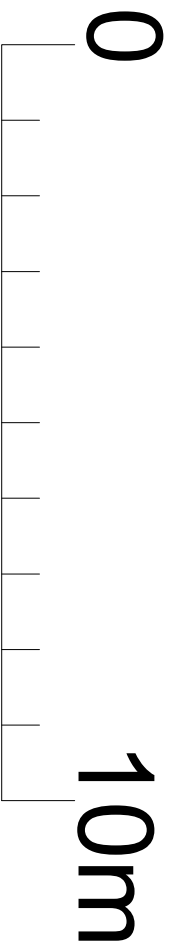

Proposed Front Elevation

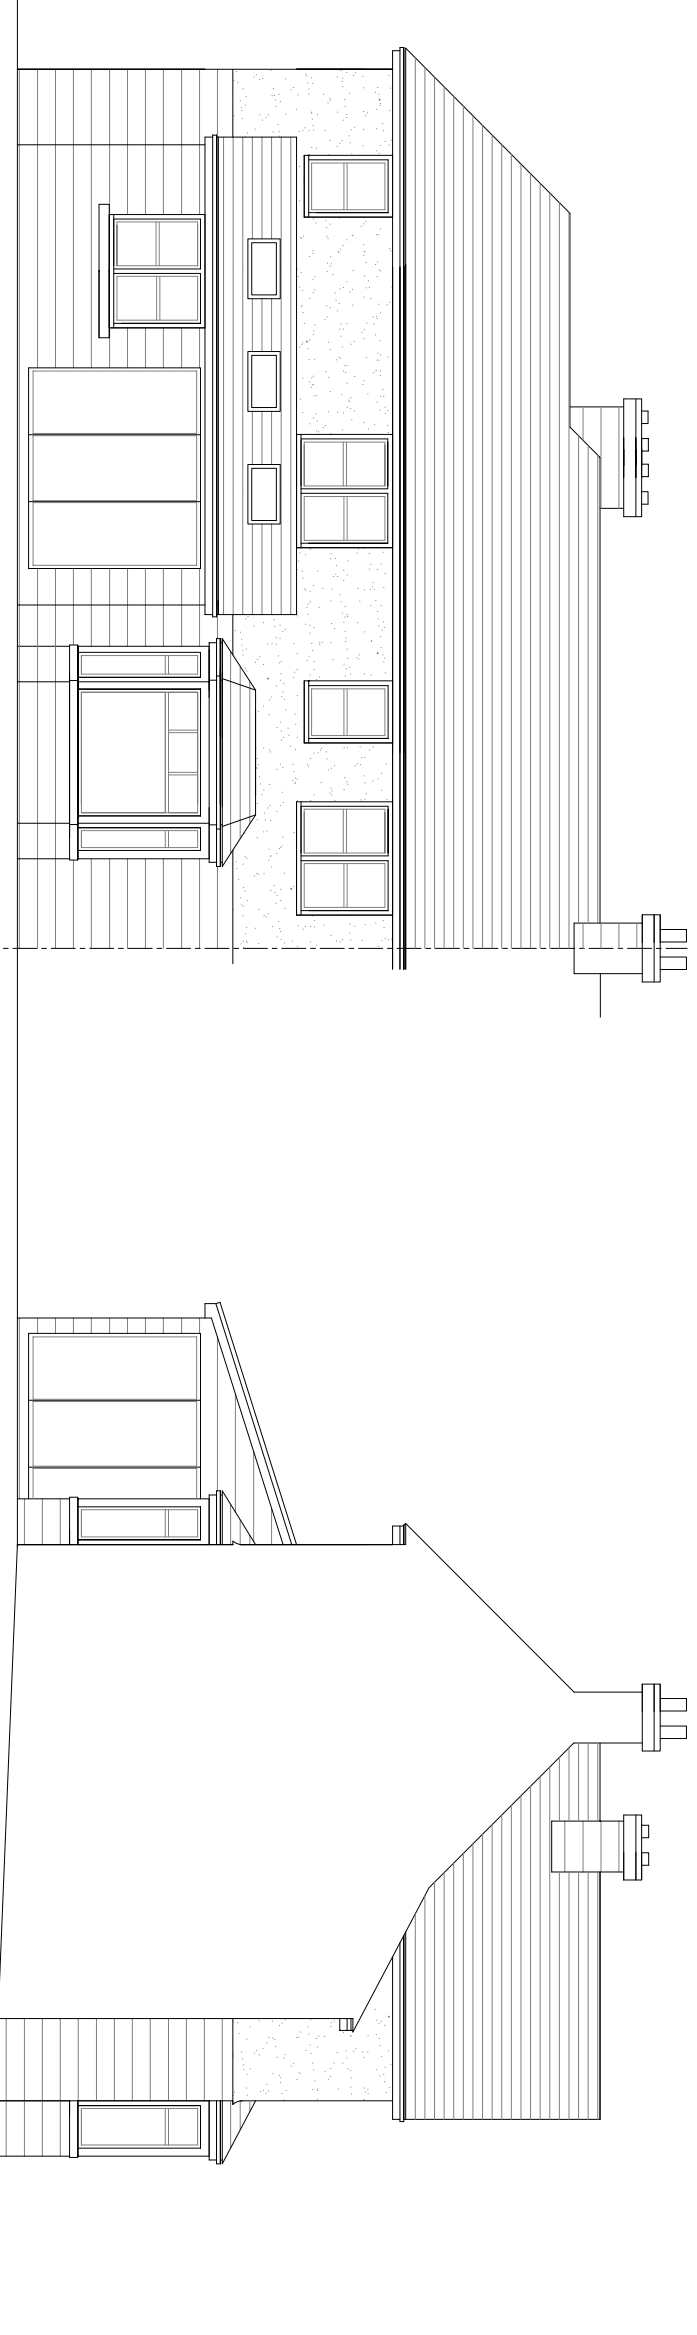

Proposed Rear Elevation

Proposed Side Elevation

REVISIONS				
DRAWN	FW	SCALE	AREA	SQ.M. SQ.FT.
DATE	Apr 22	1:100@A3		
PROJECT Proposed two storey side and single storey rear extension at 51 Macclesfield Road, Burton				
CLIENT Mr. and Mrs. S. Duffy				
TITLE Proposed Elevations				
Wylie Architecture Residential Architecture Design and Planning 0783552620 www.wyliearchitecture.co.uk				REV C
DRAWING NUMBER 03.04				