


Roof: Concrete Tiles
Walls: Artificial Stone
Joinery: PVCu framed




West (Front)




East (Rear)

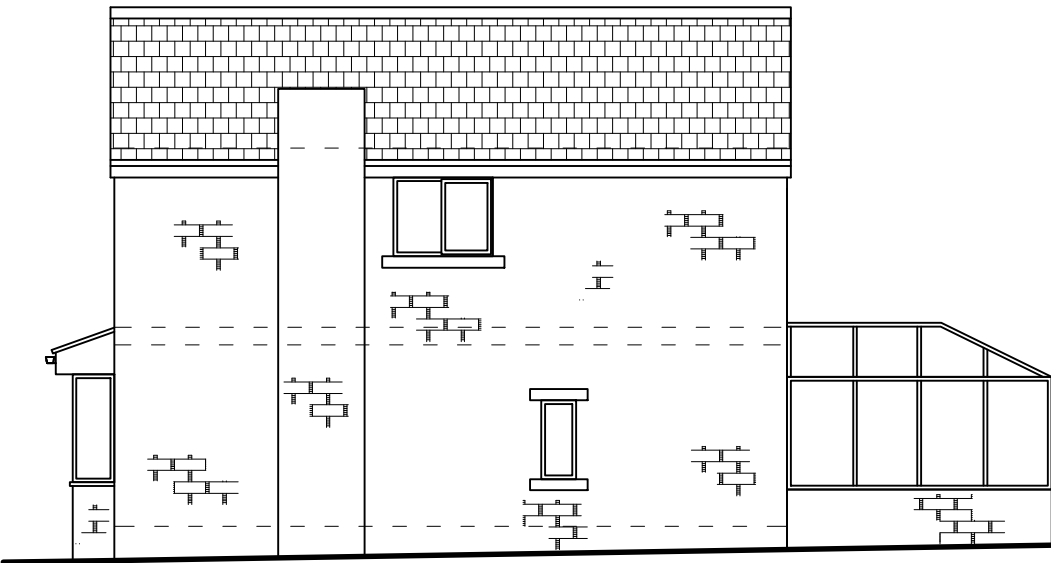


Side (South)

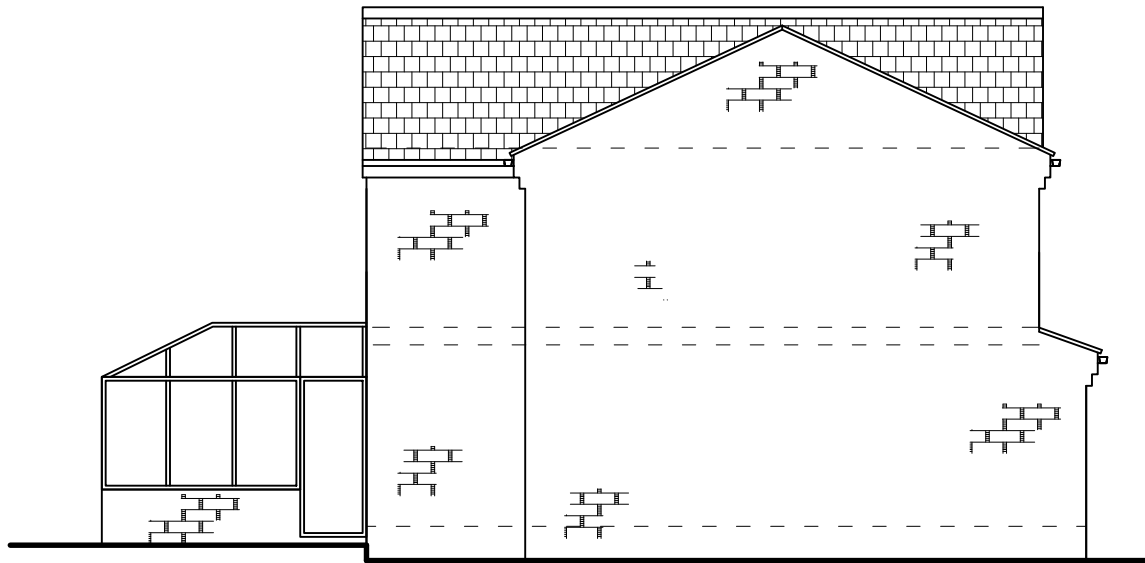


Side (North)

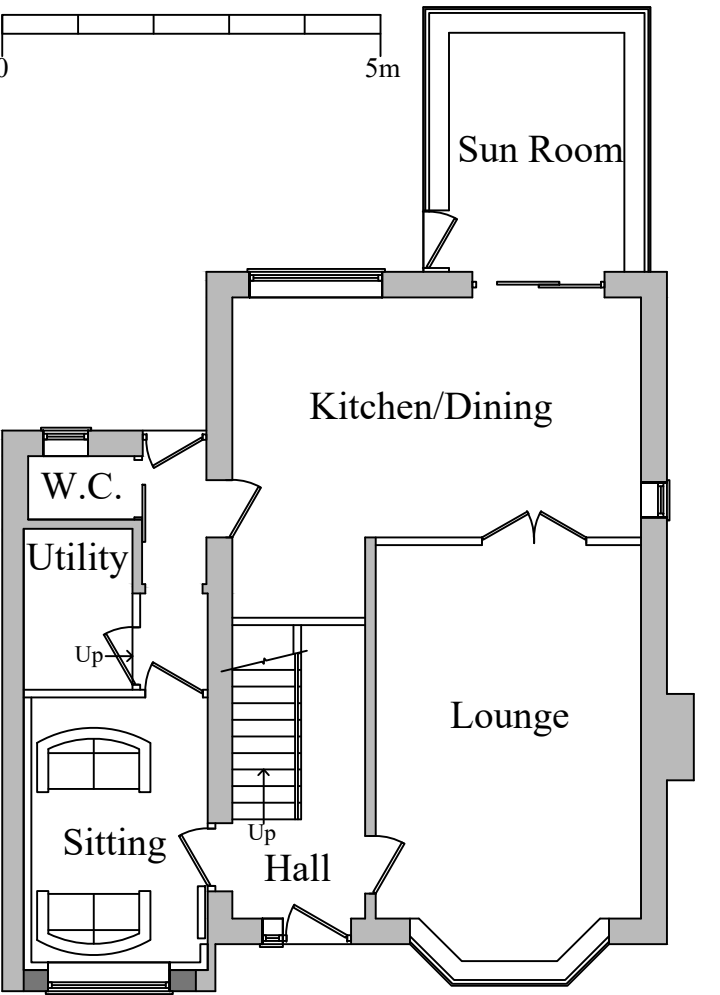


Ground

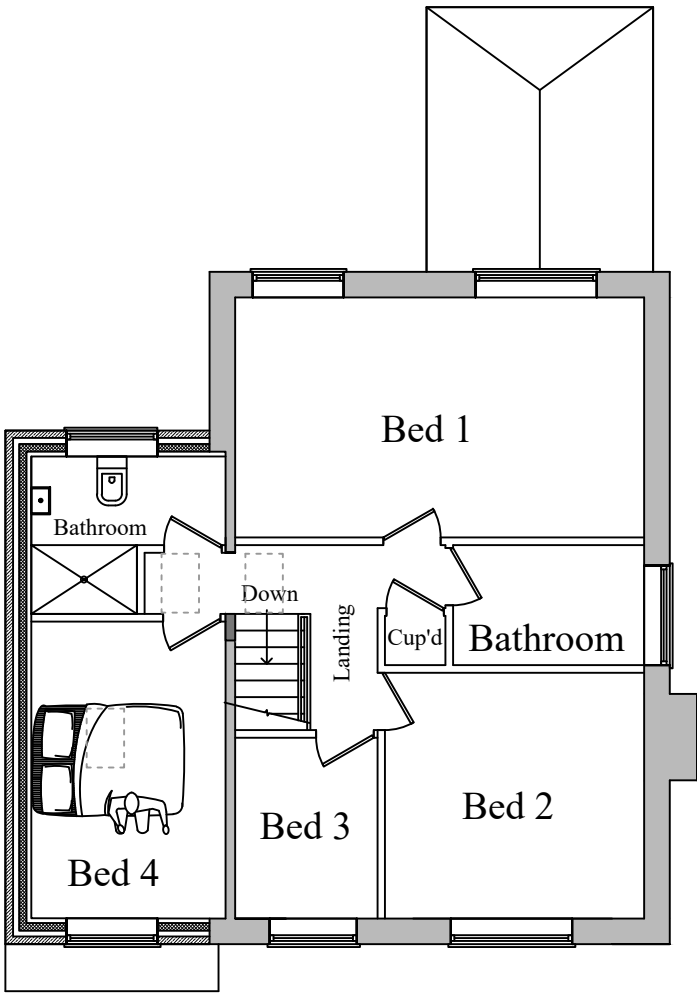


First

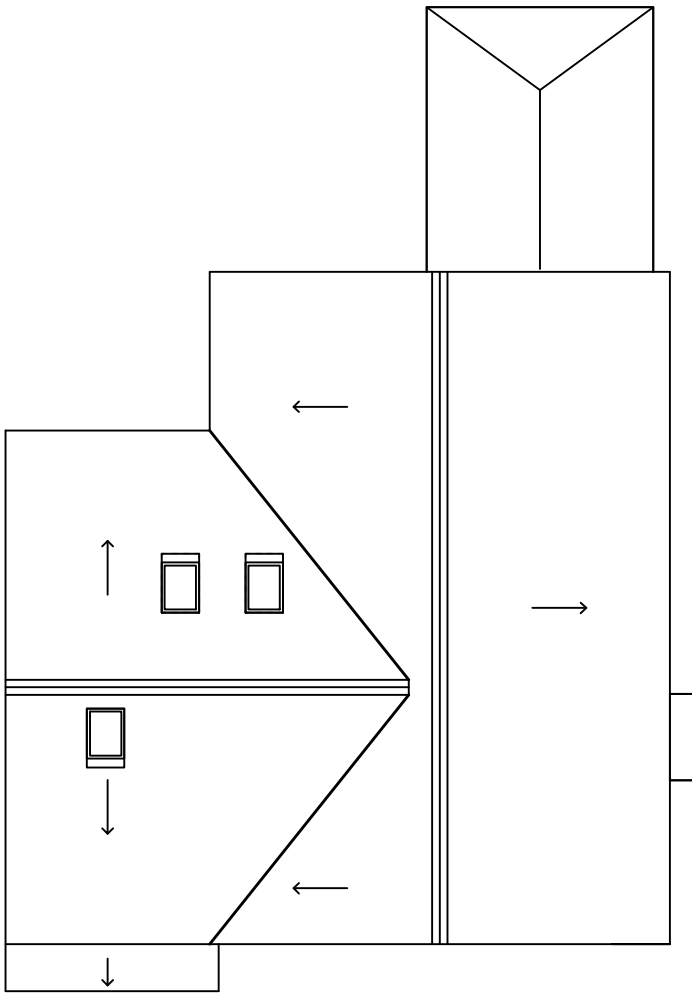

Roof Plan

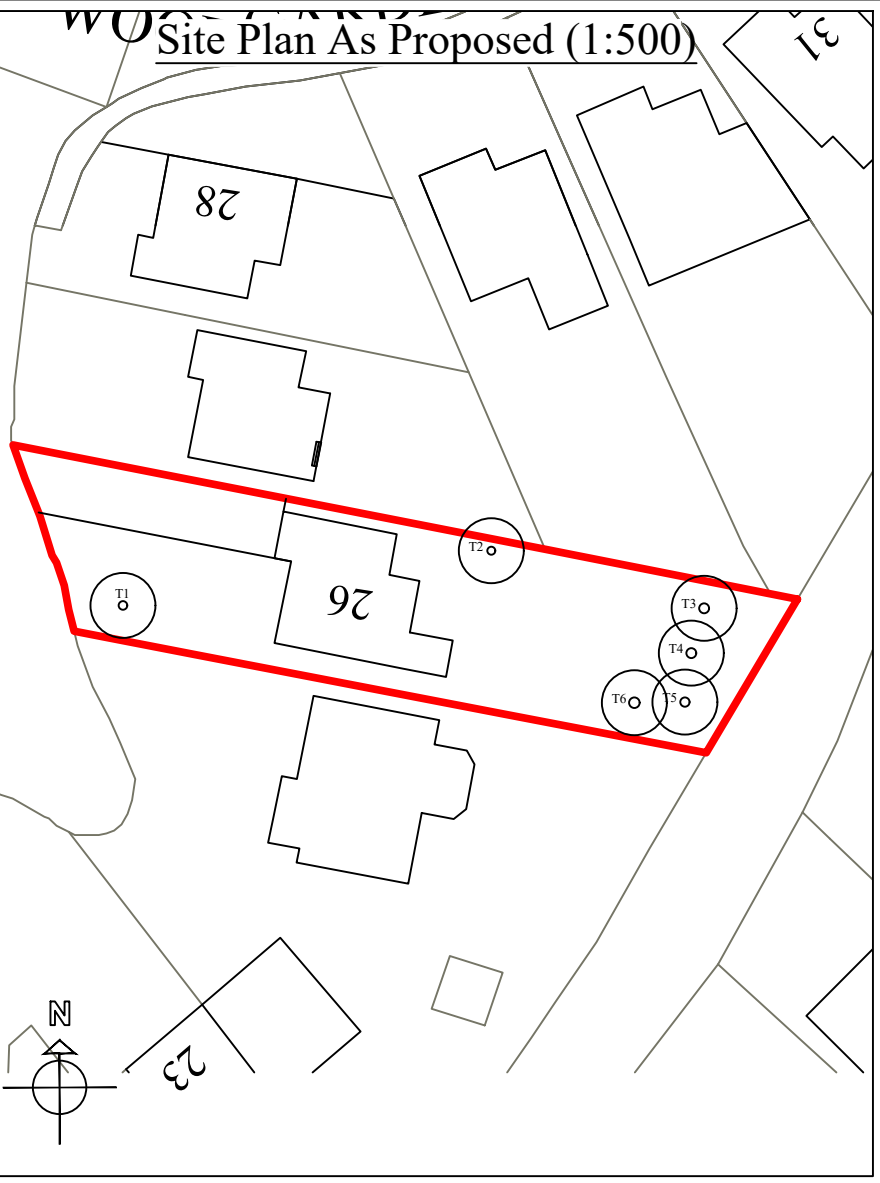

Tree Protection Plan (NTS)

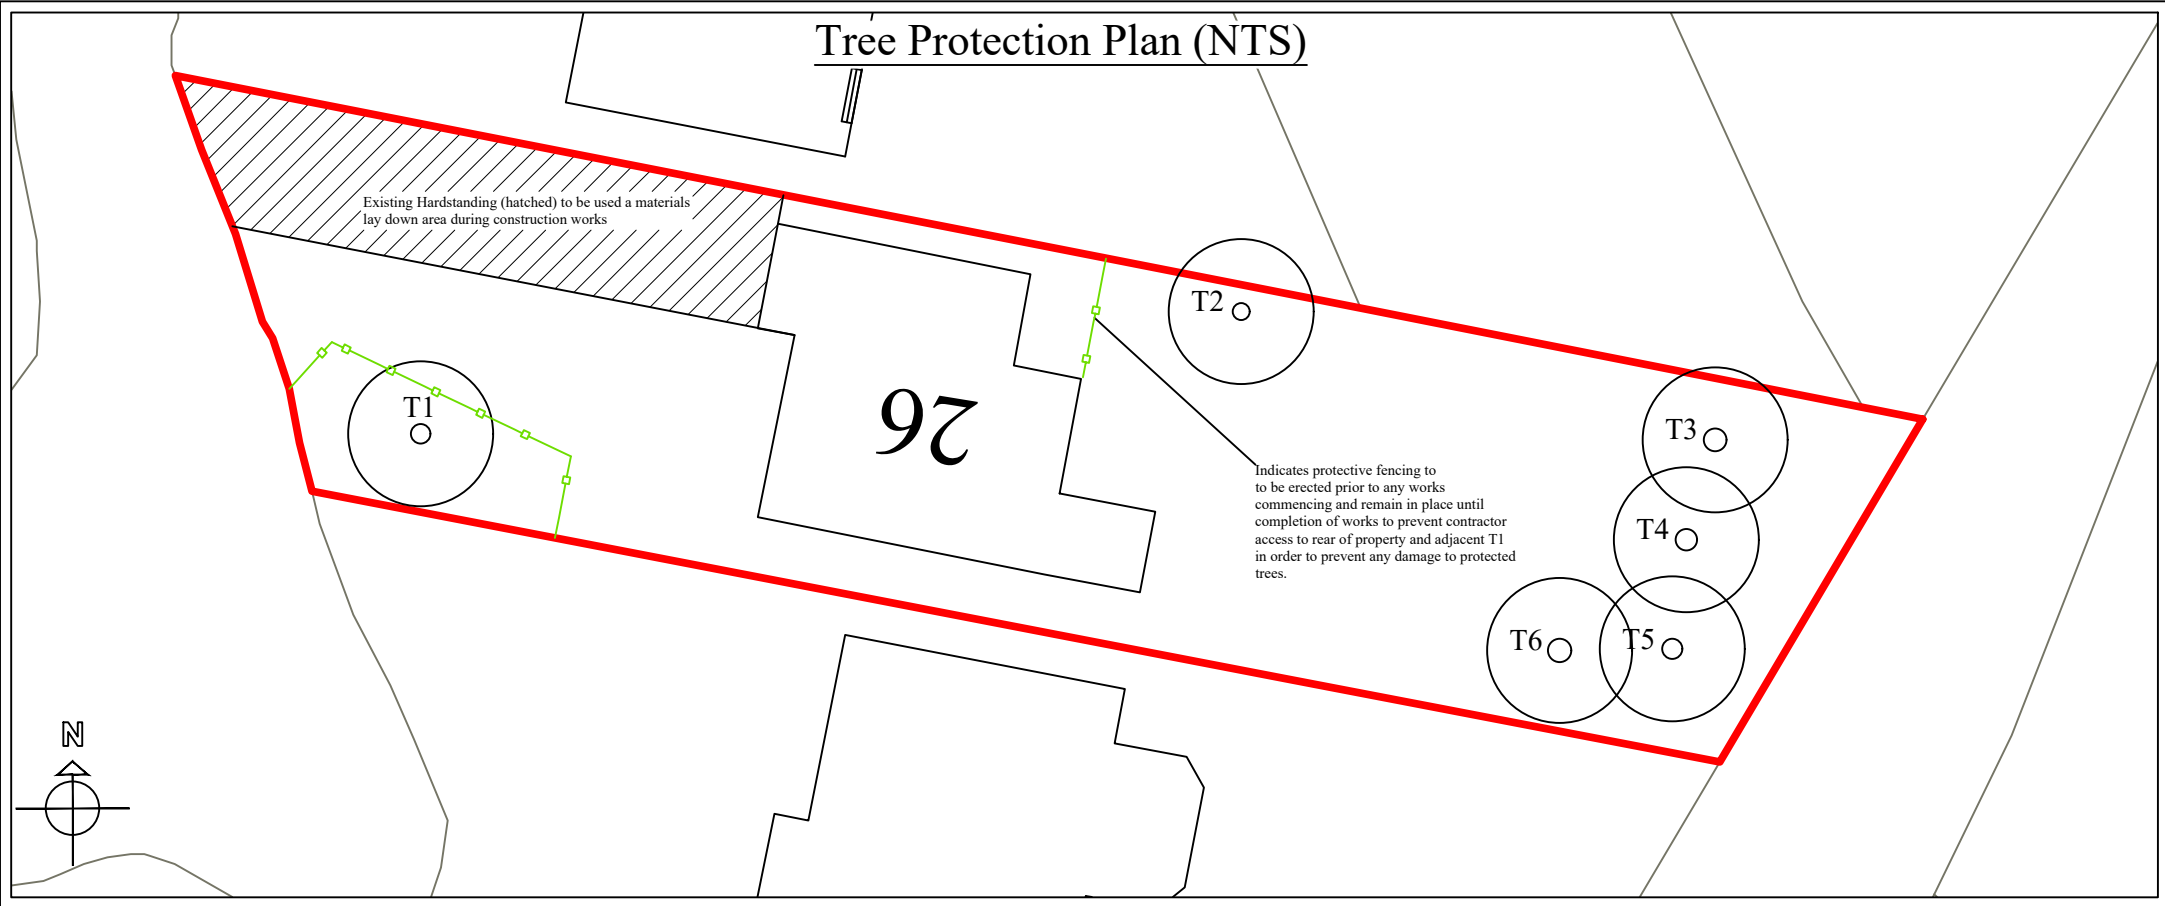

Planning

This drawing is the Copyright of SJ Design Limited.
All dimensions must be checked on site.
All materials and workmanship are to be in accordance with prevailing British Standards, Codes of Practice, Building Regulations, manufacturers and federation recommendations and all to the complete satisfaction of SJ Design Limited.

A	17.01.23	Revised following LPA comments
A	23.09.23	Revised for re-submission



DESIGN LTD

Building Design & Surveying Consultants
The Old Co-Op Building, Church Street,
Hayfield, High Peak SK22 2JE
Tel: 01663 742903 Fax: 01663 751247
Mobile: 07984 007 087 Email: info@sjdesign.net
www.sjdesign.net

Client
Kathryn and Trevor Rogers
Job Title
Proposed extension and alterations at
26 Wood Gardens
Hayfield
High Peak
SK22 2HQ

Drawing Title
Proposed Plans

Scale
1:100; @A2 unless marked
Date
November 2022

Drawing No.
200
Rev.
B