




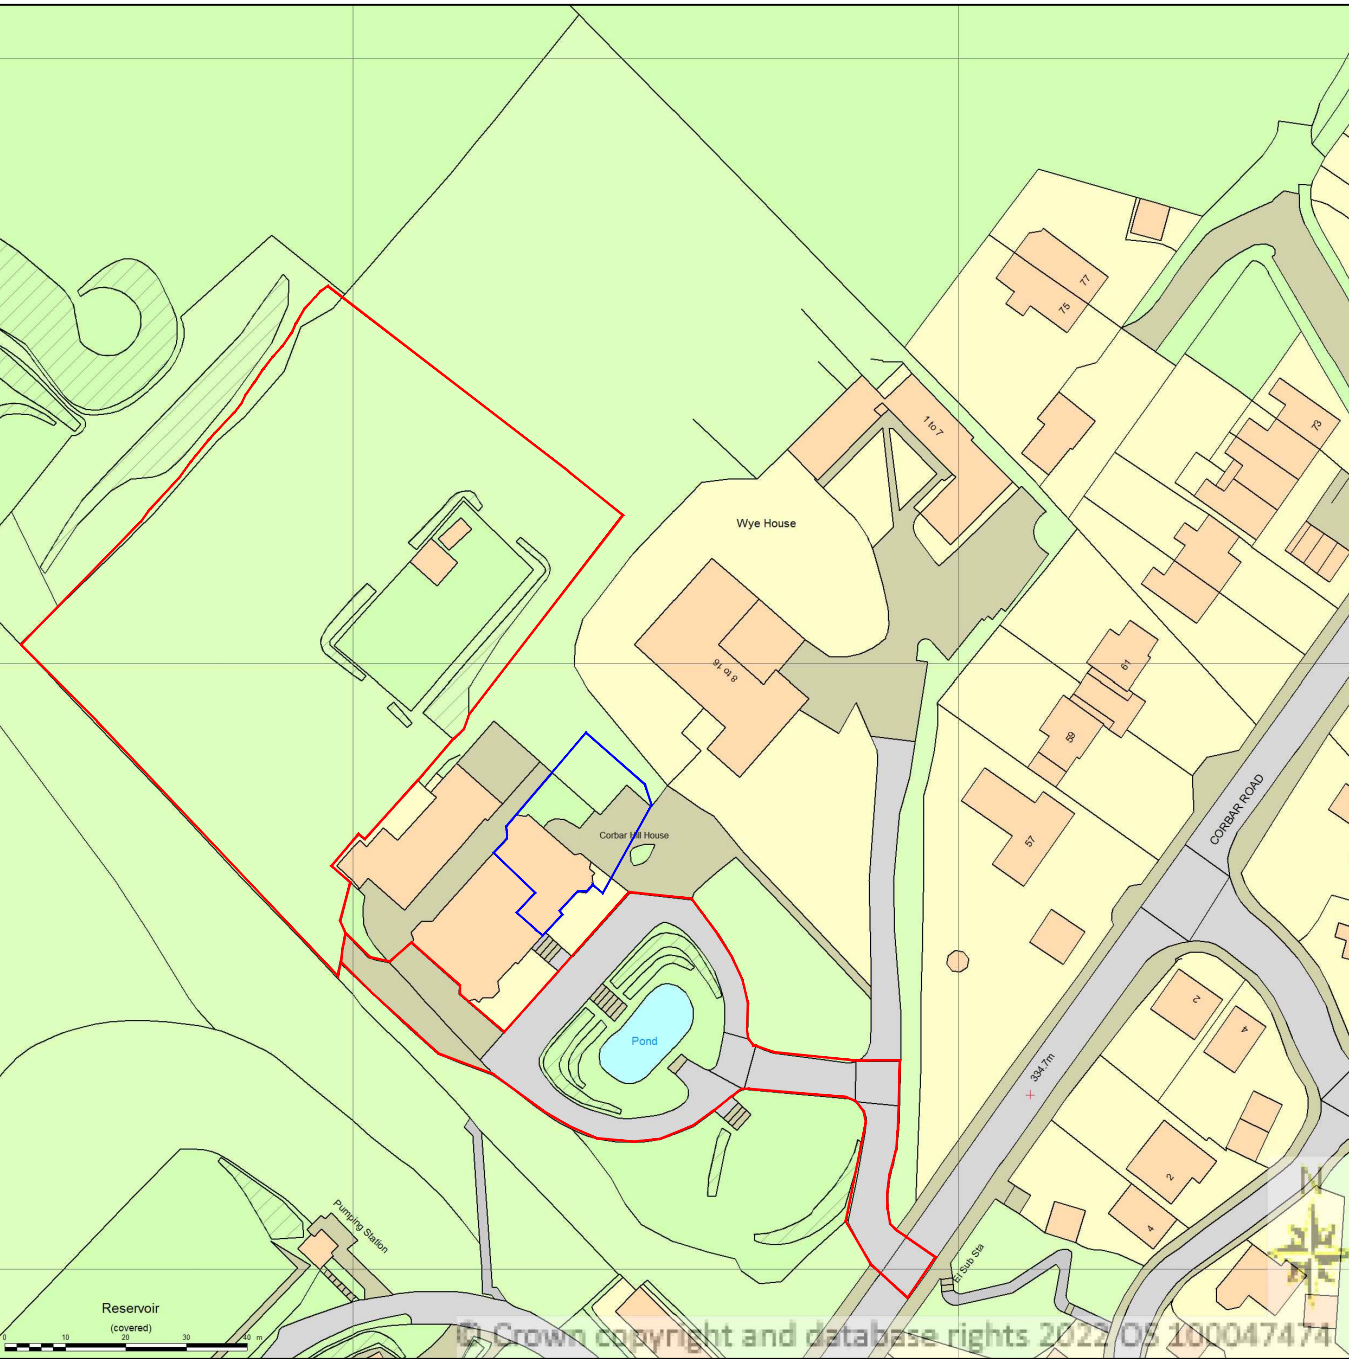

1:1250

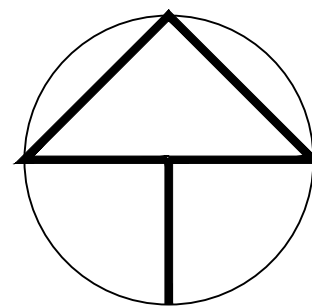

NORTH

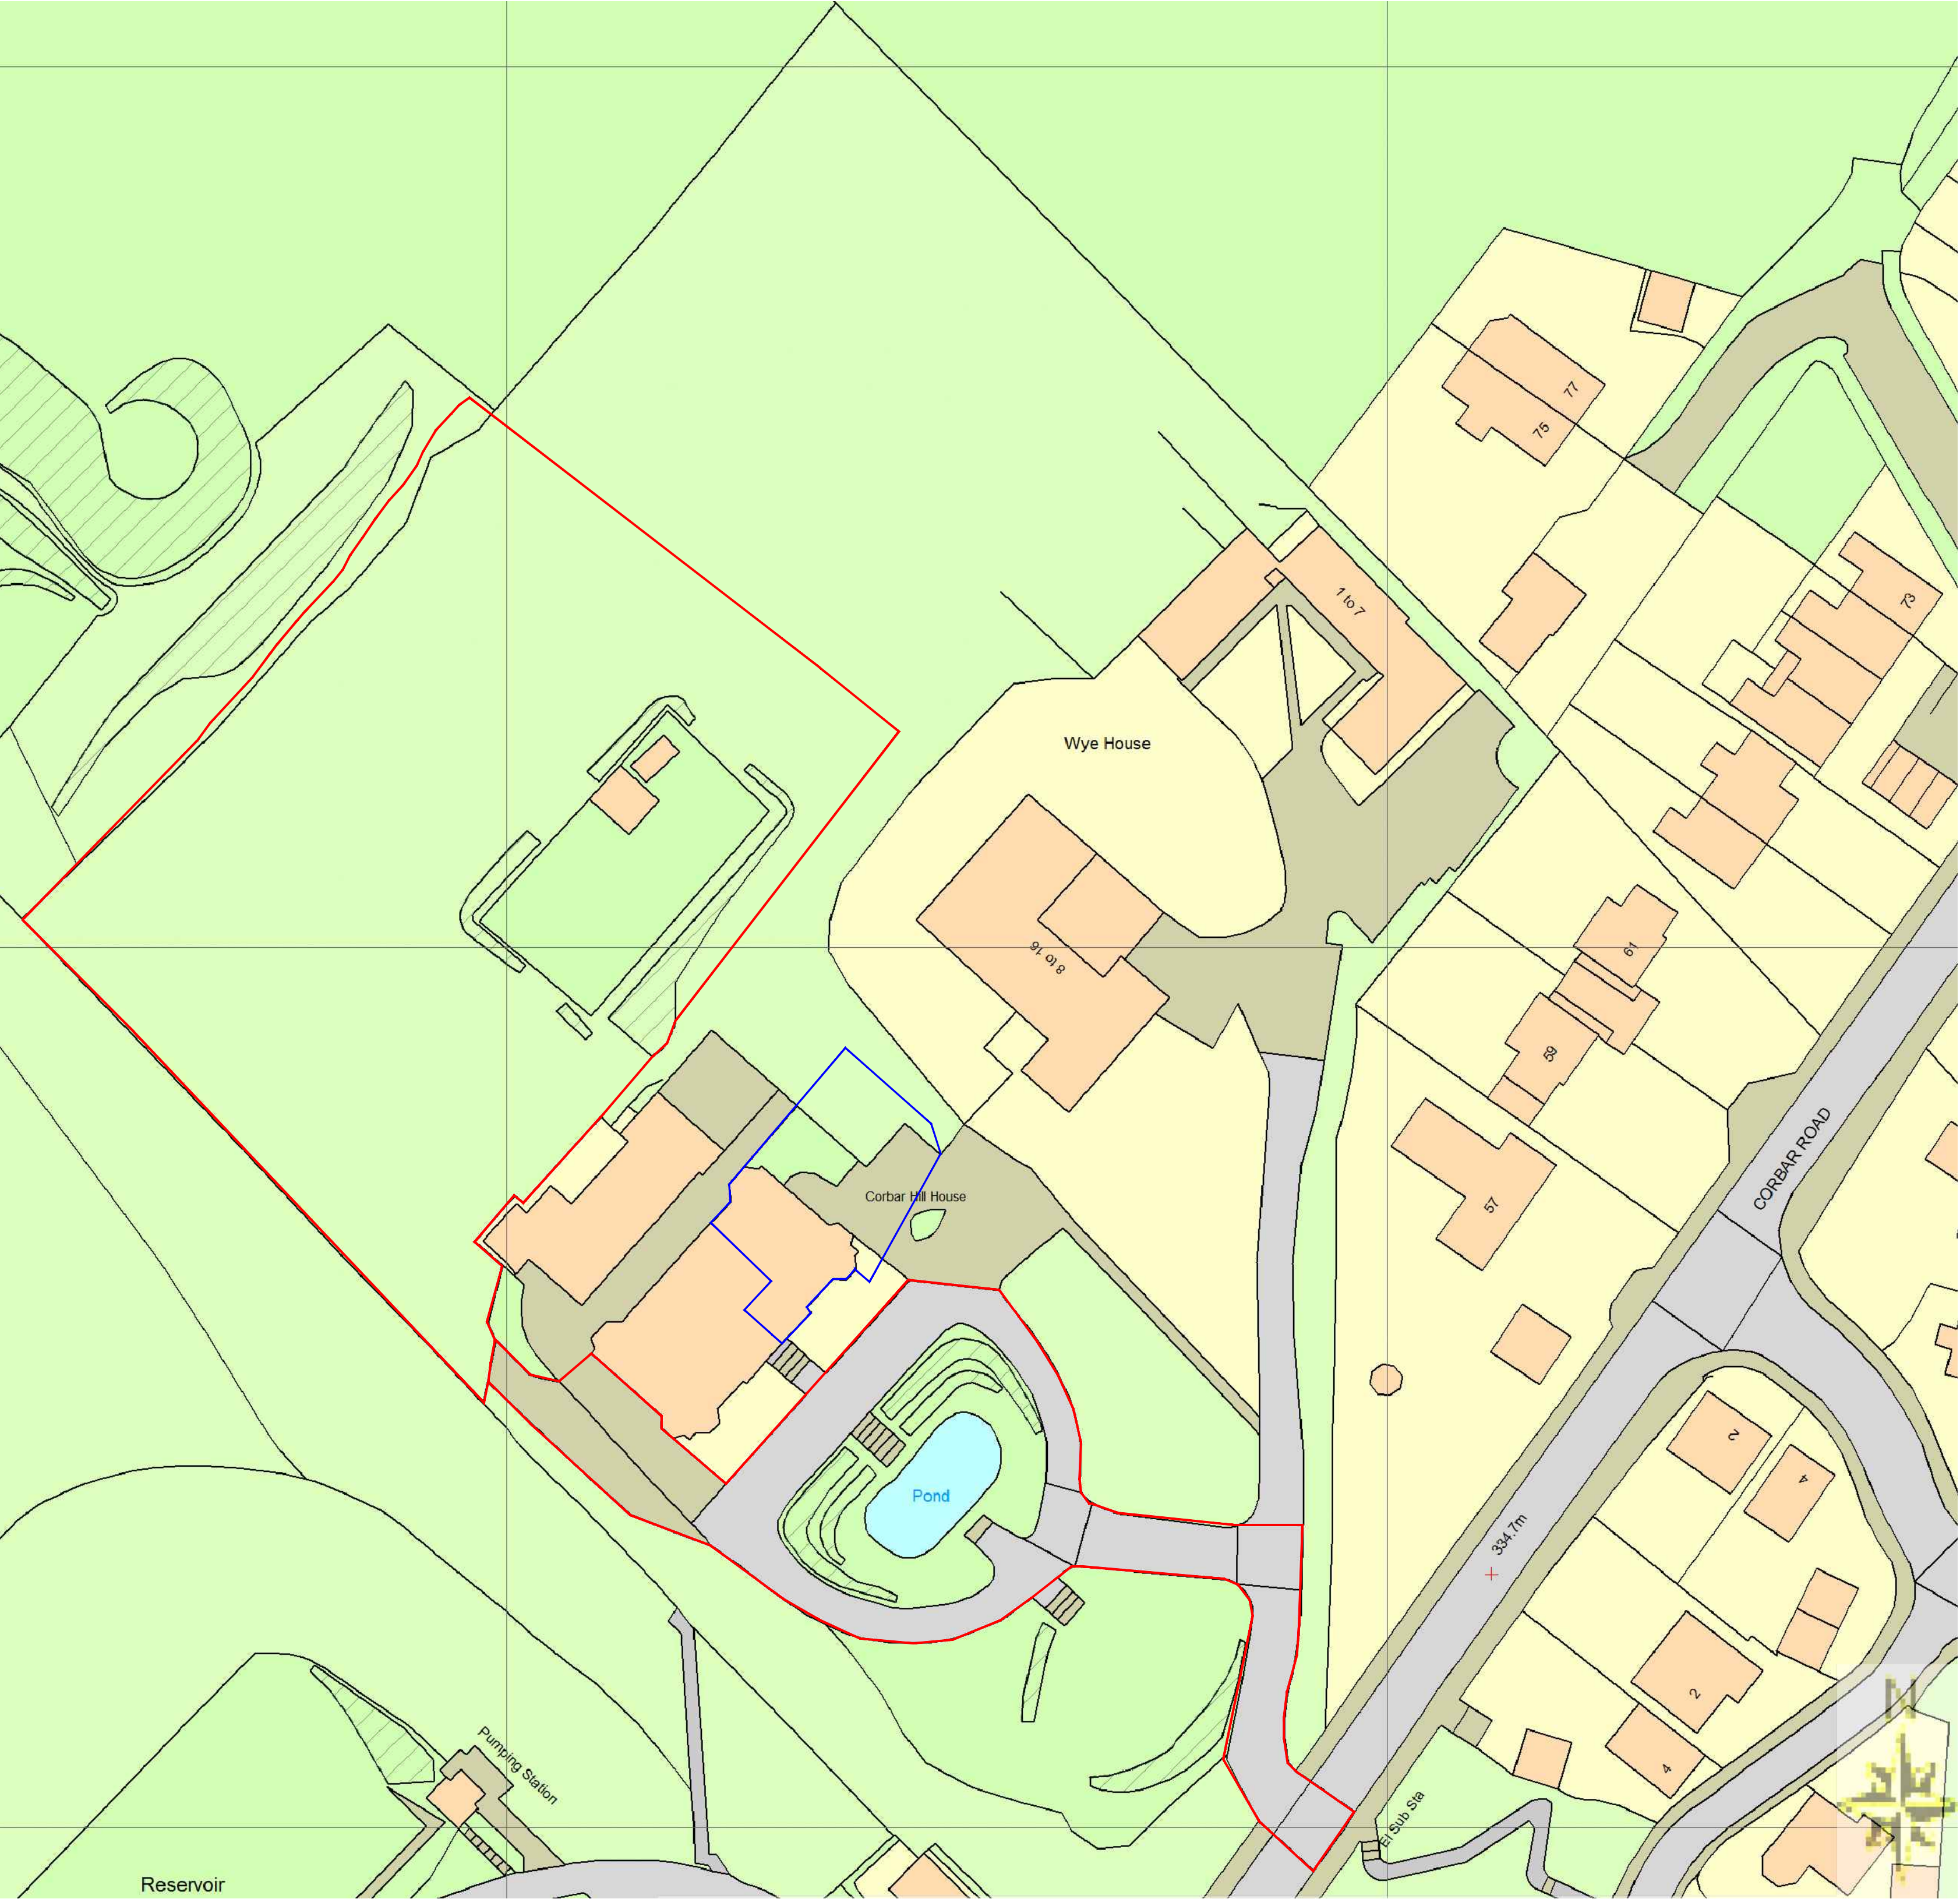

0M 25 M 50 M

1:500

SITE LOCATION, CORBAR HILL HOUSE

SITE LOCATION

RED LINE INDICATES THE SITE AND DRIVE ACCESS FROM CORBAR ROAD.

THE APPLICANT ALSO OWNS THE APARTMENT AS INDICATED IN BLUE AND THE GREENHOUSE IS FOR DOMESTIC PURPOSES RELATIVE TO SAME

REVISIONS:
EXISTING SITE PLAN
BUXTON
CORBAR HILL HOUSE

SCALE: 1:1250/500
DATE: APRIL 2022 DRAWN: AJS

CHECKED: AJS

© THIS DRAWING AND THE BUILDING WORKS DEPICTED ARE THE COPYRIGHT OF AJS ARCHITECTURE AND MAY NOT BE REPRODUCED OR AMENDED EXCEPT BY WRITTEN PERMISSION. NO LIABILITY WILL BE ACCEPTED FOR AMENDMENTS MADE BY OTHER PERSONS.



DRAWING No: SITE LOCATION

B REGS COMPLIANT