




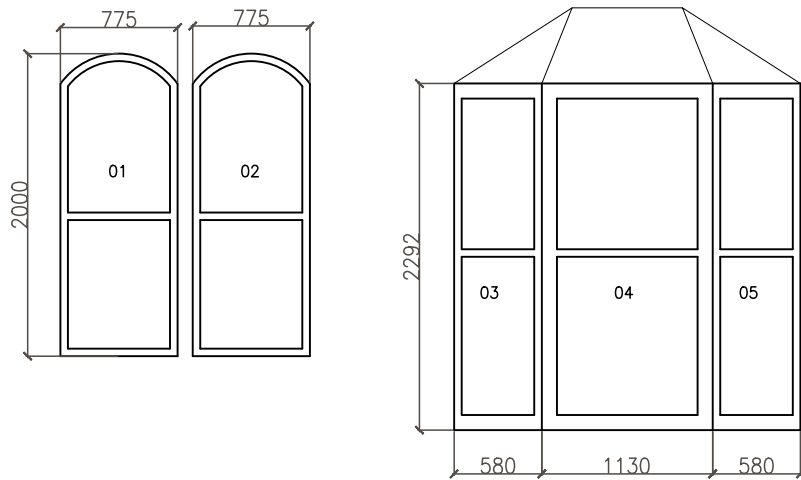


01 Windows on West (01,02,03,04,05)
Scale 1:50 @ A3

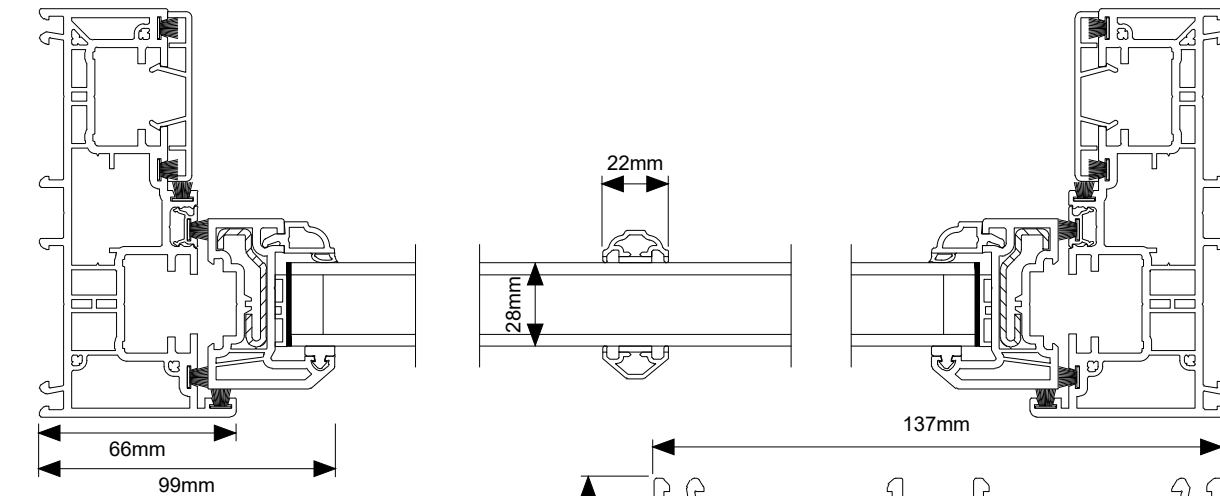




05 Window detail on plan
Scale 1:20 @ A3

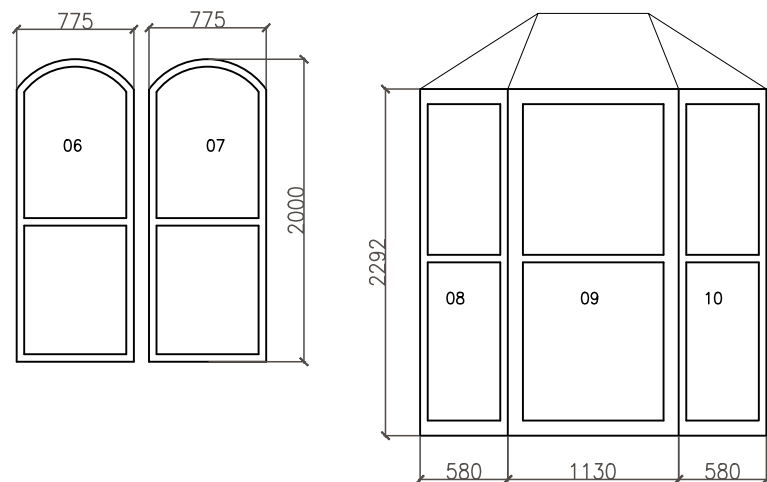


02 Windows on West (06,07,08,09,10)
Scale 1:50 @ A3

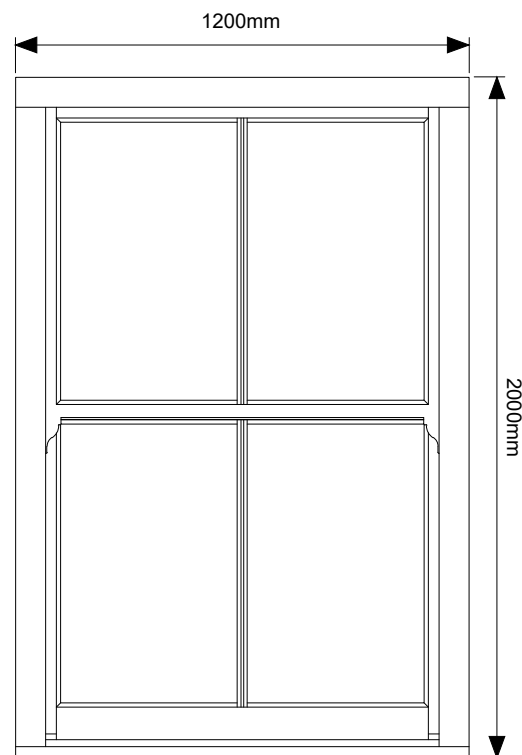


04 Windows (Typical)
Scale 1:20 @ A3

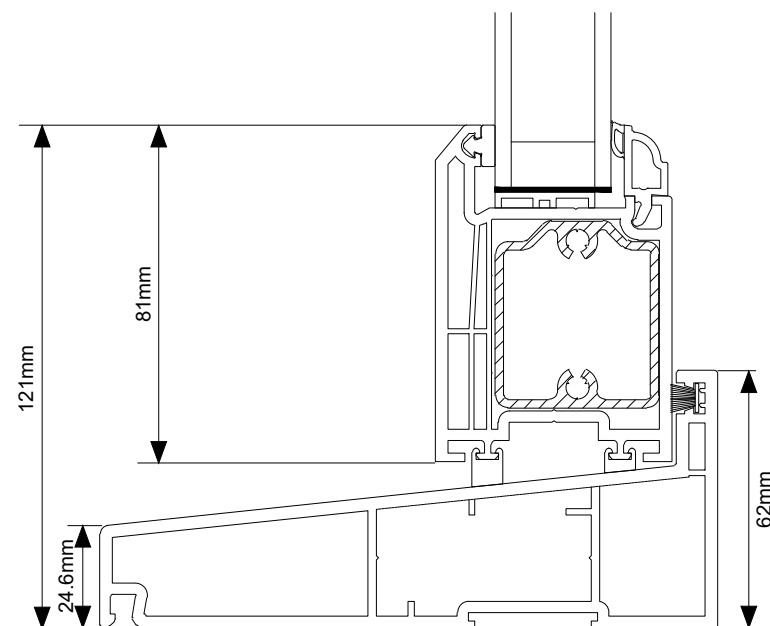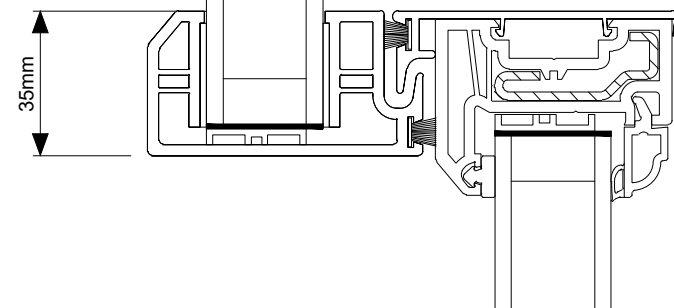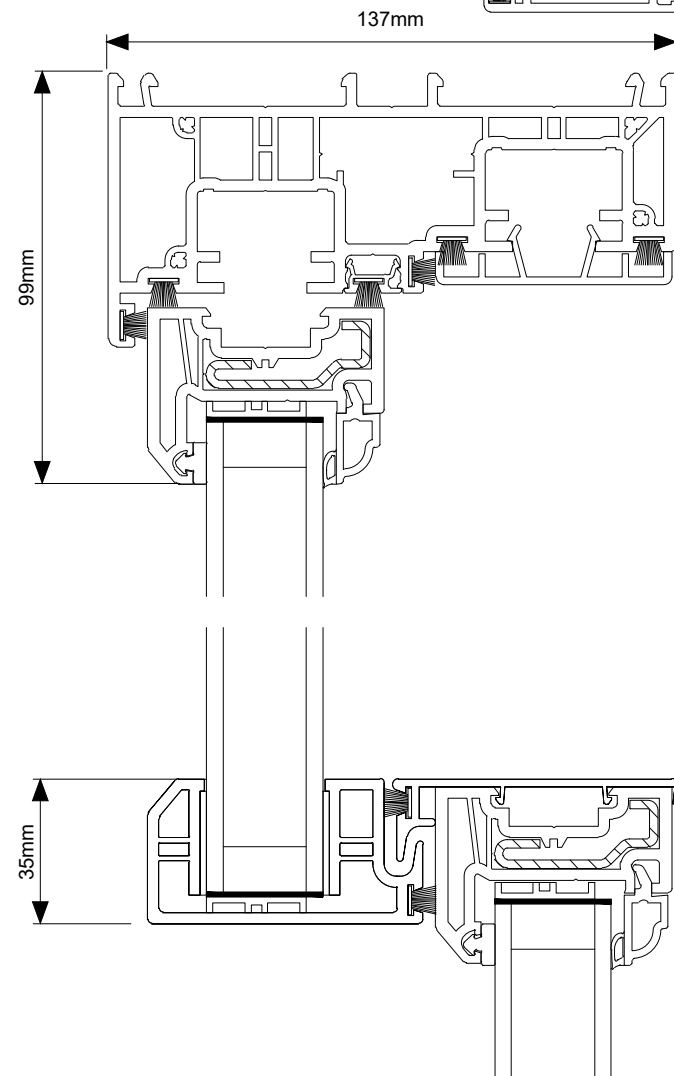

07 Window cross section detail
Scale 1:20 @ A3

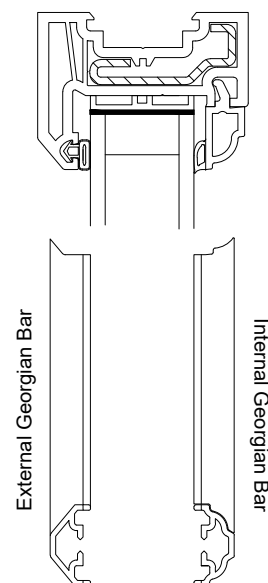


06 Windows detail
Scale 1:20 @ A3

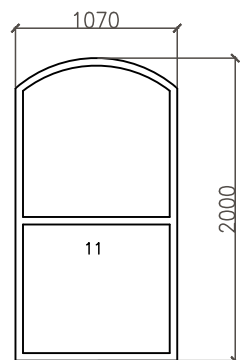

03 Windows on West (11)
Scale 1:50 @ A3

Maximum Size (White profile):
35mm Midrail/Slim Sash Option
1200mm x 2000mm
Slim/Intermediate Sash Option
1500mm x 3000mm

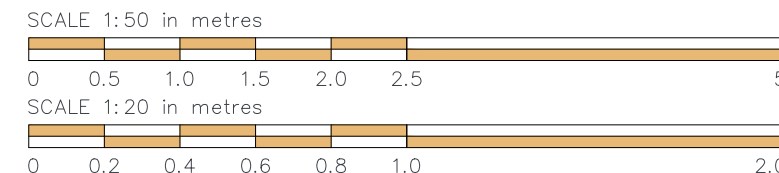

REV:	DESCRIPTION:	BY:	DATE:
------	--------------	-----	-------

REVISIONS



TmC Planning & Property Development Ltd
The Barn, Netherton Farm, Westcraigs Road
Harthill, Shotts, ML7 5TT
Tel: 0131 210 0400
www.tmcplanning.co.uk

CLIENT: Ms Susan Hobson
DESIGNER: TmC Planning & Property Development Ltd

SITE: Trinity Parsonage
Hardwick Square East, Buxton
SK17 6PR
PROPOSED: Replacement of all windows from timber to upvc

TITLE: Window details
Front Elevation (west)
-

Planning

SCALE: 1:50 & 20 @ A3	DATE: 26/09/2023	DRAWN BY: RP	CHECKED: TC
PROJECT REFERENCE: 23-104	DRAWING NUMBER: PL-LAY-014	REVISION: -	