




01 Windows on East (21)
Scale 1:50 @ A3

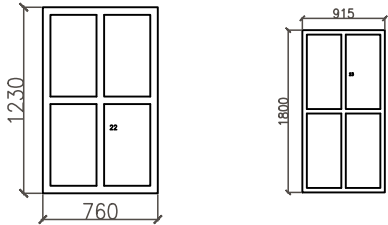


02 Windows on East (22,23)
Scale 1:50 @ A3

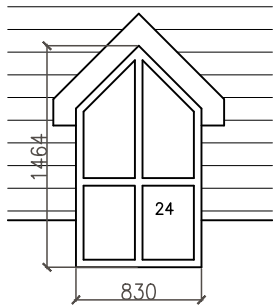


03 Windows on East (24)
Scale 1:50 @ A3

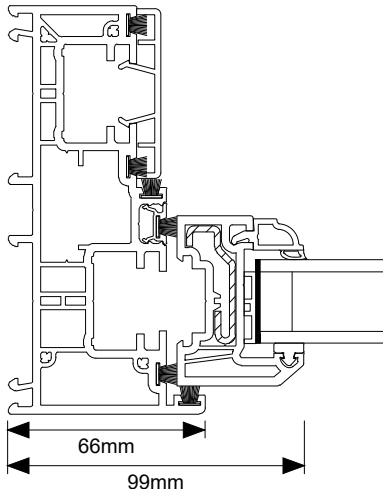





05 Window detail on plan
Scale 1:20 @ A3

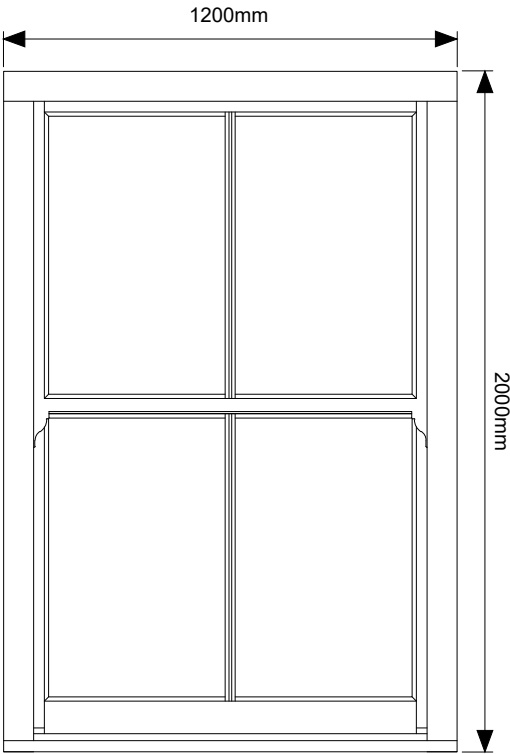

04 Windows (Typical)
Scale 1:20 @ A3

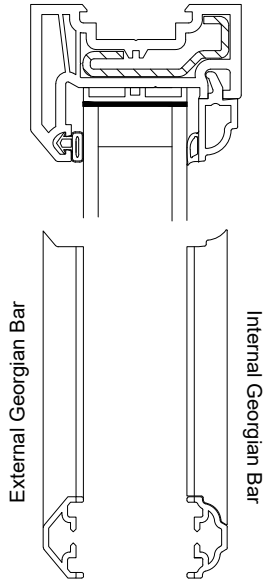

06 Windows detail
Scale 1:20 @ A3

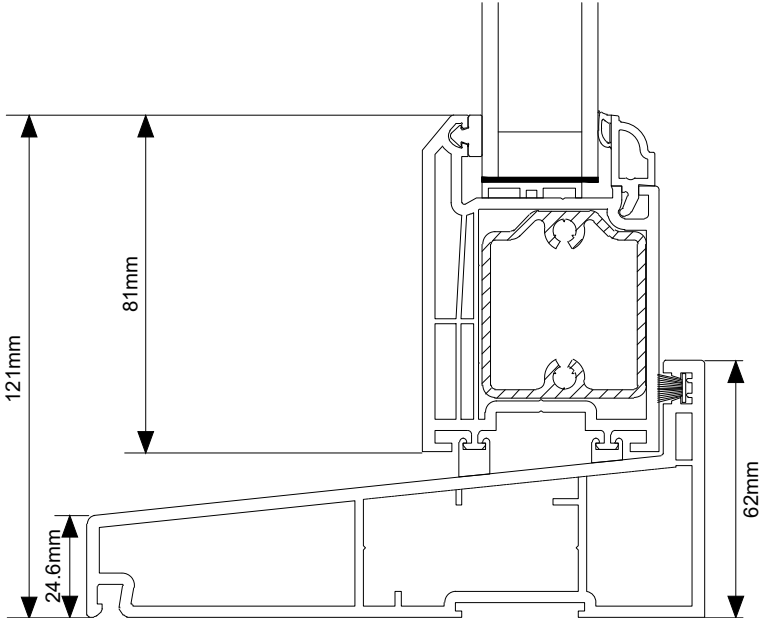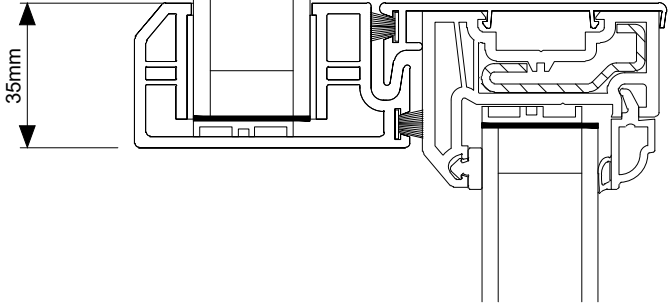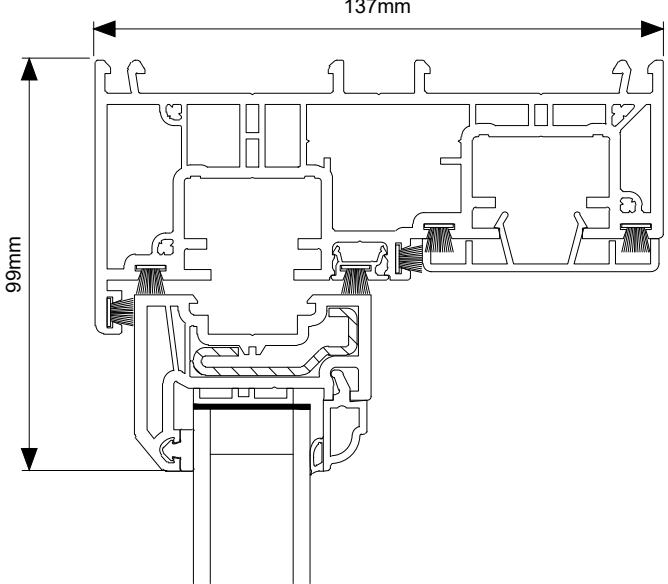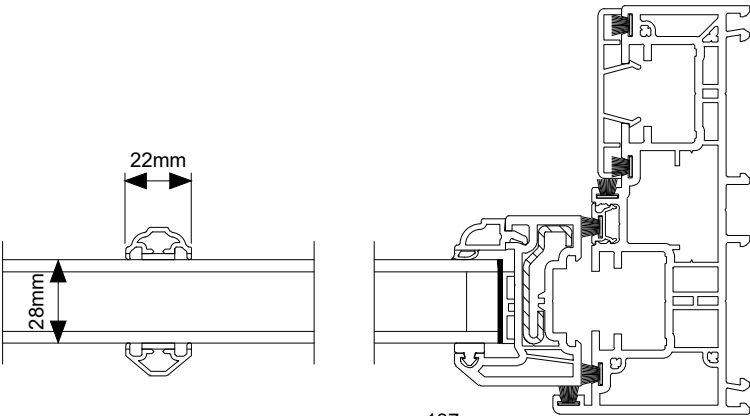


07 Window cross section detail
Scale 1:20 @ A3

Maximum Size (White profile):

35mm Midrail/Slim Sash Option
1200mm x 2000mm

Slim/Intermediate Sash Option
1500mm x 3000mm

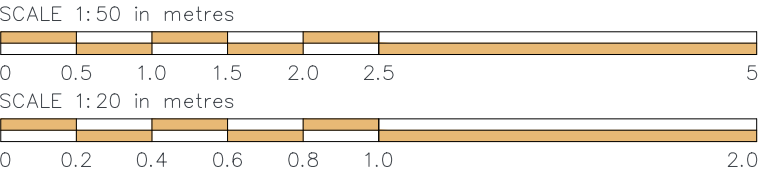

REV:	DESCRIPTION:	BY:	DATE:
------	--------------	-----	-------

REVISIONS



TmC Planning & Property Development Ltd
The Barn, Netherton Farm, Westcraigs Road
Harthill, Shotts, ML7 5TT
Tel: 0131 210 0400
www.tmcplanning.co.uk

CLIENT: Ms Susan Hobson
DESIGNER: TmC Planning & Property Development Ltd

SITE: Trinity Parsonage
Hardwick Square East, Buxton
SK17 6PR
PROPOSED: Replacement of all windows from timber to upvc

TITLE: Window details
Rear Elevations (East)
-

Planning

SCALE: 1:50 & 20 @ A3	DATE: 26/09/2023	DRAWN BY: RP	CHECKED: TC
PROJECT REFERENCE: 23-104	DRAWING NUMBER: PL-LAY-016	REVISION: -	