



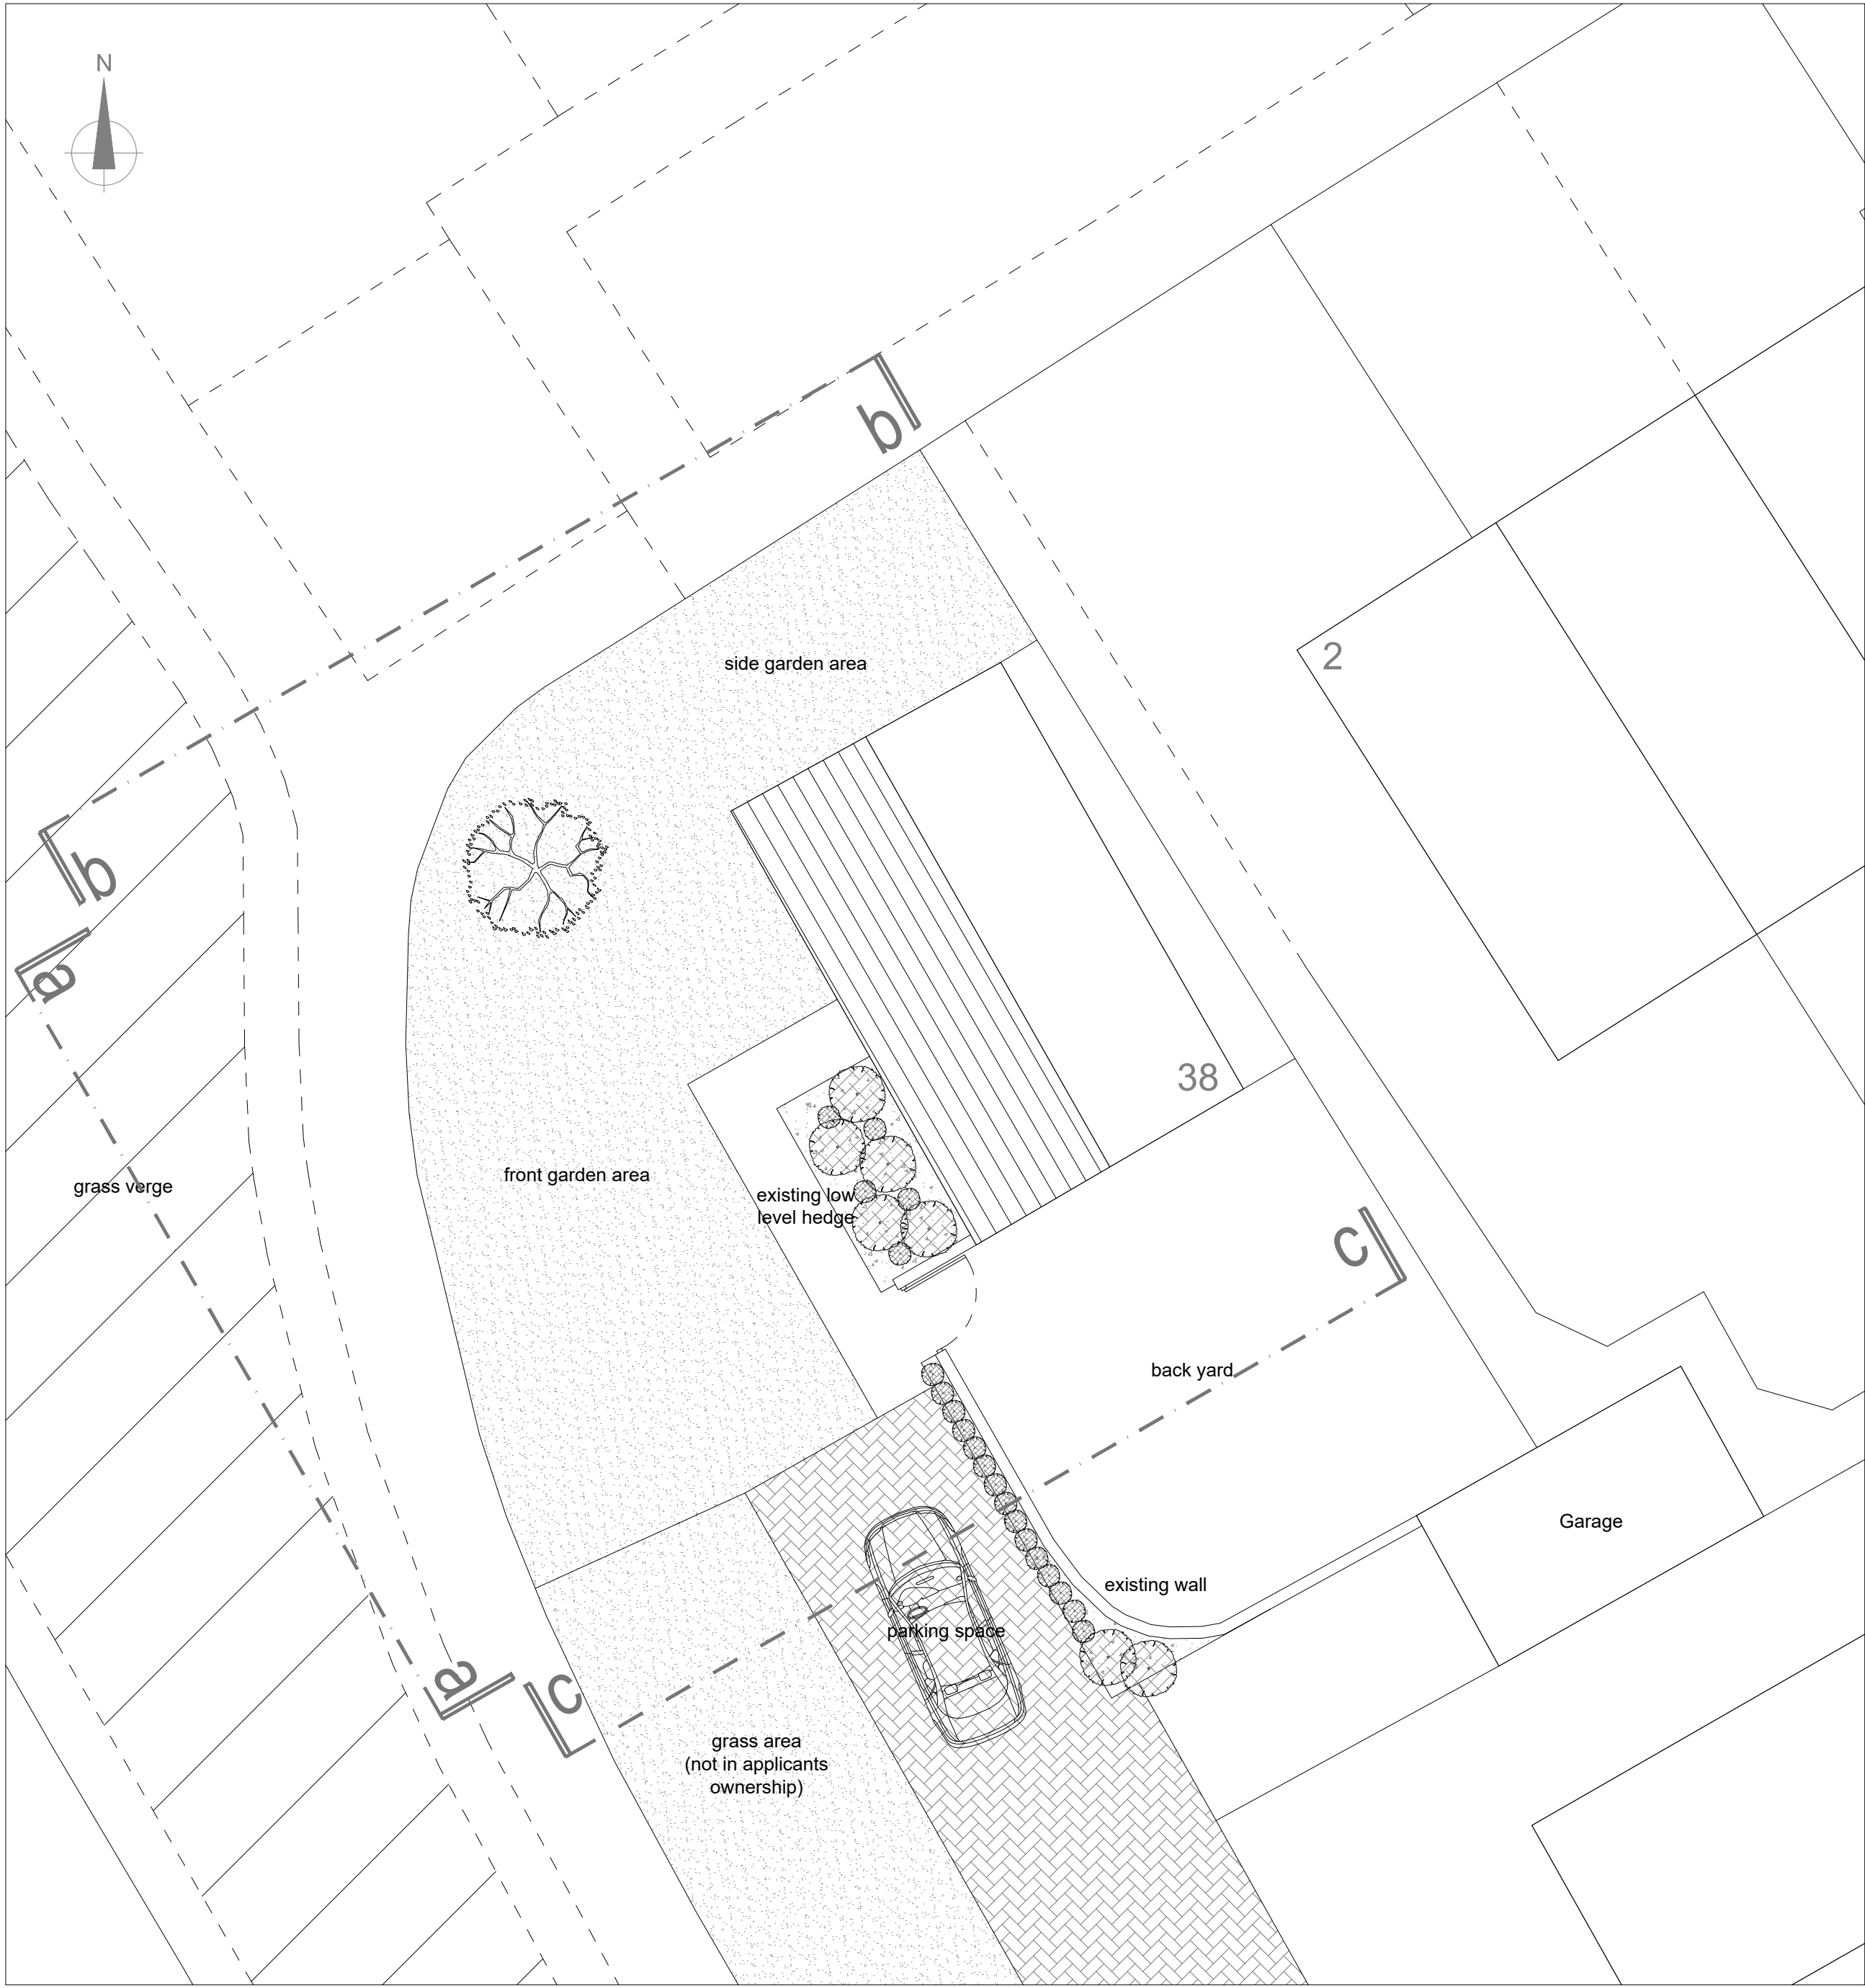

existing floor plan layout
scale 1:100

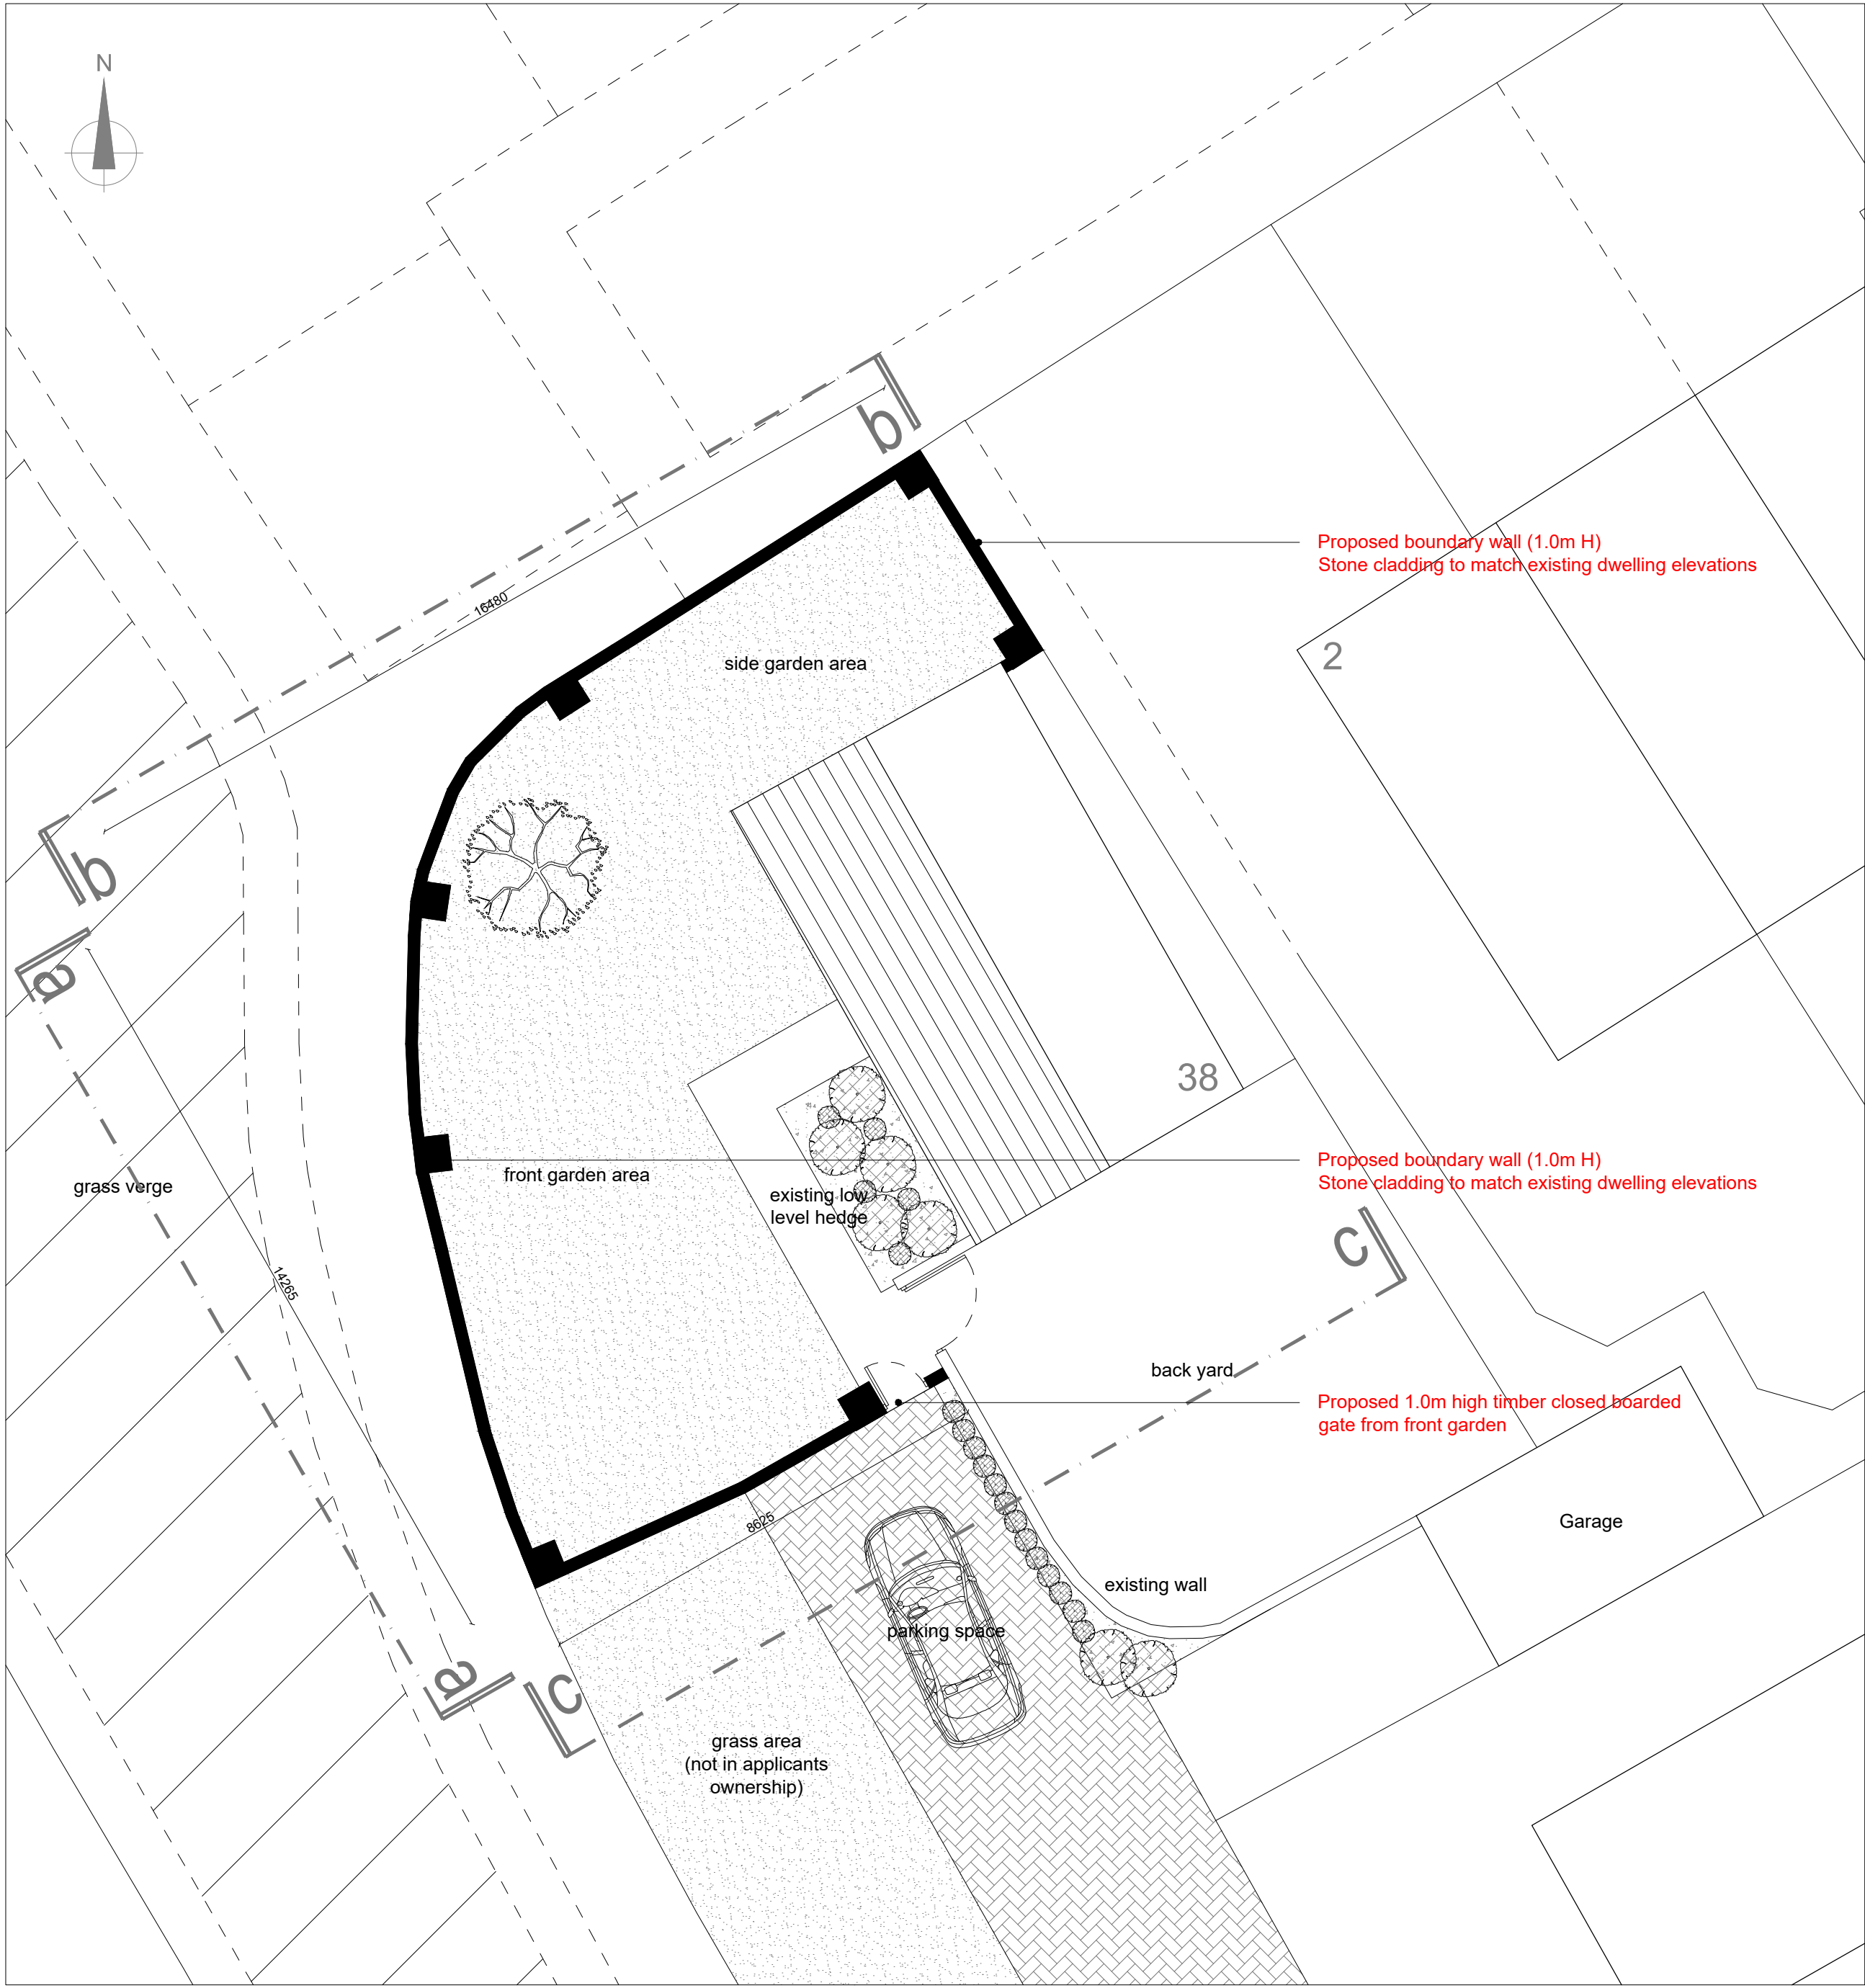

proposed floor plan layout
scale 1:100

