



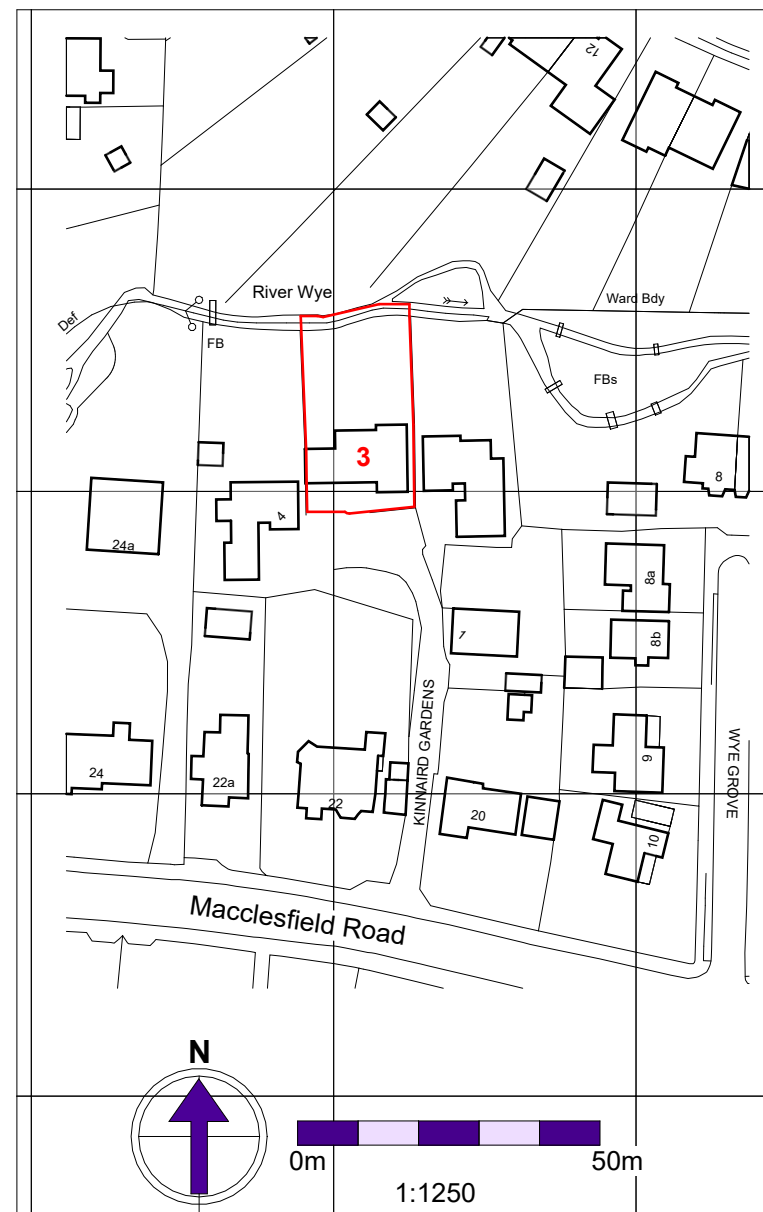

Location Plan
1 : 1250

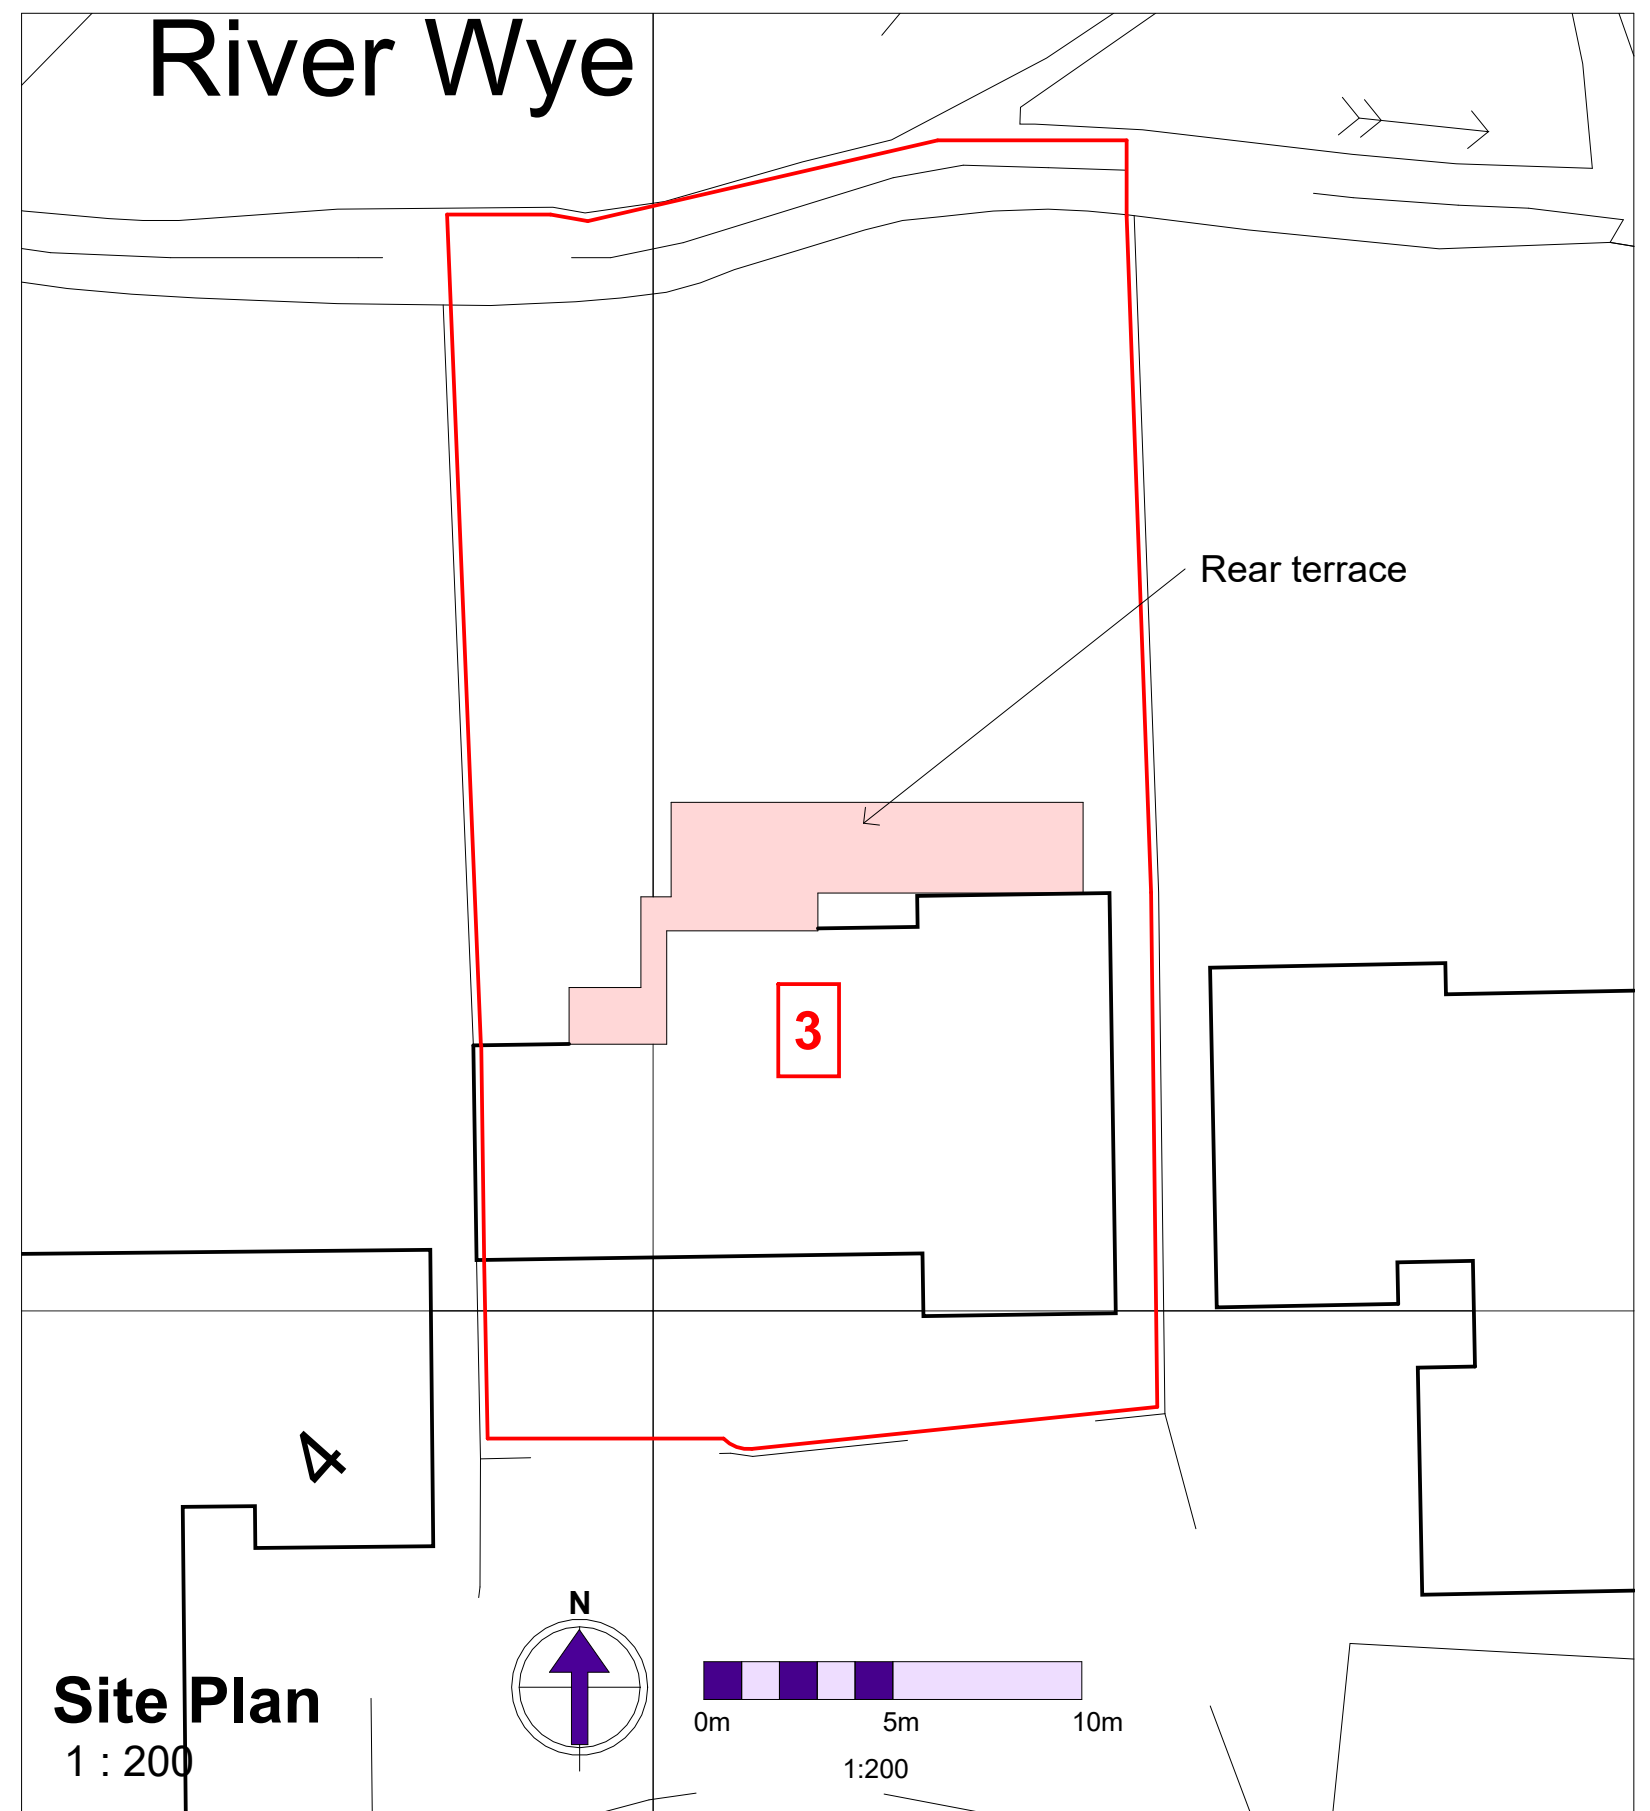

Site Plan
1 : 200

3 Kinnaird Gardens, Buxton SK17 9BF

Drawing Title: Location and site plans	
Scale @ A3: As indicated	Job Number: JVD66
Date: 27/09/2023 12:33:07	Sheet Number: A100
Drafted by: GC	Client: Mr Gus Zona

Jonathan V. Davies
CHARTERED SURVEYORS
 1 Market Street, Buxton, Derbyshire SK17 6JY
 Tel & Fax Buxton (01298) 72860
www.jonathanvdavies.co.uk Email jonathanvdavies@jonathanvdavies.co.uk